



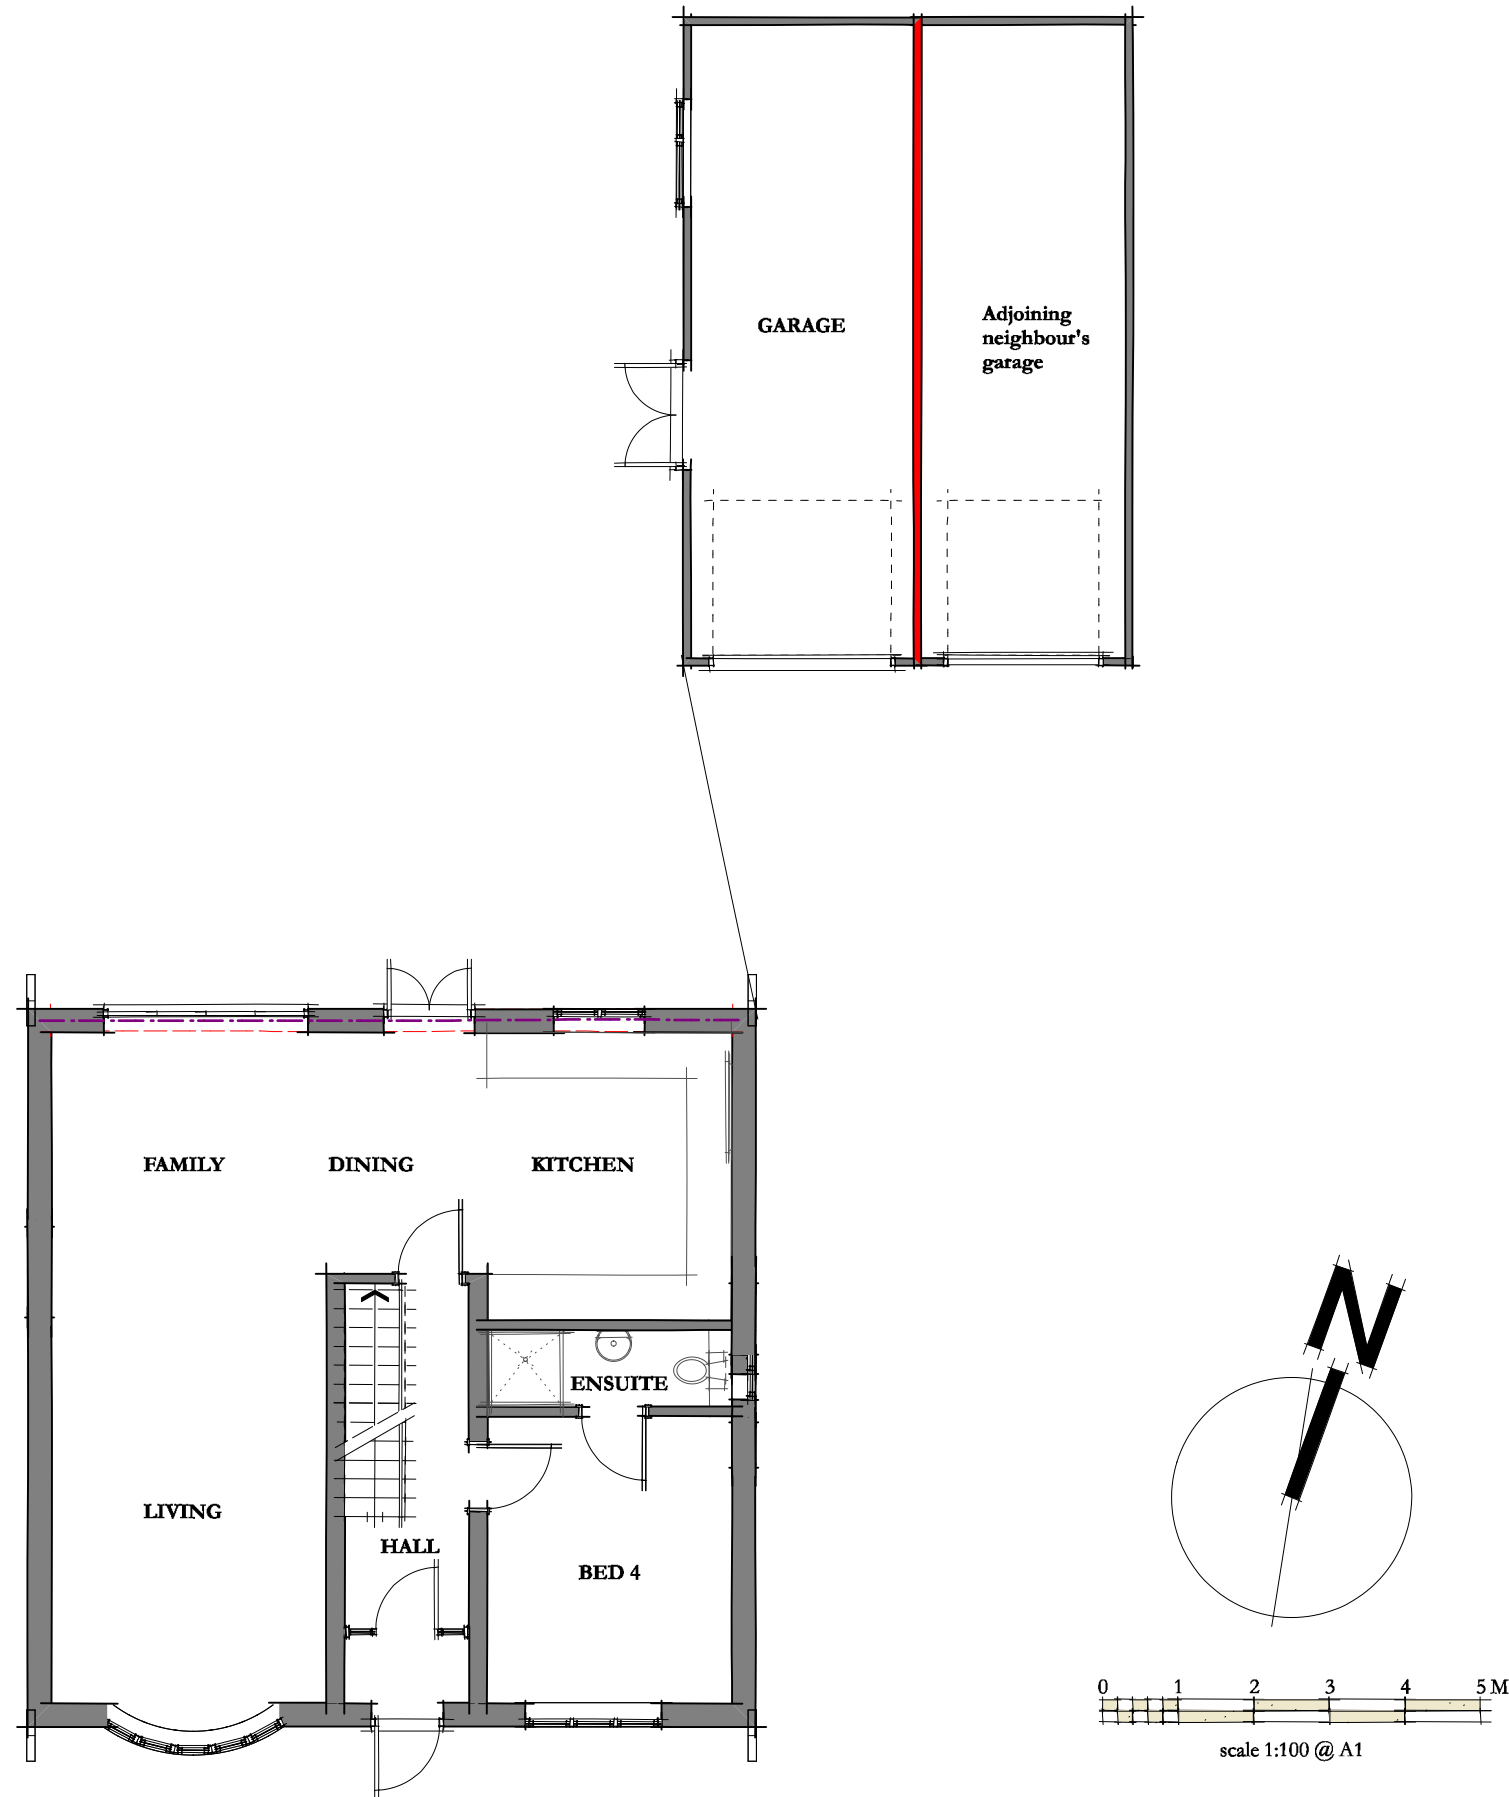

GROUND FLOOR PLAN
Scale: 1:100

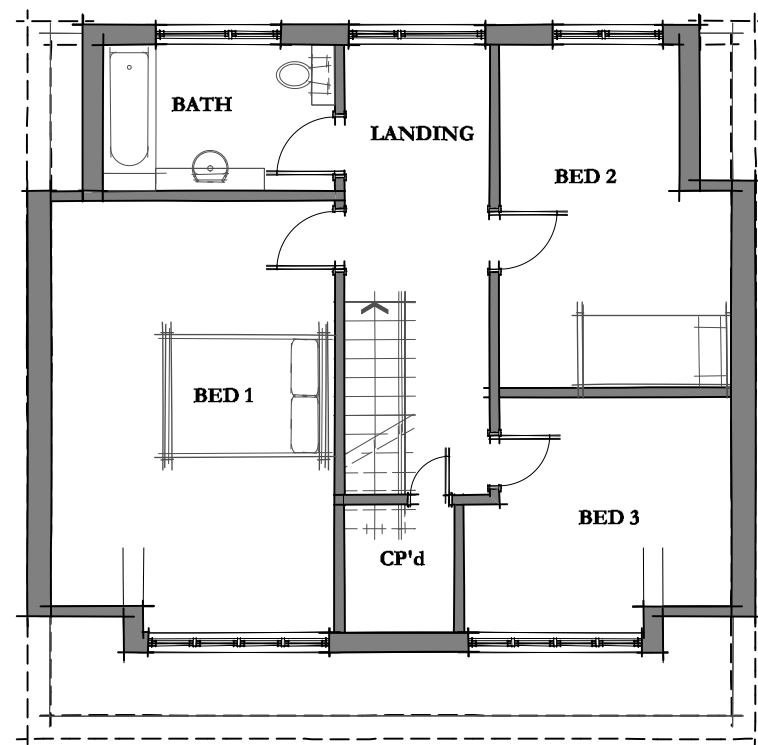

FIRST FLOOR PLAN
Scale: 1:100



FRONT ELEVATION
Scale: 1:100



RIGHT HAND ELEVATION
Scale: 1:100




REAR ELEVATION
Scale: 1:100



LEFT HAND ELEVATION
Scale: 1:100

Rev	Date	Notes
-----	------	-------

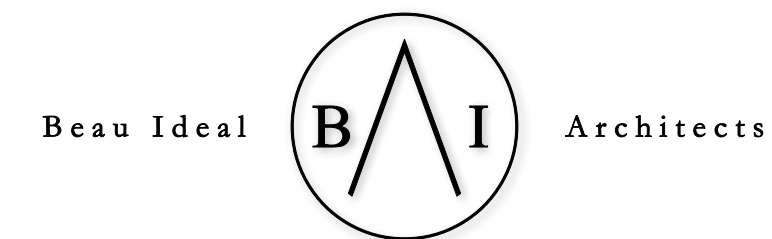

vm@beauidéalarchitects.co.uk | +44 (0)790 869 0818 | www.beauidéalarchitects.co.uk

client: **MANESH & PRITI MISTRY**

project address: **149 LINDEN AVENUE
RUISLIP
HA4 8TY**

scale:	drawn:	status:	date:
as stated	VM	PLANNING	14/04/2019

drawing name: **EXISTING PLANS
& ELEVATIONS**

drawing no: **LARH E01**