


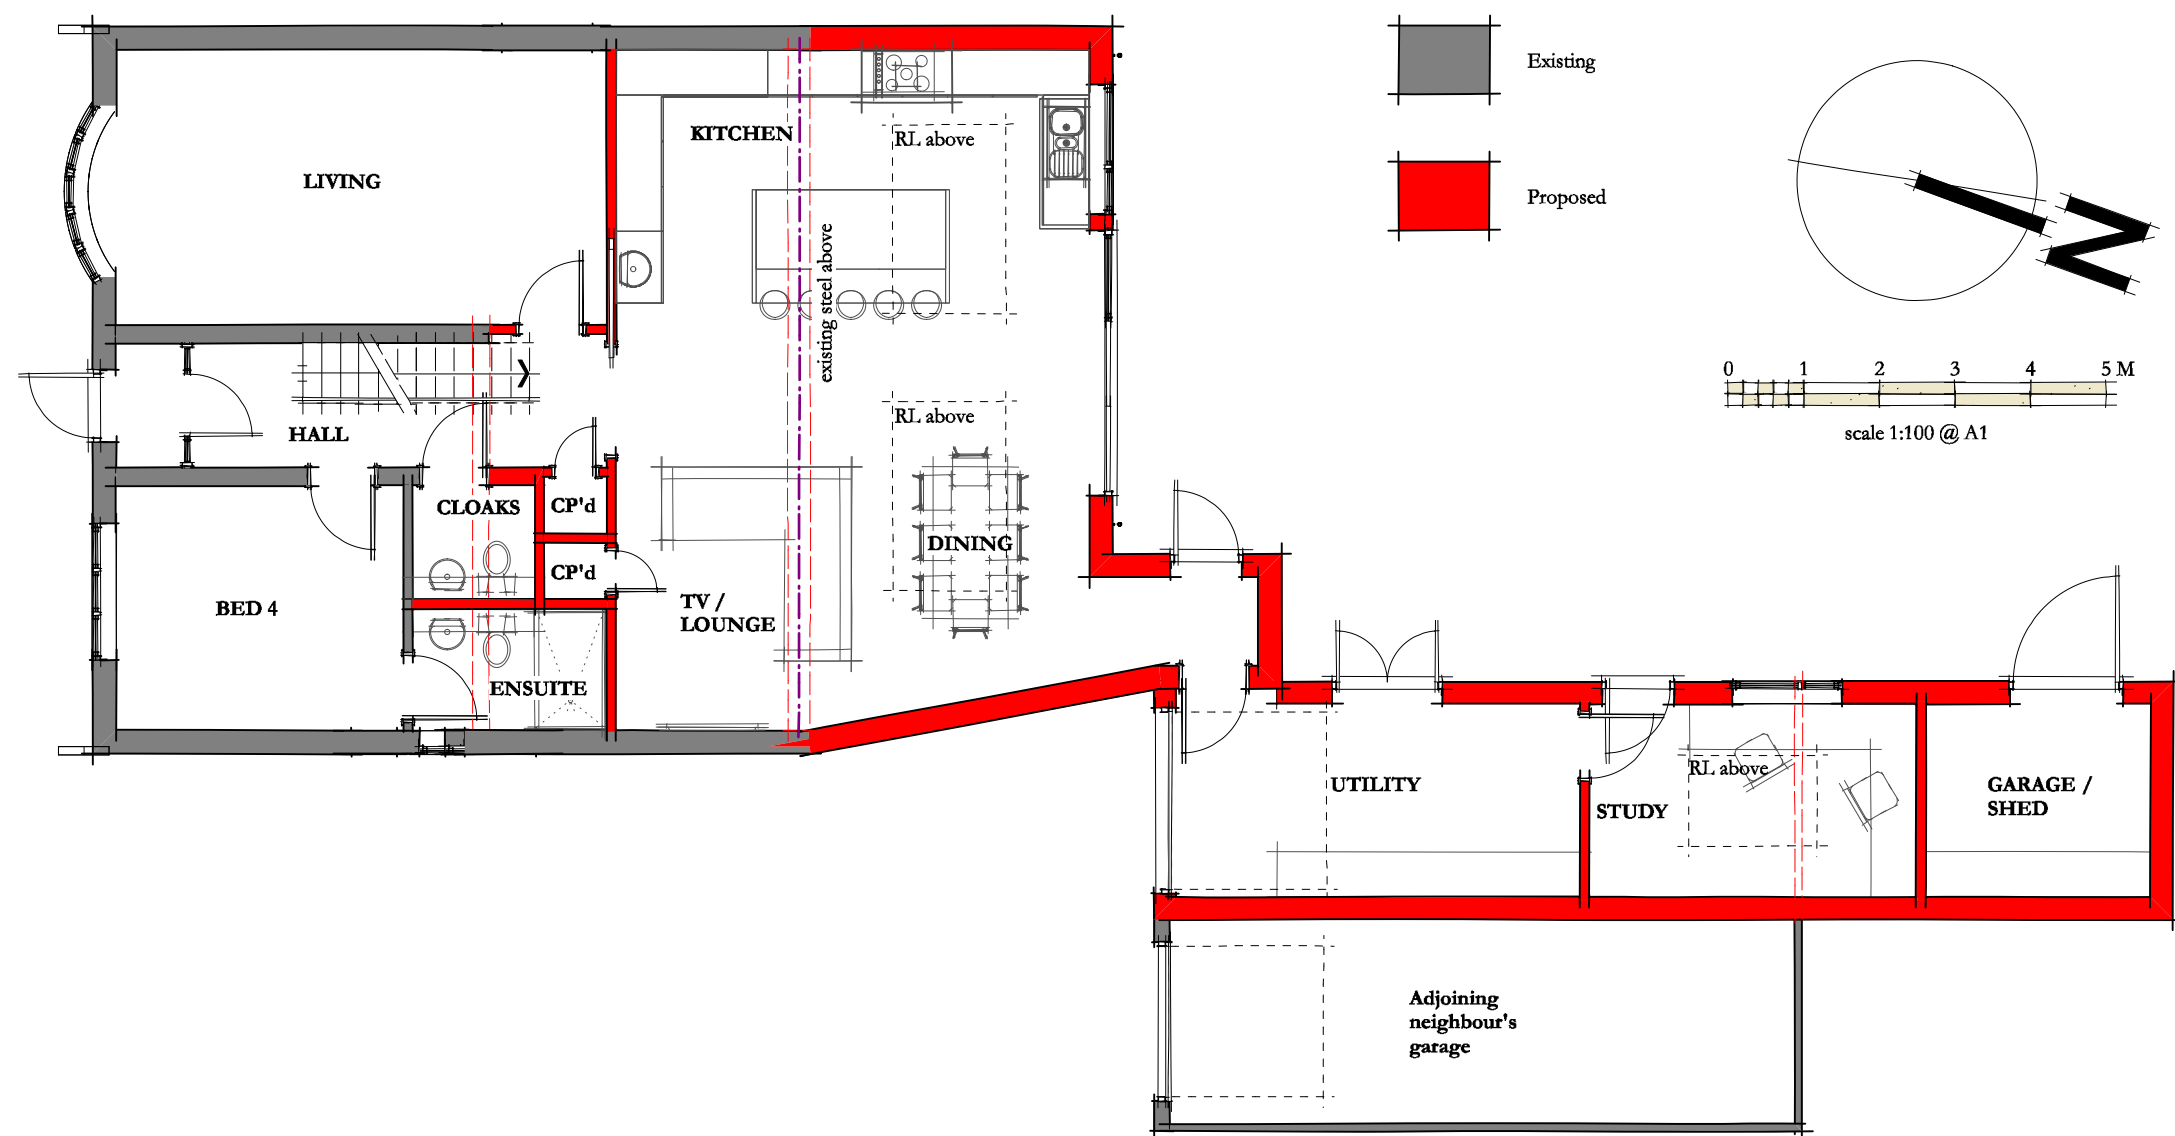

PROPOSED GROUND FLOOR PLAN
Scale: 1:100



REAR 3D RENDER
NTS




PROPOSED FRONT ELEVATION
Scale: 1:100



PROPOSED RIGHT HAND ELEVATION
Scale: 1:100



PROPOSED REAR ELEVATION
Scale: 1:100

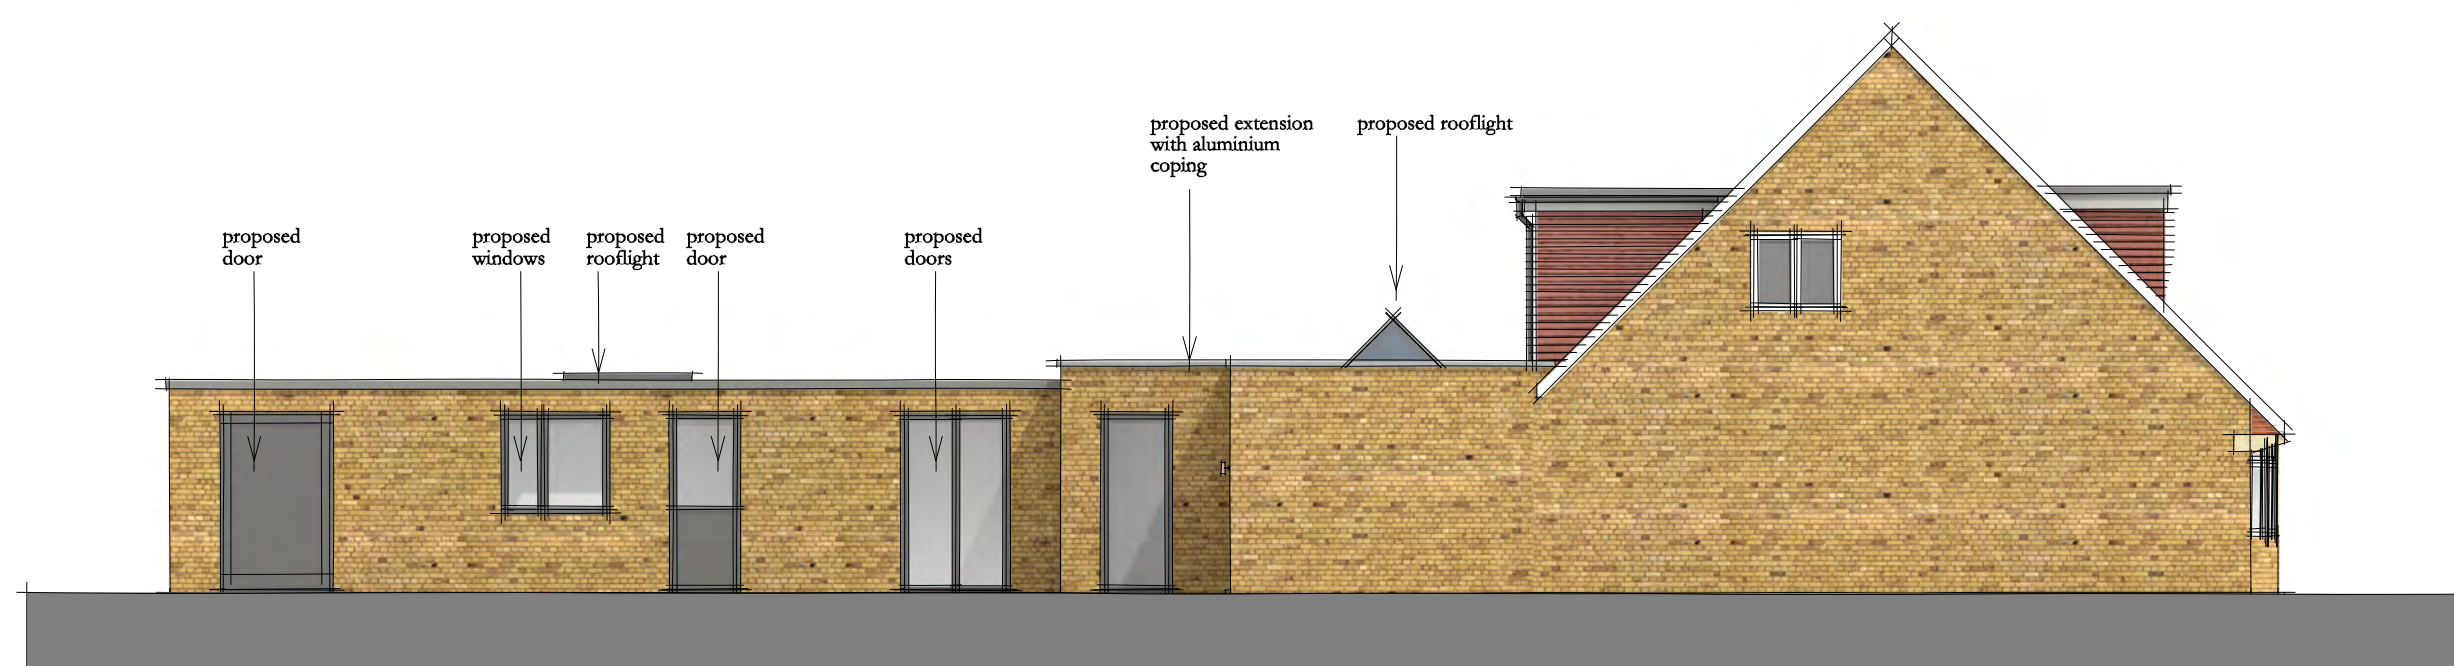

PROPOSED LEFT HAND ELEVATION
Scale: 1:100

Rev	Date	Notes
A	23/04/2019	garage extended to create better useable study as per client's requirements



vm@beauidealarchitects.co.uk | +44 (0)790 869 0818 | www.beauidealarchitects.co.uk

client: **MANESH & PRITI MISTRY**

project address:

**149 LINDEN AVENUE
RUISLIP
HA4 8TY**

scale:	drawn:	status:	date:
as stated	VM	PLANNING	14/04/2019

drawing name: **PROPOSED PLANS
& ELEVATIONS**

drawing no: **LARH PE01** | sheet: **A**