
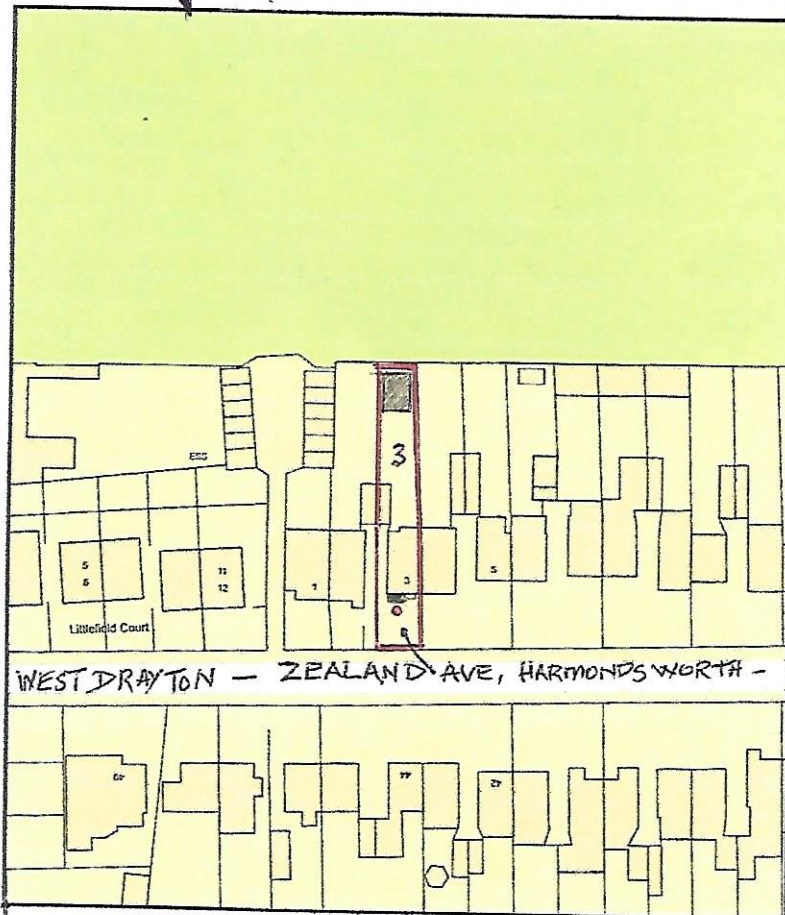


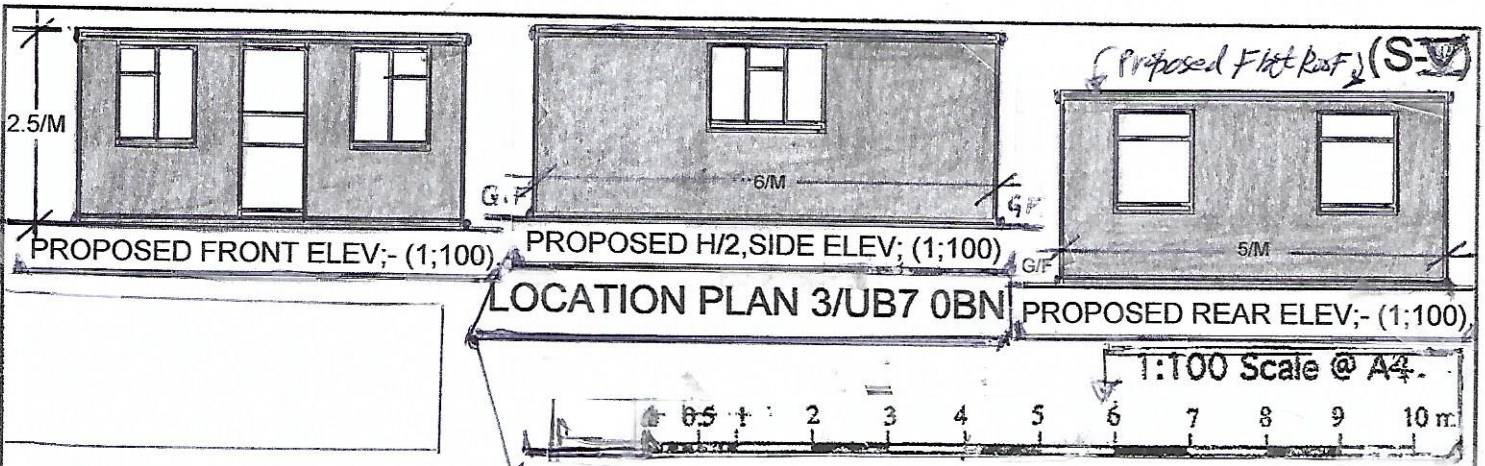

OWNER- MR.ASIM
SHAKEEL/MRS.TAHIRA
TUFAIL. 3 - ZEELAND AVE;-
HARMONDSWORTH, WEST
DRAYTON. UB7 0BN.

PROPOSAL; ERECTION OF
OUT BUILDING AS AN
GYM/GAME ROOM +
STORE AND PORCH TOO.

DWG#; T/S/3/A/1.


DATE: 14/09/2021

DRAW IT
Architectural Technician/Consultant
Mr.Money Gadri
Agent

6,Avian Ave; Curo Park,
Frogmore St Albans,
Herts.
AL2 2FG

Mobile: 07949 035 715

draw_it@hotmail.com

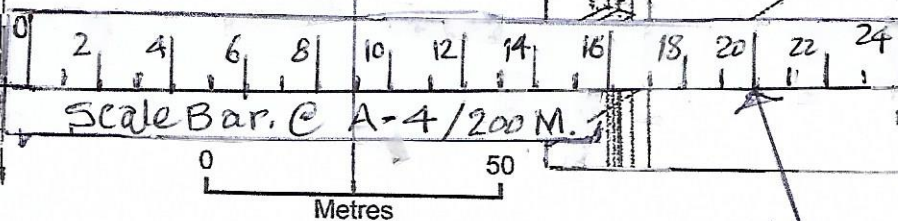

ReQuestaPlan

PROPOSED FLAT (FELT) ROOF

Plan Produced for: MR.A.SHAKEEL & MRS.T.TUFAIL

Date Produced: 15 Aug 2021

Plan Reference Number: TQRQM21227173736994

Scale: 1:1250 @ A4

SHEET#; (SV OF, SVI)

PROPOSED H/4,SIDE ELEV; (1;100)

copyright and database rights 2021 OS 100042766

PROPOSED ROOF PLAN, (1;200)

PROPOSED
FLAT ROOF