



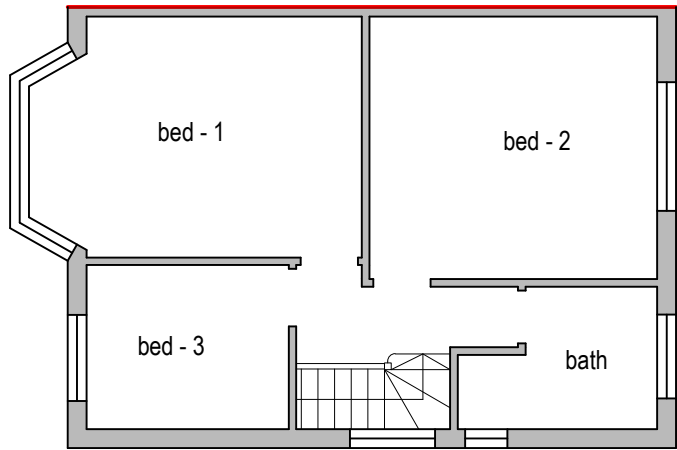


Existing First Floor Plan




Existing Front Elevation

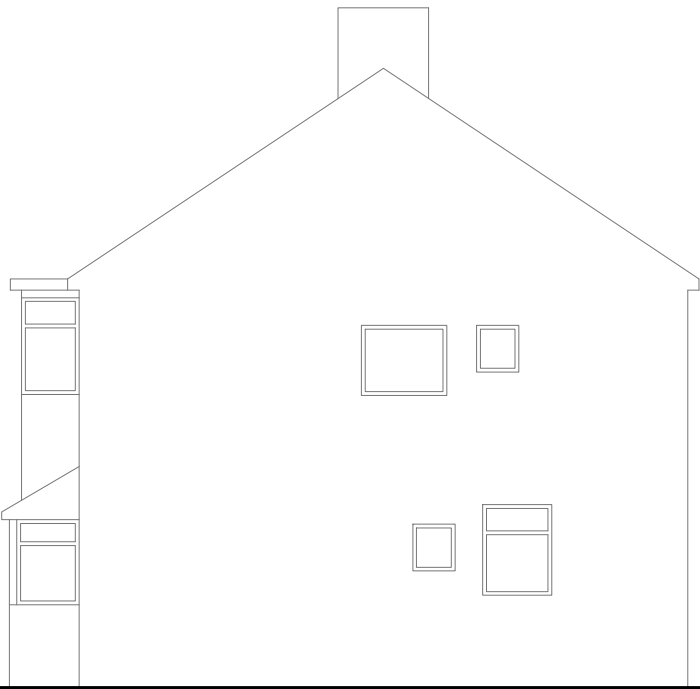

Existing Side Elevation

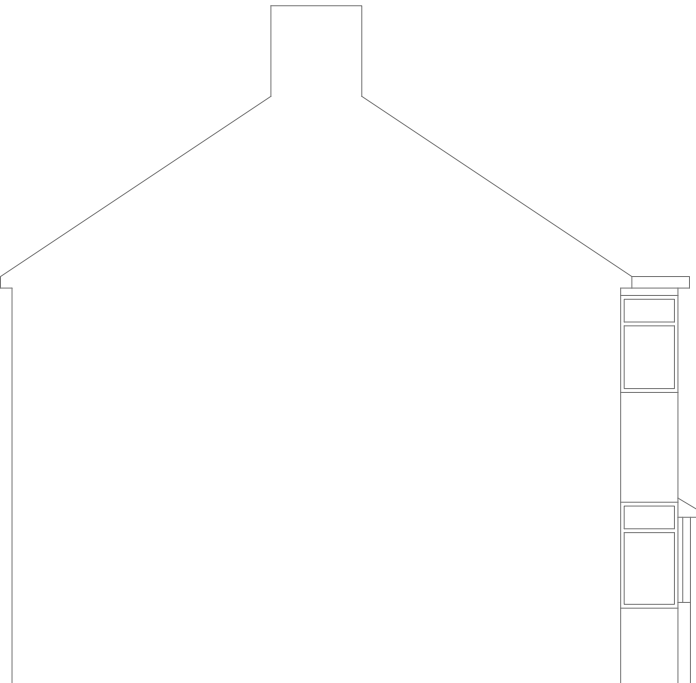


Existing Side Elevation

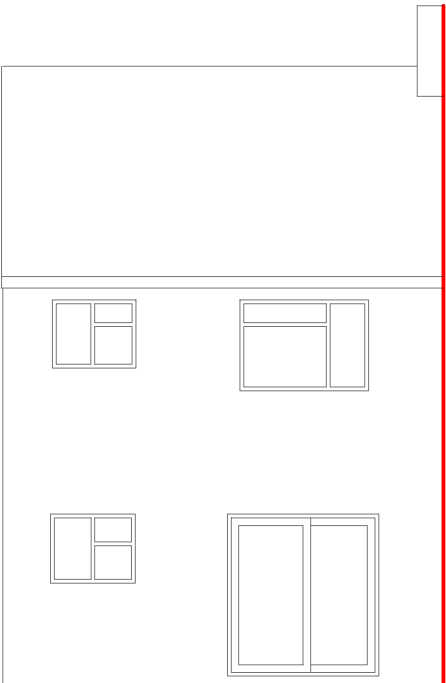


Existing Rear Elevation

Rev Date Comments

 V - Design	Dimensions to be verified on site DO NOT SCALE FROM THIS DRAWING. Any areas indicated on this drawing are for guidance only. No responsibility is taken for their accuracy. This drawing is the property of V-DESIGN CAD Services Ltd Copyright is reserved by them and the drawing is issued on the condition that it is not copied, reproduced, retained or disclosed to any unauthorized person, either wholly or in part without the consent in writing of V-DESIGN CAD Services Ltd Email: vishal.p@vdesigncad.co.uk Mobile: 07971083395	Site Address:	Title:				Drawn By: VP	
		2, Zealand Avenue Harmondsworth UB7 0BN	Existing First Floor Plan & Elevations 				Job Ref: 18072	
							Date: Aug 2018	
			Scale:	1:100	Paper Size:	A3	Drawing No. LW - 01	

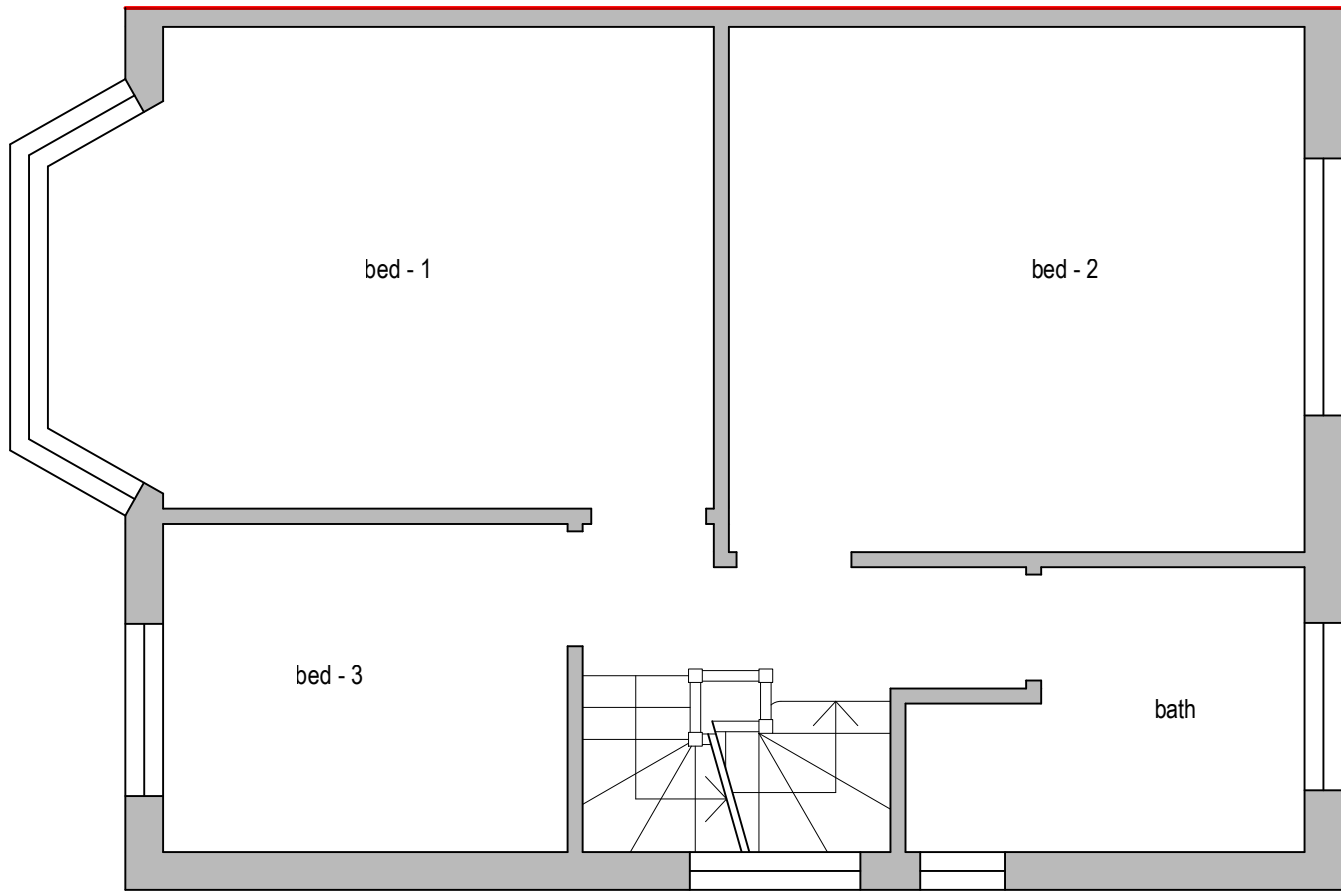

Proposed First Floor Plan

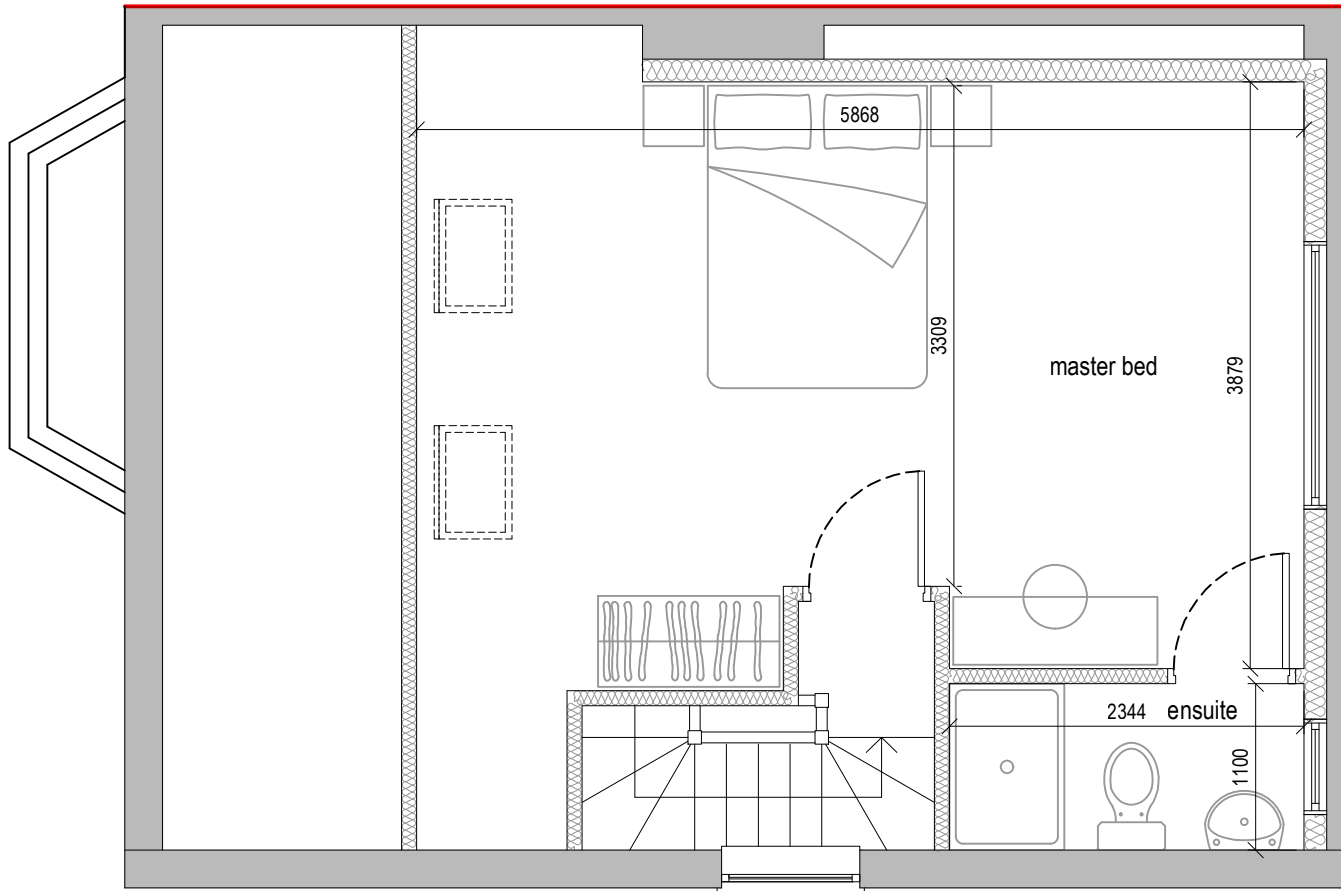


Proposed Loft Floor Plan



Rev Date Comments


	Dimensions to be verified on site DO NOT SCALE FROM THIS DRAWING. Any areas indicated on this drawing are for guidance only. No responsibility is taken for their accuracy.		Site Address:		Title:				Drawn By: VP	
	This drawing is the property of V-DESIGN CAD Services Ltd Copyright is reserved by them and the drawing is issued on the condition that it is not copied, reproduced, retained or disclosed to any unauthorized person, either wholly or in part without the consent in writing of V-DESIGN CAD Services Ltd Email: vishal.p@vdesigncad.co.uk Mobile: 07971083395		2, Zealand Avenue Harmondsworth UB7 0BN		Proposed First & Loft Floor Plans 				Job Ref: 18072	
									Date: Aug 2018	
									Drawing No. LW - 02	
				Scale:	1:50	Paper Size:	A3			

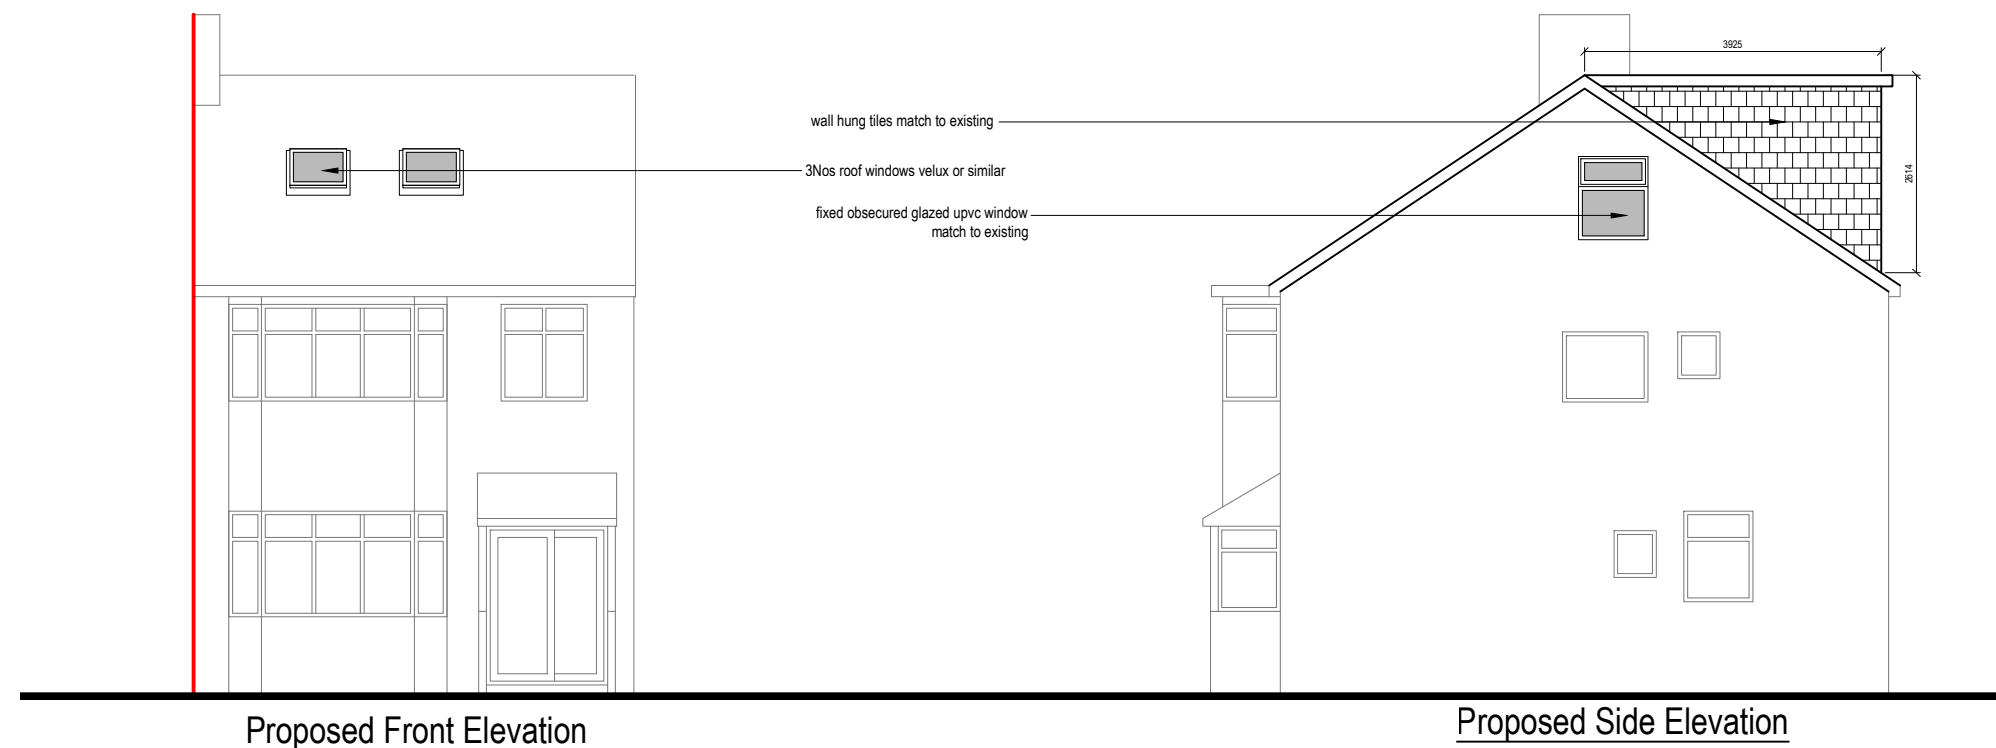

VOLUME CALCUATION :-

1. DORMER :-

$$A-5.22 \times B-3.92 \times C-2.61 \times \frac{1}{2} = 26.70 \text{ M}^3$$

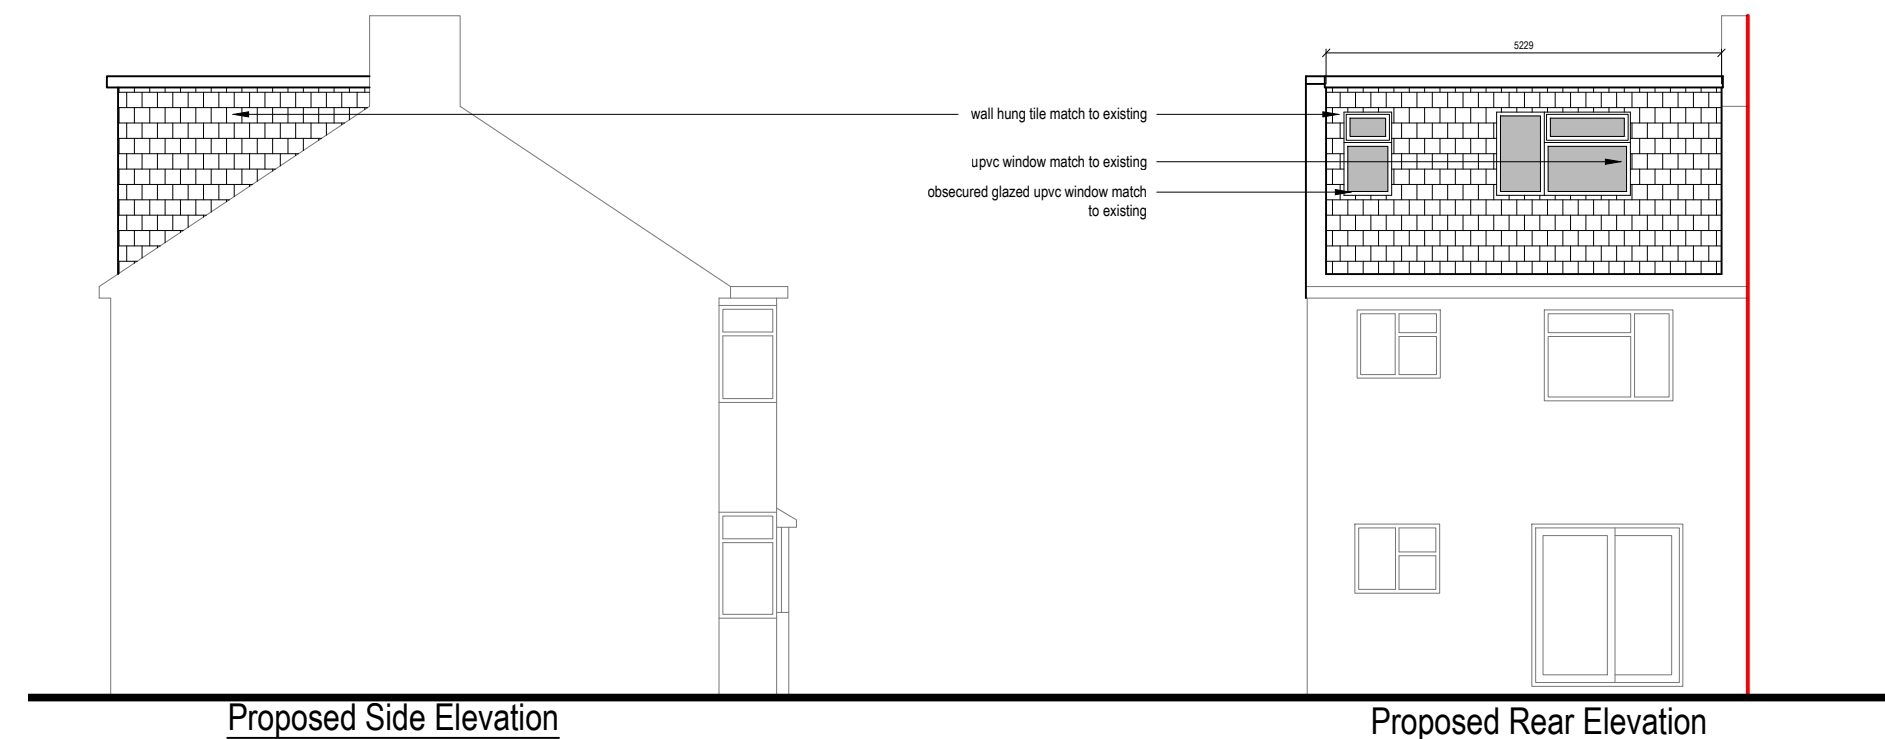

NOTE:

ANY WINDOW INSERTED ON WALL OR ROOF SLOPE FORMING A SIDE ELEVATION OF THE DWELLING SHALL BE:

1. OBSECURE P GLAZED
2. NON- OPENING UNLESS THE PARTS OF THE WINDOW WHICH CAN BE OPENED ARE MORE THAN 1.7 METERS ABOVE THE FLOOR OF THE ROOM IN WHICH THE WINDOW IS INSTALLED.
3. ROOF LIGHTS WILL NOT PROTRUDE MORE THAN 150MM

Rev Date Comments



Dimensions to be verified on site
DO NOT SCALE FROM THIS DRAWING.
Any areas indicated on this drawing are for guidance only.
No responsibility is taken for their accuracy.

This drawing is the property of V-DESIGN CAD Services Ltd Copyright is reserved by them and the drawing is issued on the condition that it is not copied, reproduced, retained or disclosed to any unauthorized person, either wholly or in part without the consent in writing of V-DESIGN CAD Services Ltd

Email: vishal.p@vdesigncad.co.uk Mobile: 07971083395

Site Address:

2, Zealand Avenue
Harmondsworth
UB7 0BN

Title:

Proposed Elevations



Scale:

1:100

Paper Size:

A3

Drawn By: VP


Job Ref: 18072

Date: Aug 2018

Drawing No. LW - 03



Block Plan
0 5 10 15 20 25
metres 1:500 scale

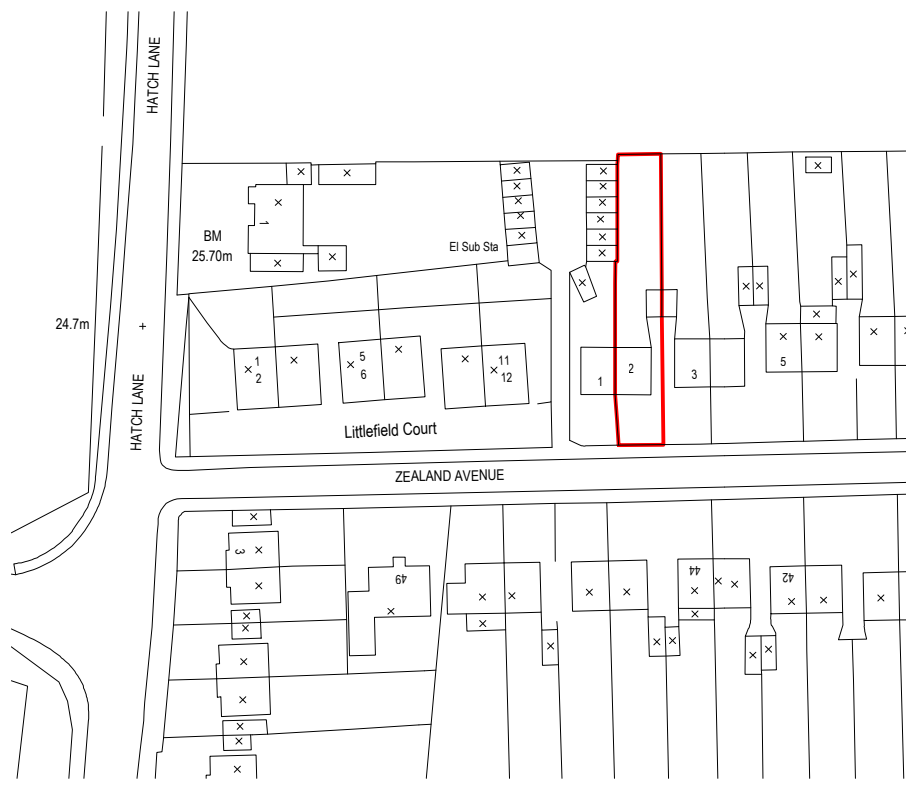

Site Location
0 10 20 30 40 50
metres 1:1250 scale

Rev Date Comments

 Dimensions to be verified on site DO NOT SCALE FROM THIS DRAWING. Any areas indicated on this drawing are for guidance only. No responsibility is taken for their accuracy. This drawing is the property of V-DESIGN CAD Services Ltd Copyright is reserved by them and the drawing is issued on the condition that it is not copied, reproduced, retained or disclosed to any unauthorized person, either wholly or in part without the consent in writing of V-DESIGN CAD Services Ltd Email: vishal.p@vdesigncad.co.uk Mobile: 07971083395	Site Address:		Title:		Drawn By: VP Job Ref: 18072 Date: Aug 2018 Drawing No. LW - 04	
	2, Zealand Avenue Harmondsworth UB7 0BN		Block & Location Plans			
	Scale:	1:500,1:1250	Paper Size:	A3		