




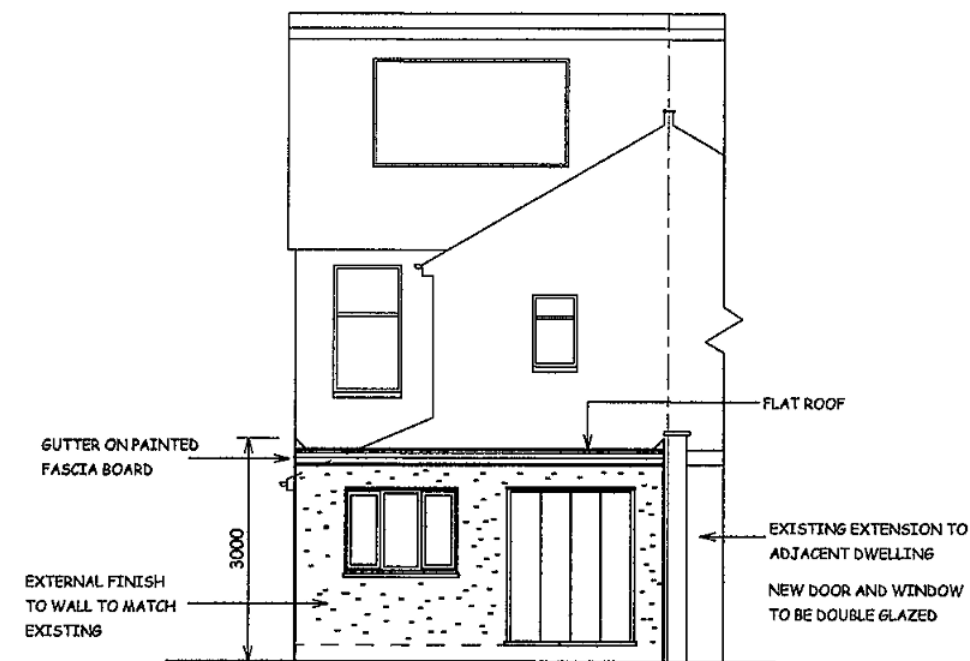


REAR ELEVATION

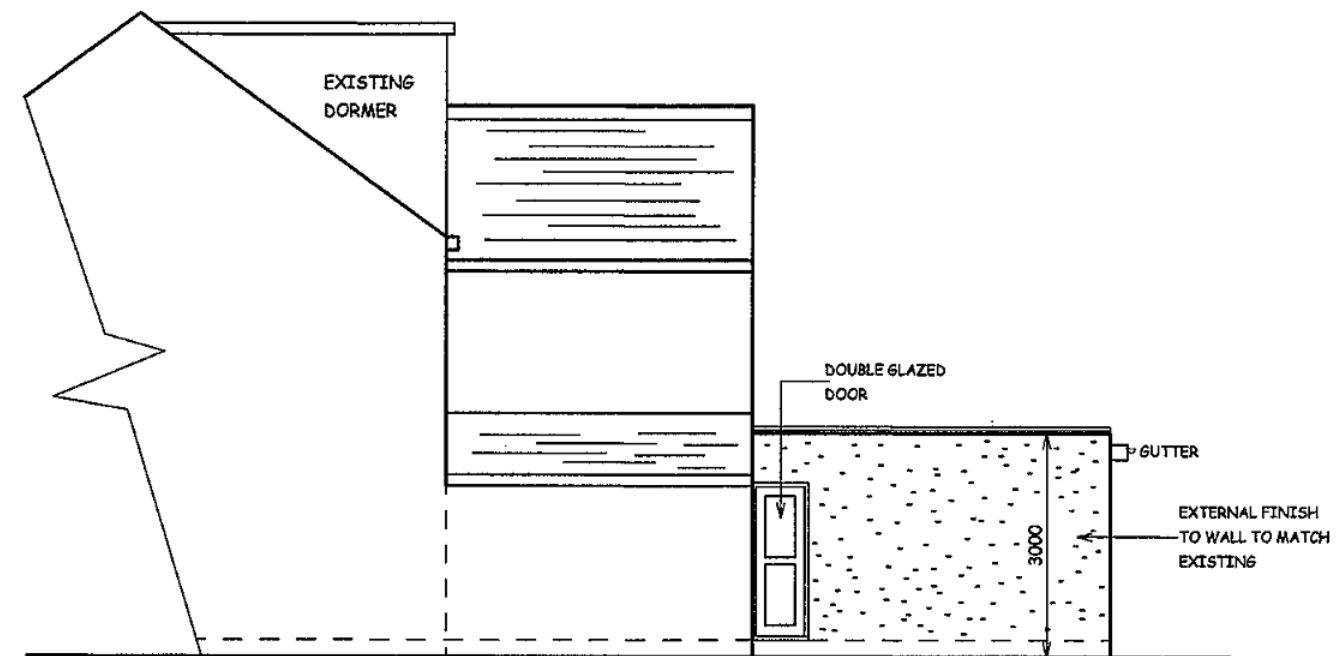

FLANK WALL ELEVATION

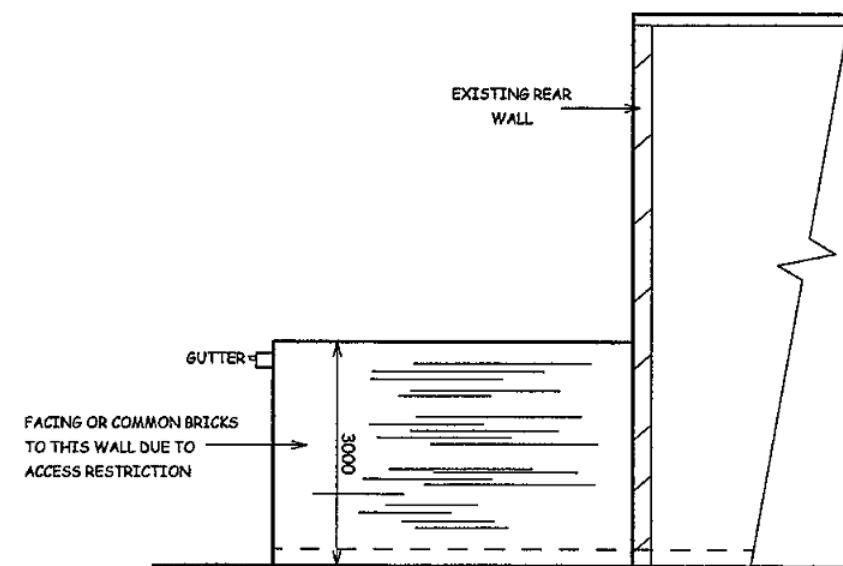

OPPOSITE FLANK WALL ELEVATION

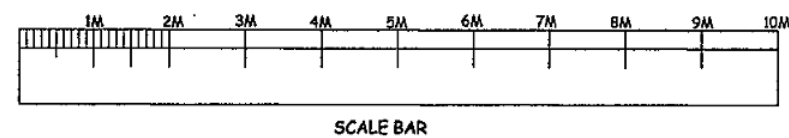

NOTES:
ALL DIMENSIONS MUST BE CHECKED ON SITE AND
NOT SCALED FROM THIS DRAWING

A	MAR/20	OPPOSITE FLANK WALL ELEVATION ADDED
DATE	REVISION	

COPYRIGHT:

R.P.Architectural Services
39A NORWICH ROAD
NORTHWOOD
MIDDLESEX
HA6 1ND
Tel: 07753 659794

JOB TITLE:

22 CROMWELL ROAD
HAYES
UB3 2PP

DRAWING TITLE:

PROPOSED ELEVATIONS

SCALE : 1:100

DATE: FEB/2020

DRAWN: RPA

DRG. NO.

RPA/22/CR/104

REV.

A