


CROMWELL ROAD

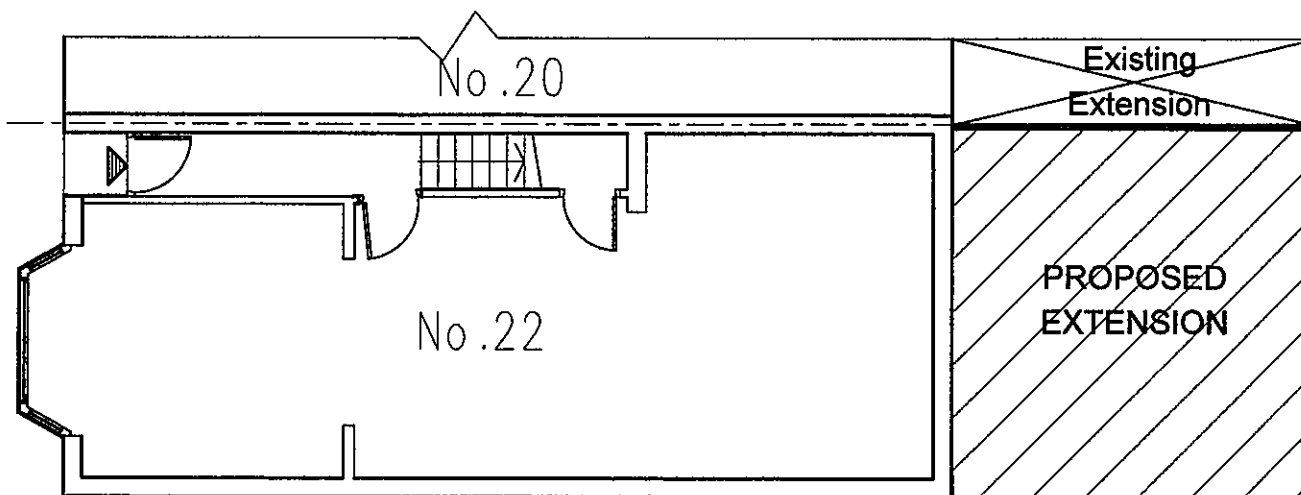

SHARED ACCESS TO REAR GARDENS


SHED

BOUNDARY LINE

REAR GARDEN

BOUNDARY LINE

BOUNDARY LINE

 

SCALE BAR

R.P.ARCHITECTURAL SERVICES
39A NORWICH ROAD
NORTHWOOD
MIDDLESEX
HA6 1ND
Tel: 07753 659794

JOB TITLE:

22 CROMWELL ROAD
HAYES
UB3 2PP

DRAWING TITLE:

BLOCK PLAN

SCALE : 1:100

DATE:FEB/2020

DRAWN: RPA

DRG. NO.



RPA/22/CR/100

REV.



REV

DATE

DESCRIPTION

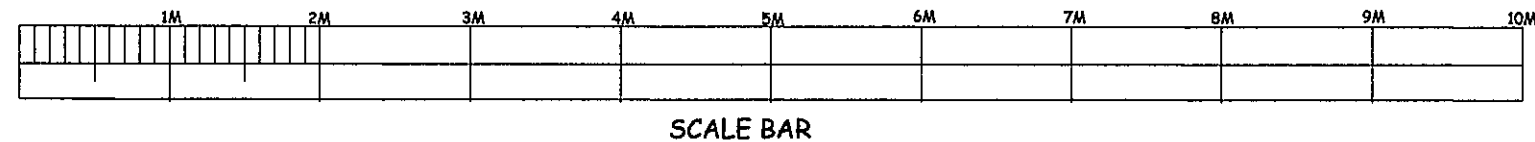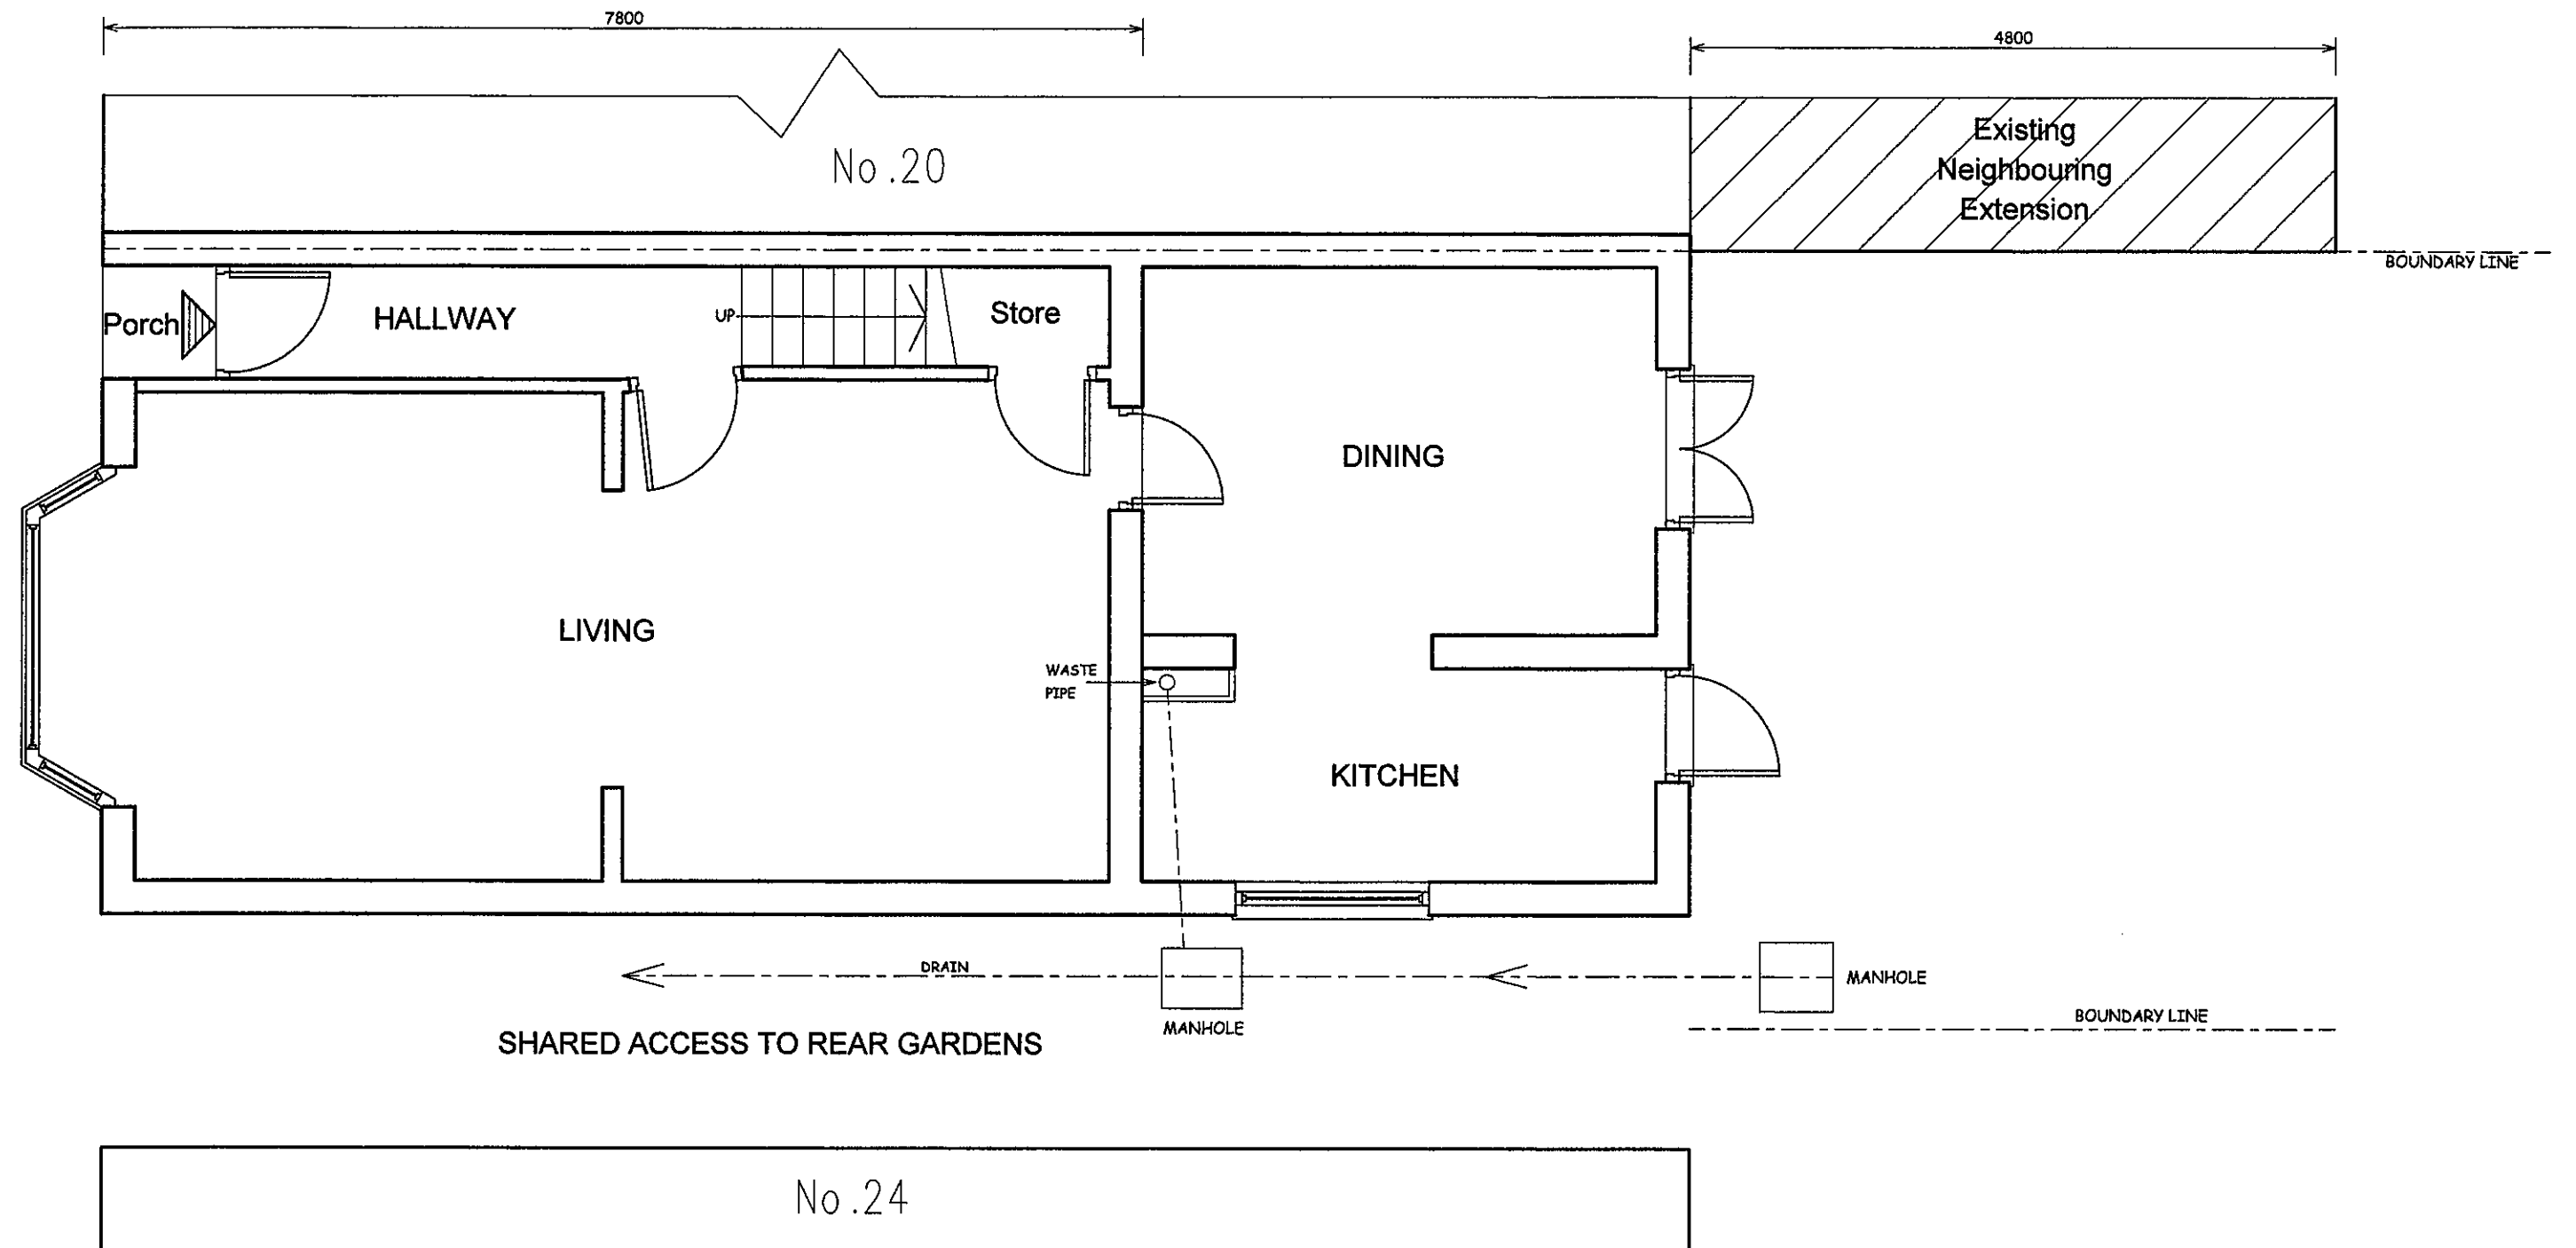


NOTES:	COPYRIGHT:	JOB TITLE	DRAWING TITLE	SCALE: 1:50		
All Dimensions must be checked on site and not scaled from this drawing.	R.P.ARCHITECTURAL SERVICES 39A,NORWICH ROAD NORTHWOOD HA6 1ND Tel: 07753 659794	22 CROMWELL ROAD HAYES UB3 2PP	EXISTING GROUND FLOOR	DATE:FEB/2020	DRAWING. NO.	REV.
				DRAWN:RP	RPA/22/CR/101	

 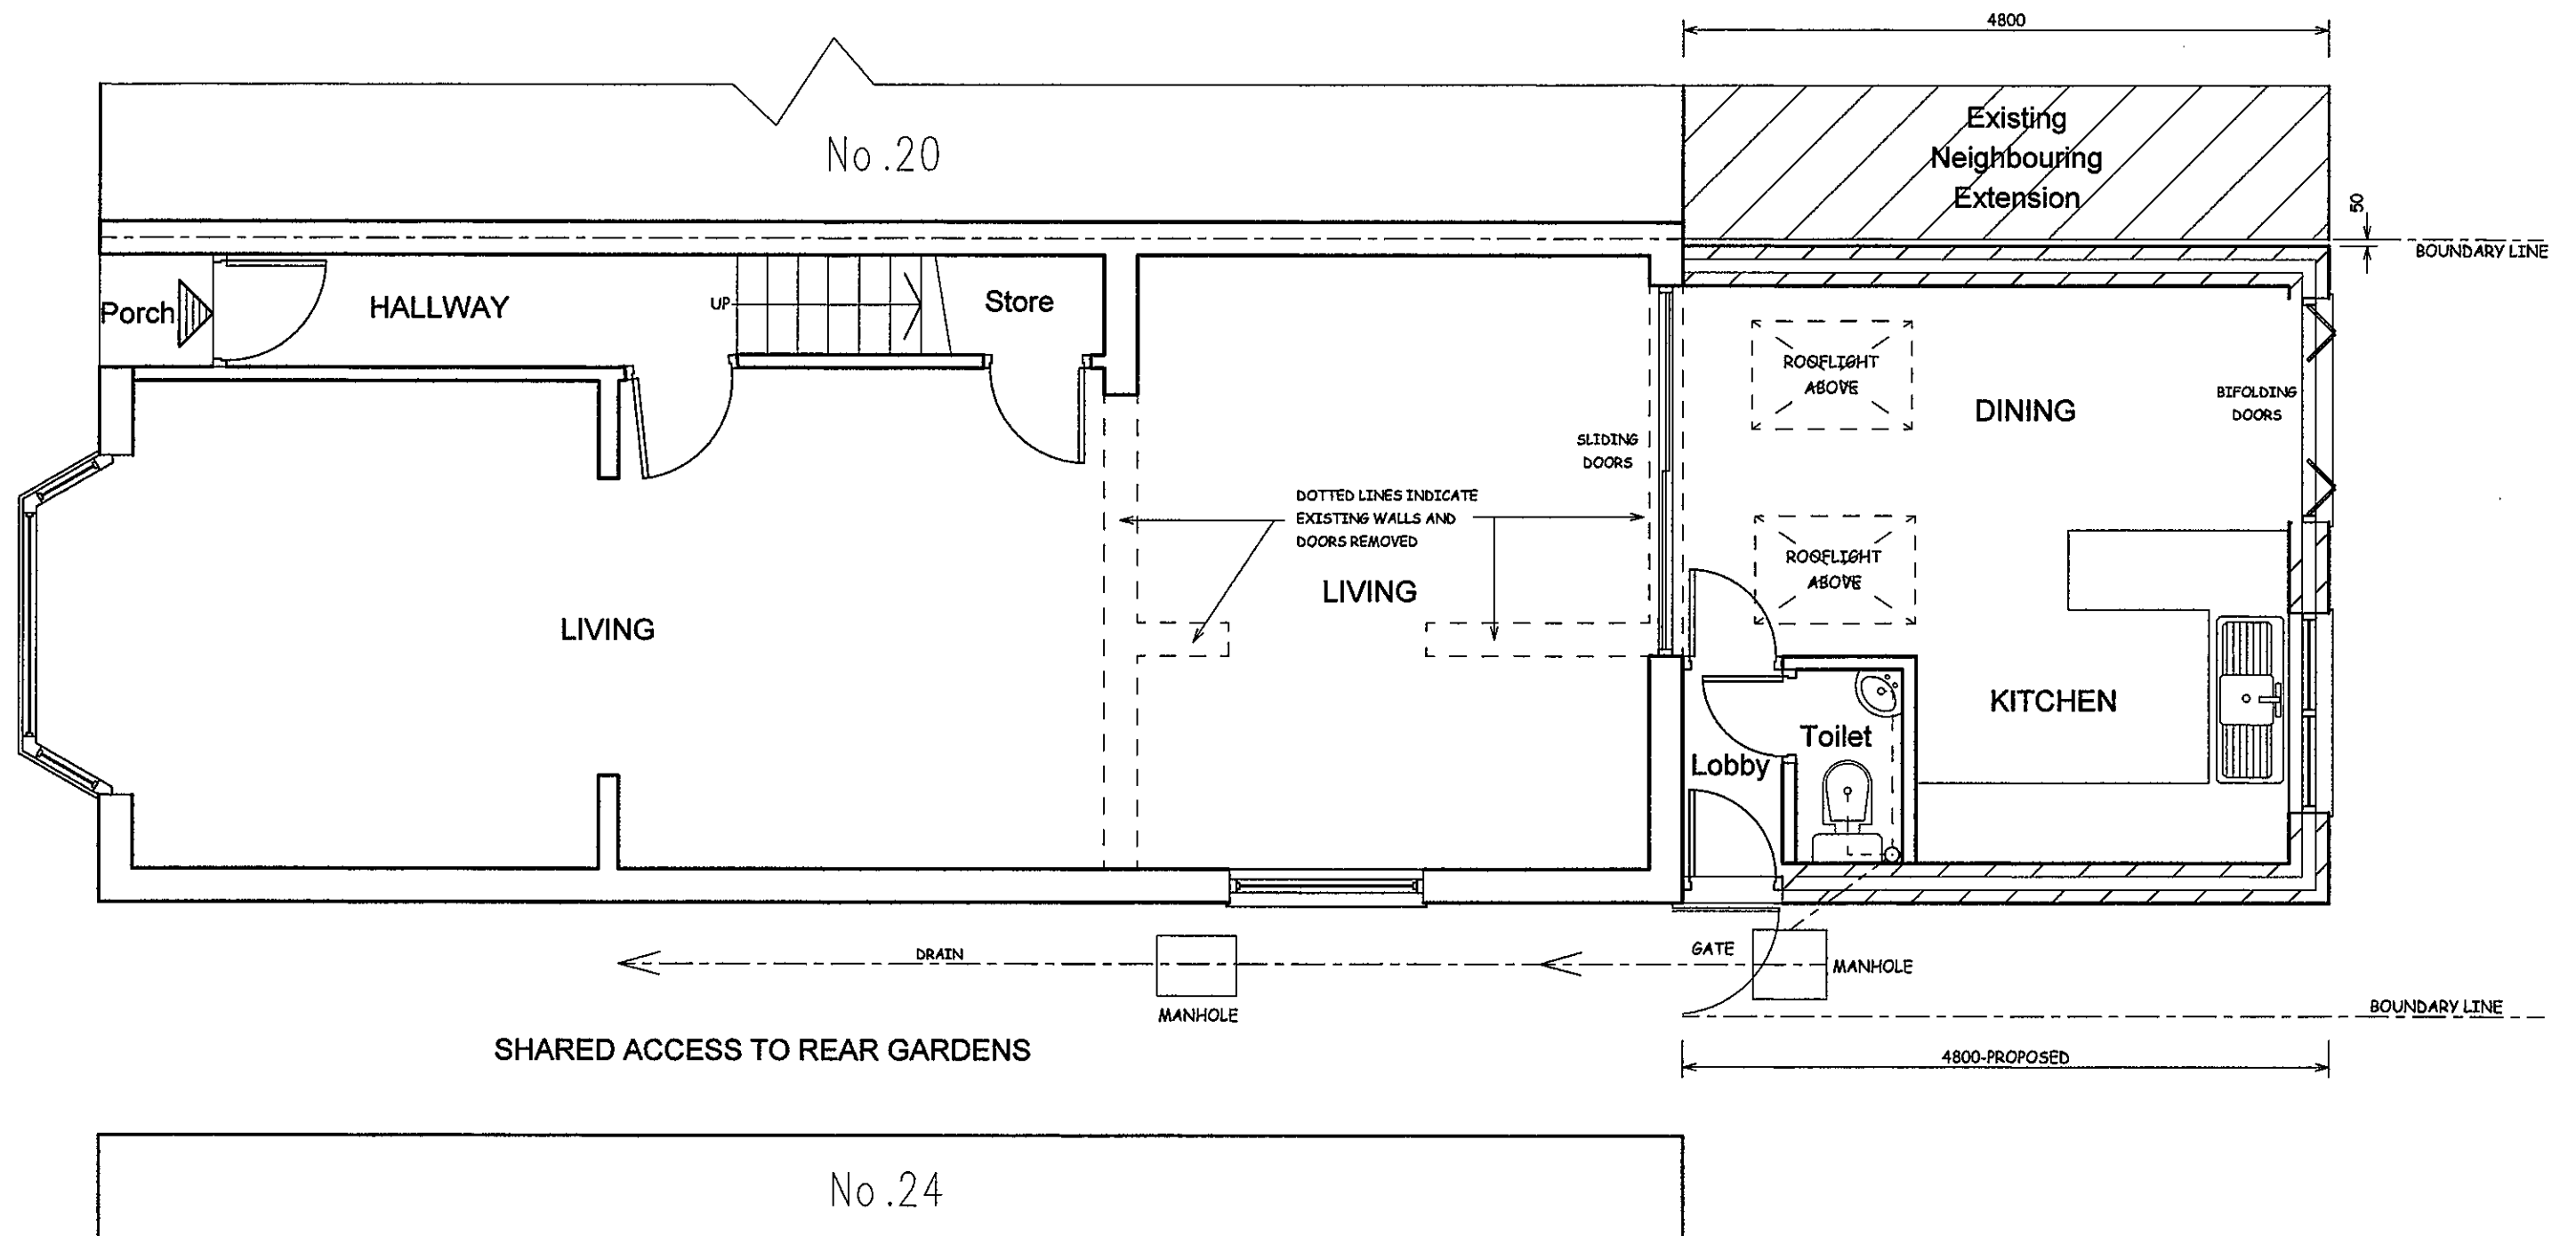


SCALE BAR


NOTES:	COPYRIGHT:	JOB TITLE	DRAWING TITLE	SCALE: 1:50	<table><tr><th>DRAWING. NO.</th><th>REV.</th></tr><tr><td>RPA/22/CR/102</td><td></td></tr></table>		DRAWING. NO.	REV.	RPA/22/CR/102	
DRAWING. NO.	REV.									
RPA/22/CR/102										
All Dimensions must be checked on site and not scaled from this drawing.	R.P.ARCHITECTURAL SERVICES 39A,NORWICH ROAD NORTHWOOD HA6 1ND Tel: 07753 659794	22 CROMWELL ROAD HAYES UB3 2PP	PROPOSED GROUND FLOOR	DATE:FEB/2020						
				DRAWN:RP						

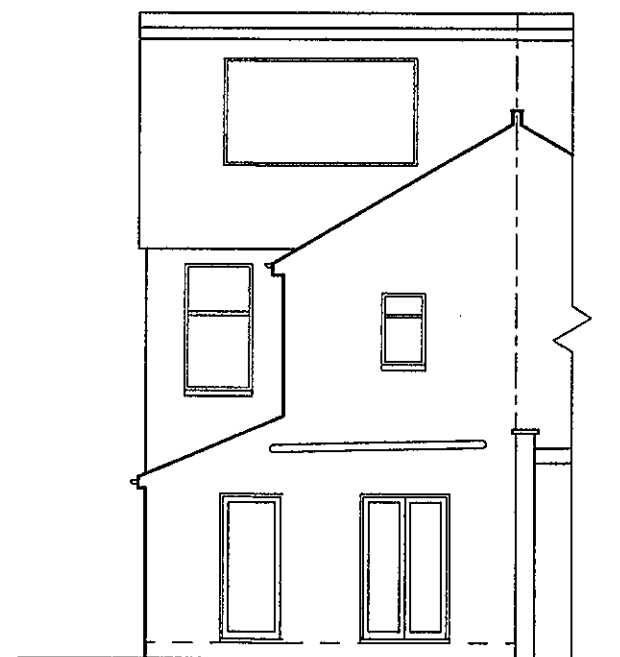

REAR ELEVATION

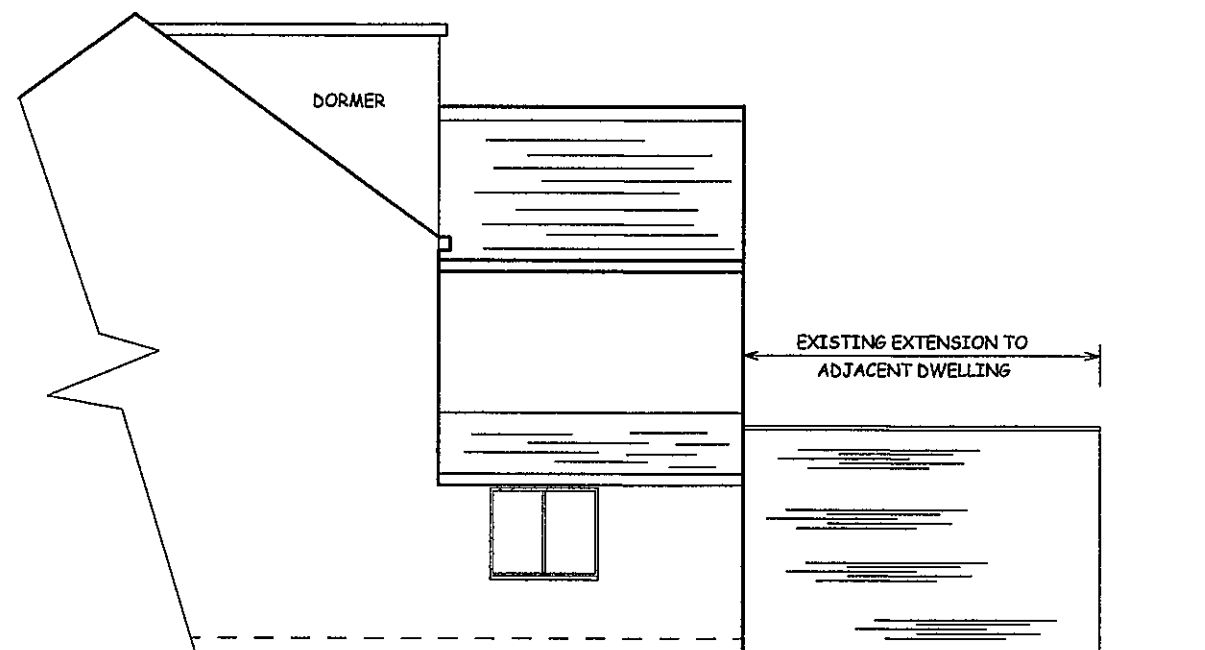

FLANK WALL ELEVATION

 

SCALE BAR

NOTES:
ALL DIMENSIONS MUST BE CHECKED ON SITE AND
NOT SCALED FROM THIS DRAWING

A		
DATE	REVISION	

COPYRIGHT:

R.P.Architectural Services
39A NORWICH ROAD
NORTHWOOD
MIDDLESEX
HA6 1ND
Tel: 07753 659794

JOB TITLE:

22 CROMWELL ROAD
HAYES
UB3 2PP

DRAWING TITLE:

EXISTING ELEVATIONS

SCALE : 1:100


DATE:FEB/2020

DRAWN: RPA


DRG. NO.

RPA/22/CR/103


REV.

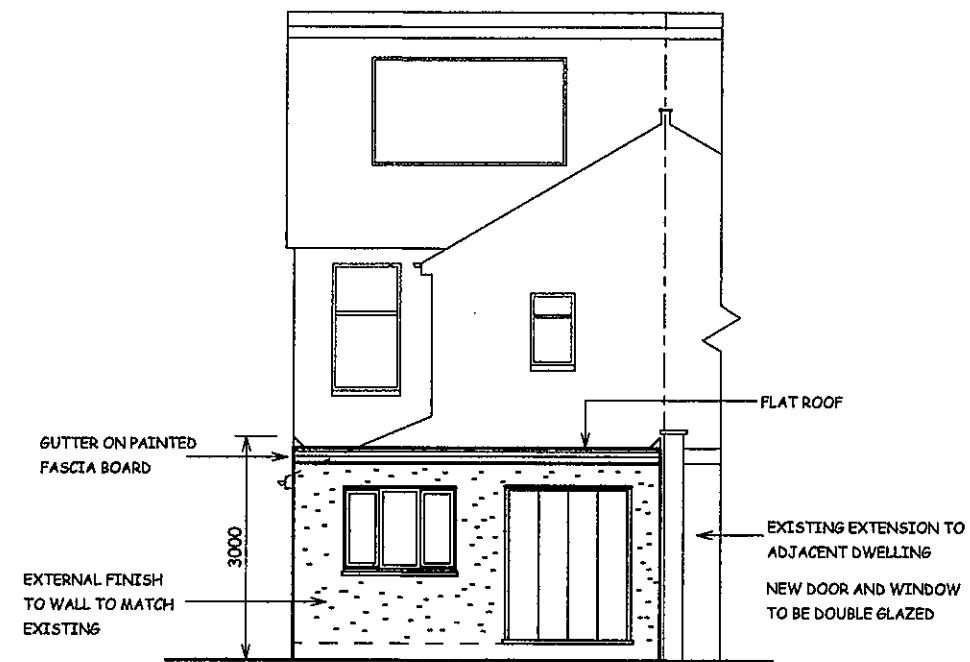


REAR ELEVATION

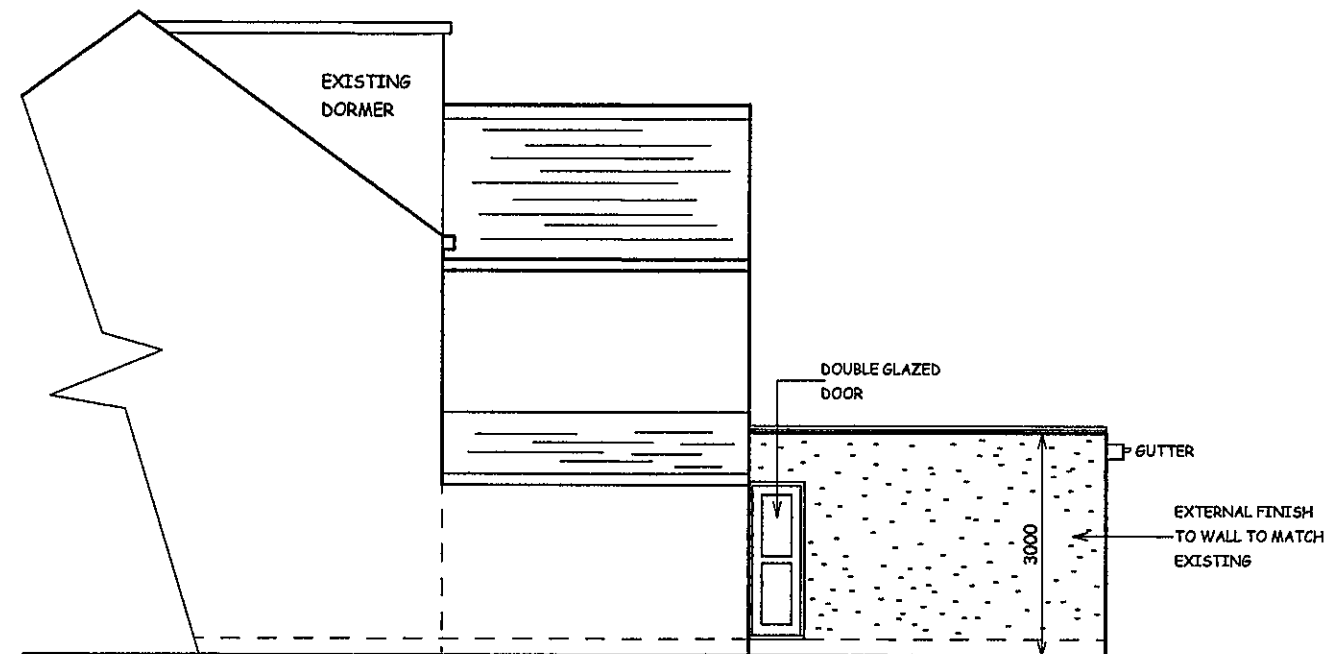

FLANK WALL ELEVATION

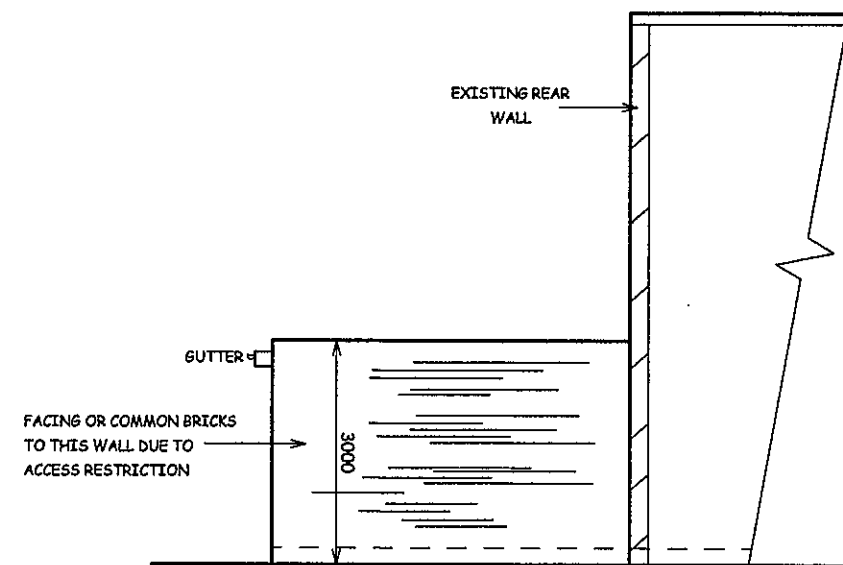

OPPOSITE FLANK WALL ELEVATION

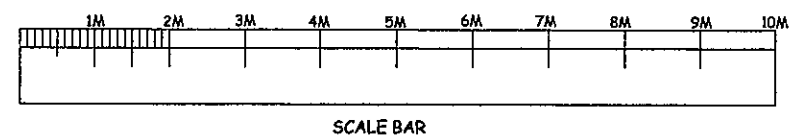

SCALE BAR

NOTES:
ALL DIMENSIONS MUST BE CHECKED ON SITE AND
NOT SCALED FROM THIS DRAWING

A	MAR/20	OPPOSITE FLANK WALL ELEVATION ADDED
DATE	REVISION	

COPYRIGHT:
R.P.ARCHITECTURAL SERVICES
39A NORWICH ROAD
NORTHWOOD
MIDDLESEX
HA6 1ND
Tel: 07753 659794

JOB TITLE:
22 CROMWELL ROAD
HAYES
UB3 2PP

DRAWING TITLE:
PROPOSED ELEVATIONS

SCALE : 1:100

DATE:FEB/2020 DRAWN: RPA

DRG. NO. RPA/22/CR/104	REV. A
----------------------------------	------------------