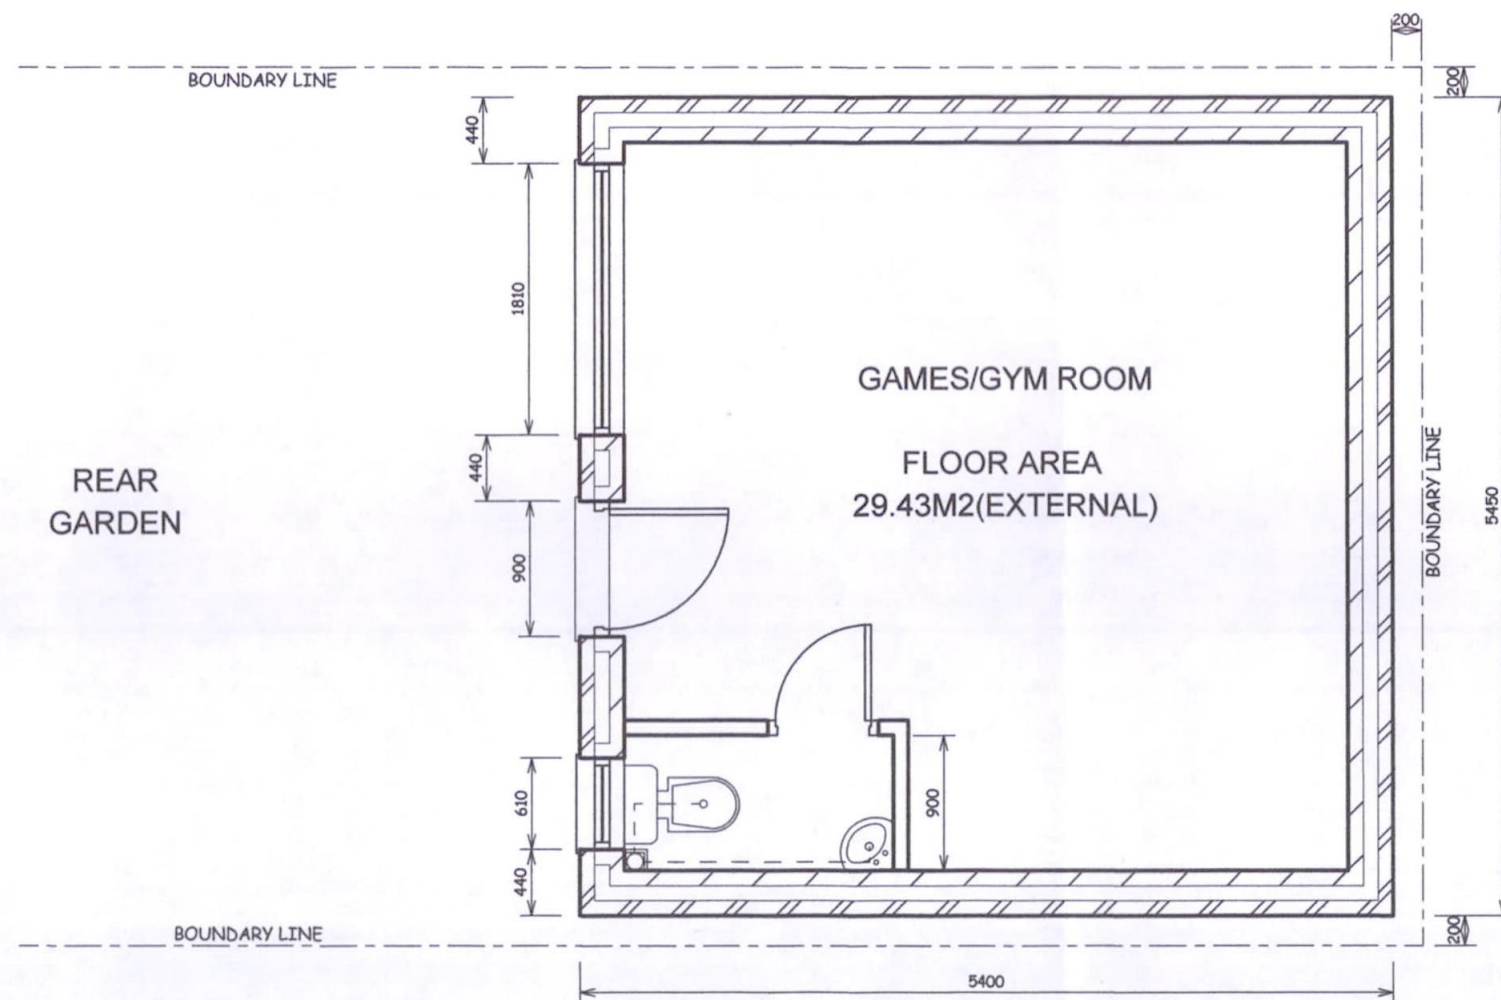


SCALE BAR

NOTES:
ALL DIMENSIONS MUST BE CHECKED ON SITE AND
NOT SCALED FROM THIS DRAWING

A		
REV.	DATE	DESCRIPTION

COPYRIGHT:

R.P.ARCHITECTURAL SERVICES
39A,NORWICH ROAD
NORTHWOOD
MIDDLESEX
HA6 1ND

Tel:07753 659794

CLIENT:

JOB TITLE:

22 CROMWELL ROAD
HAYES
UB3 2PP

DRAWING TITLE

GAMES/GYM ROOM

PROPOSED FLOOR PLAN

SCALE: 1:50

DATE:JAN/2021

DRAWN: RPA

DRAWING. NO.

RPA/22/CR/201

REV.