



FRONT ELEVATION

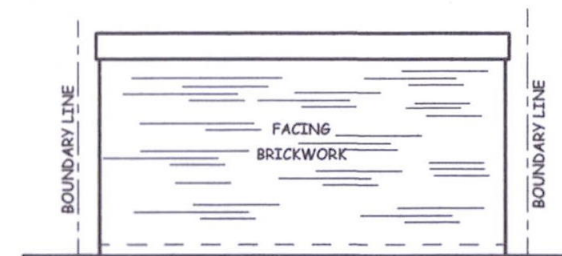


REAR ELEVATION

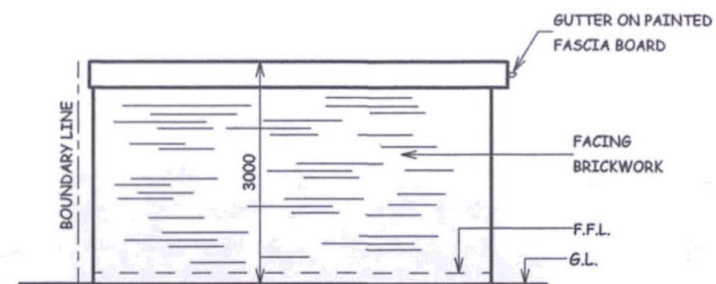

LEFT HAND ELEVATION



RIGHT HAND ELEVATION

 

SCALE BAR

NOTES :
ALL DIMENSIONS MUST BE CHECKED ON SITE AND
NOT SCALED FROM THIS DRAWING

A	DATE	REVISION

COPYRIGHT:

R.P.ARCHITECTURAL SERVICES
39A,NORWICH ROAD
NORTHWOOD
MIDDLESEX
HA6 1ND

Tel: 07753 659794

CLIENT:

JOB TITLE:

22 CROMWELL ROAD
HAYES
UB3 2PP

DRAWING TITLE:

PROPOSED GAMES ROOM
ELEVATIONS

SCALE : 1:100

DATE:JAN/2021

DRAWN: RPA

DRG. NO.

RPA/22/CR/202

REV.