




EXISTING FRONT ELEVATION



EXISTING REAR ELEVATION

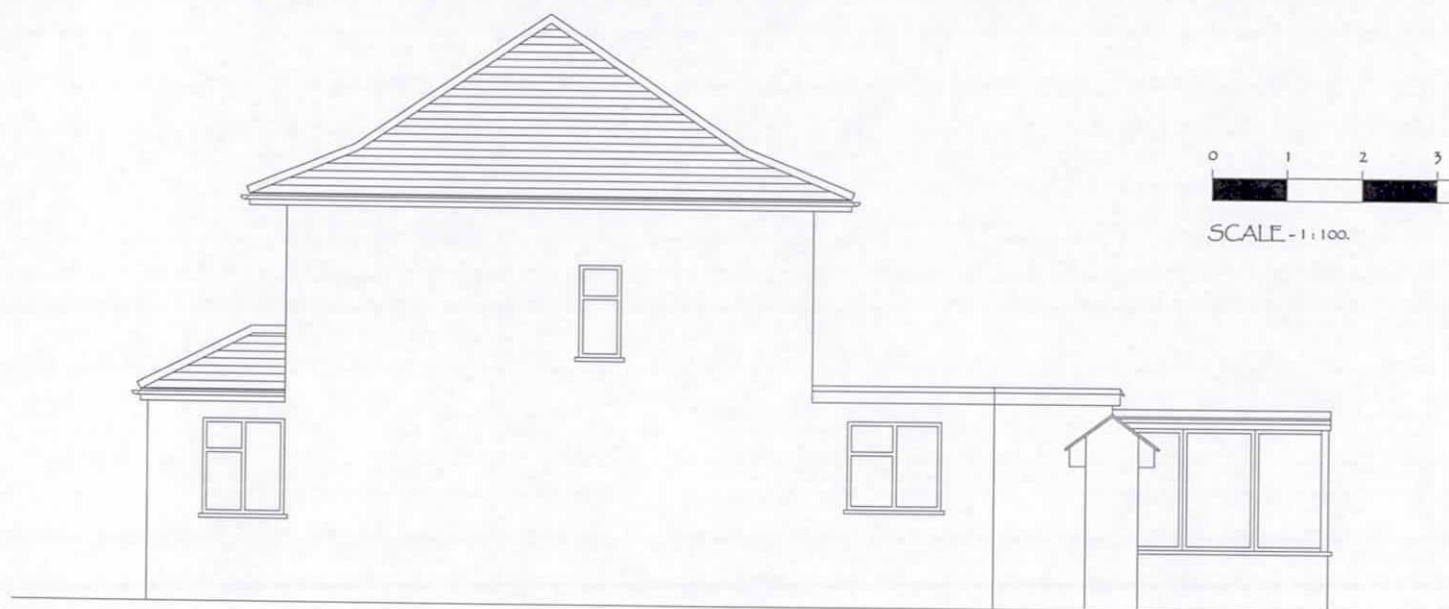

EXISTING RIGHT ELEVATION



SCALE - 1 : 100.



**TL TECON Ltd.**  
Consulting Civil & Structural Engineers

116A High Street  
Edgware, Middlesex, HA8 7EL.  
TEL: 020 8951 5100 FAX: 020 8905 6838

NOTES:

NOT FOR CONSTRUCTION

Client

Job Title  
40 WEYMOUTH ROAD, HAYES. UB4 8NP.

Scale  
1 : 100.

Drawn by GSK  
Date Jan. 2013

Size  
A3

Drawing Title  
EXISTING ELEVATIONS

| No.  | DESCRIPTION | DATE |
|------|-------------|------|
| 7321 | P           | 03   |