



PROPOSED FRONT ELEVATION

LAWFUL DEVELOPMENT

Volume of the rear dormer:-
 $\frac{1}{2} \times 4.96 \text{ (width)} \times 3.06 \text{ (depth)} \times 1.88 \text{ (height)} = 14.26 \text{m}^3$


Volume increase in roof space (gable side):-
 $\frac{1}{6} \times 6.3 \text{ (width)} \times 3.32 \text{ (depth)} \times 2.17 \text{ (height)} = 4.80 \text{m}^3$

Total volume:-
 $14.26 + 4.80 = 19.06 \text{m}^3 < 50 \text{m}^3$ which is permitted


The proposed development therefore constitutes Permitted Development under GPDO 1995 (as amended)



PROPOSED REAR ELEVATION

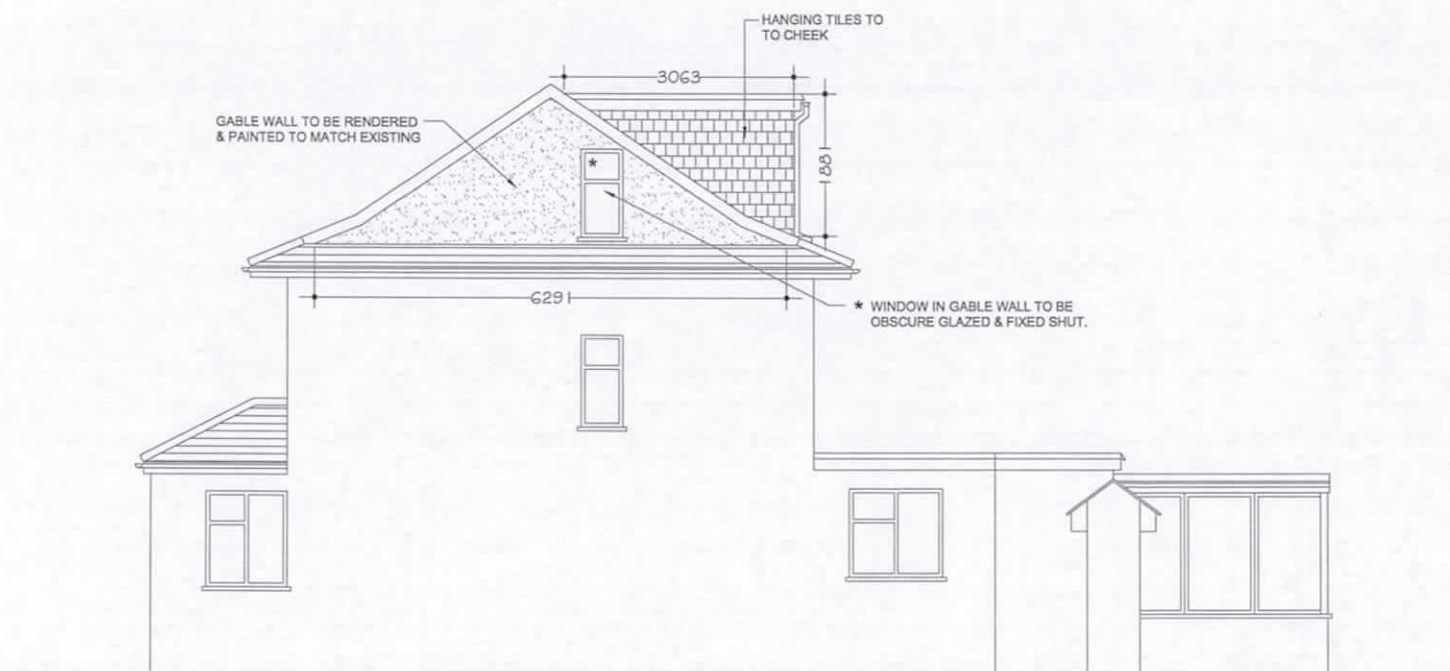

PROPOSED RIGHT ELEVATION

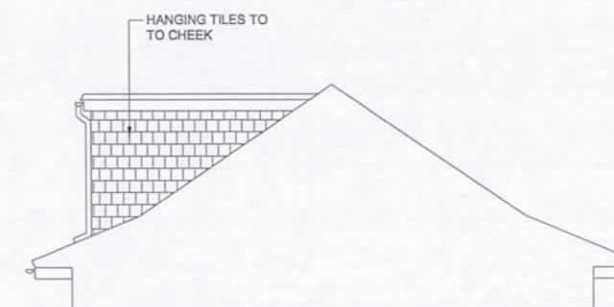

PROPOSED REAR RIGHT DORMER ELEVATION



SCALE - 1:100.



TL TECON Ltd.
 Consulting Civil & Structural Engineers

116A High Street
 Edgware, Middlesex, HA8 7EL.
 TEL: 020 8951 5100 FAX: 020 8905 6838

NOTES:

1. ALL FINISHES TO MATCH EXISTING.
2. HANGING TILES TO DORMER FACE AND CHEEKS.
3. GABLE WALL TO BE RENDERED AND PAINTED TO MATCH EXISTING.
4. ROOF TILES TO MATCH EXISTING.
5. ALL NEW WINDOWS TO MATCH EXISTING.

NOT FOR CONSTRUCTION

Client

Job Title
 40 WEYMOUTH ROAD, HAYES. UB4 8NP.

Scale

1:100.

Size

A3

Drawing Title

PROPOSED ELEVATIONS

Drawn by

GSK

Date

Jan. 2013

Drawing No.

7321

P

05

C

C	L A COMMENTS	25.02.14
B	RESUBMISSION	28.01.14
A	L A COMMENTS	18.02.14
No.	DESCRIPTION	DATE