





Front Elevation

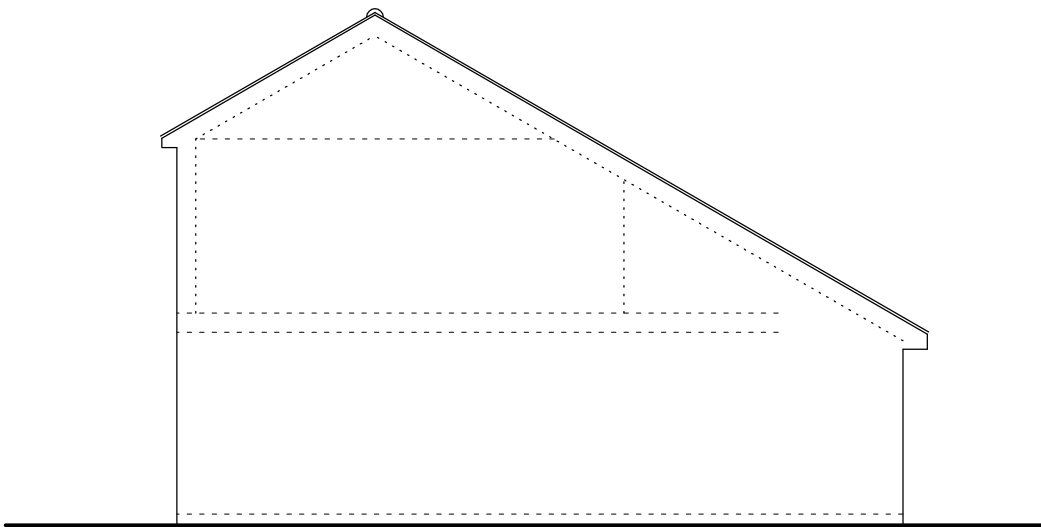


Side Elevation




Rear Elevation

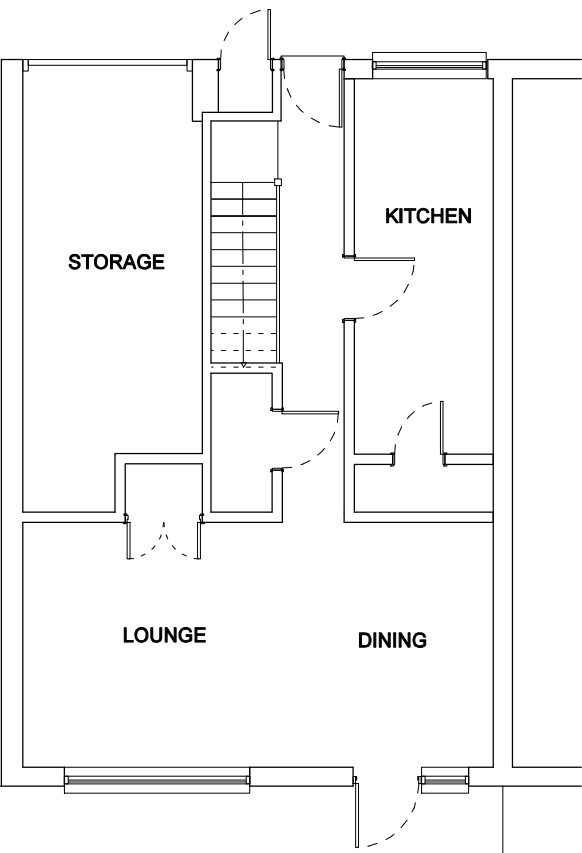


Ground Floor Plan

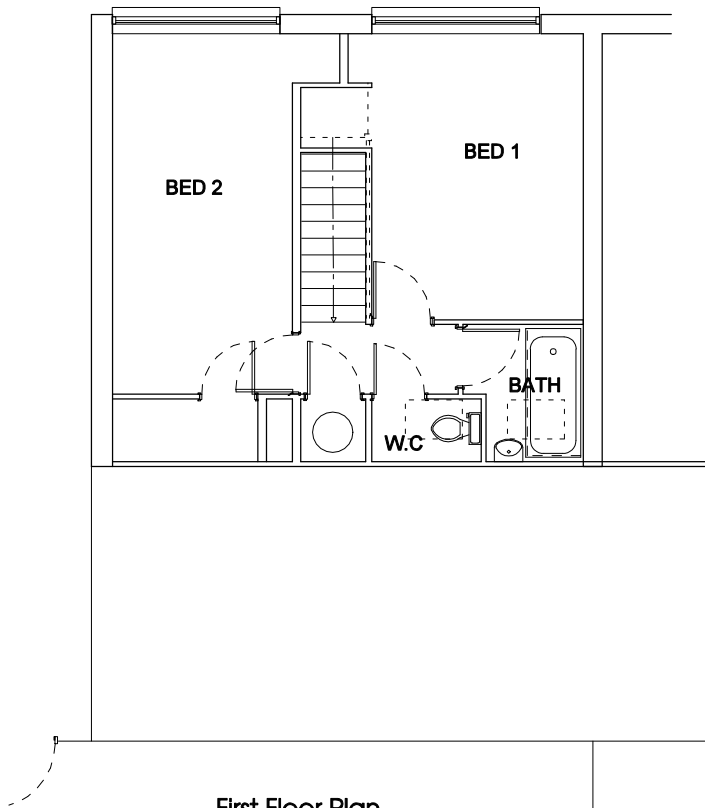

First Floor Plan

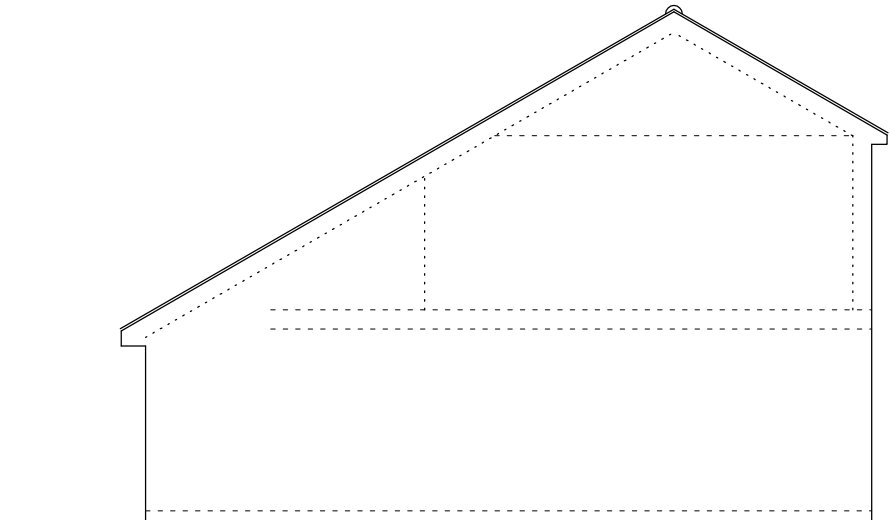

Flank Elevation

 

Prestige Projects Management Ltd			PROJECT Single Storey rear & First floor rear extension		DATE 03/04/19		SCALE 1:100				
3, Marlowes Court, 67 Marlowes Hemel Hempstead Herts. HP1 1LE Tel/Fax 01442 213888			CLIENT Mr & Mrs Rawling		DRAWING Existing Plans & Elevations		JOB No.		Drawing No.		REV
			ADDRESS 15 Standale Grove Ruislip HA4 7UA				813		PL/002		