





Front Elevation

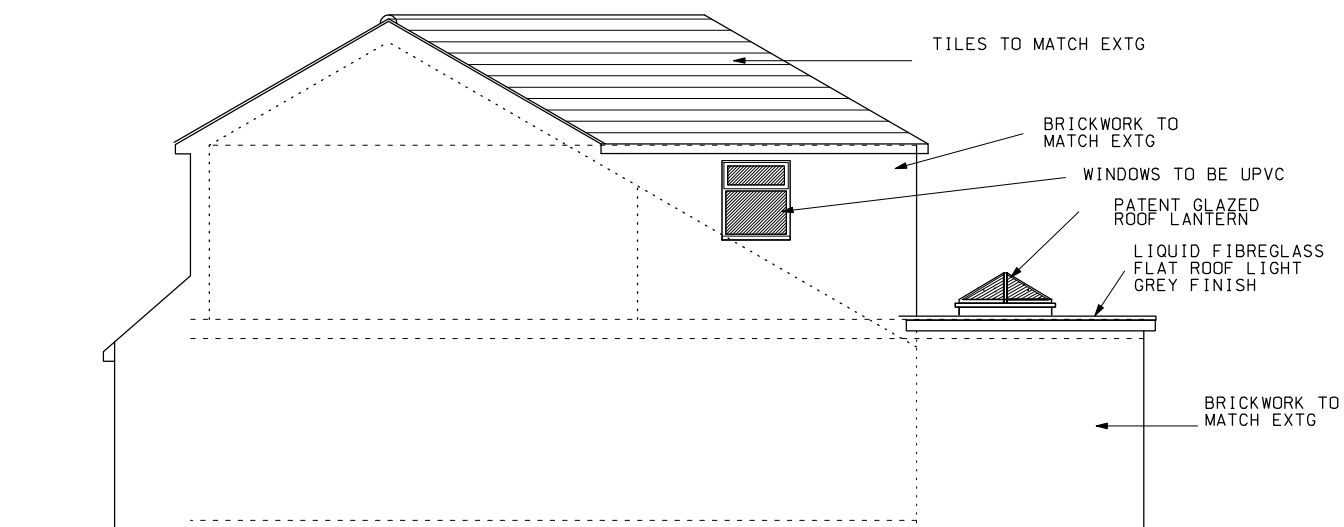


Side Elevation

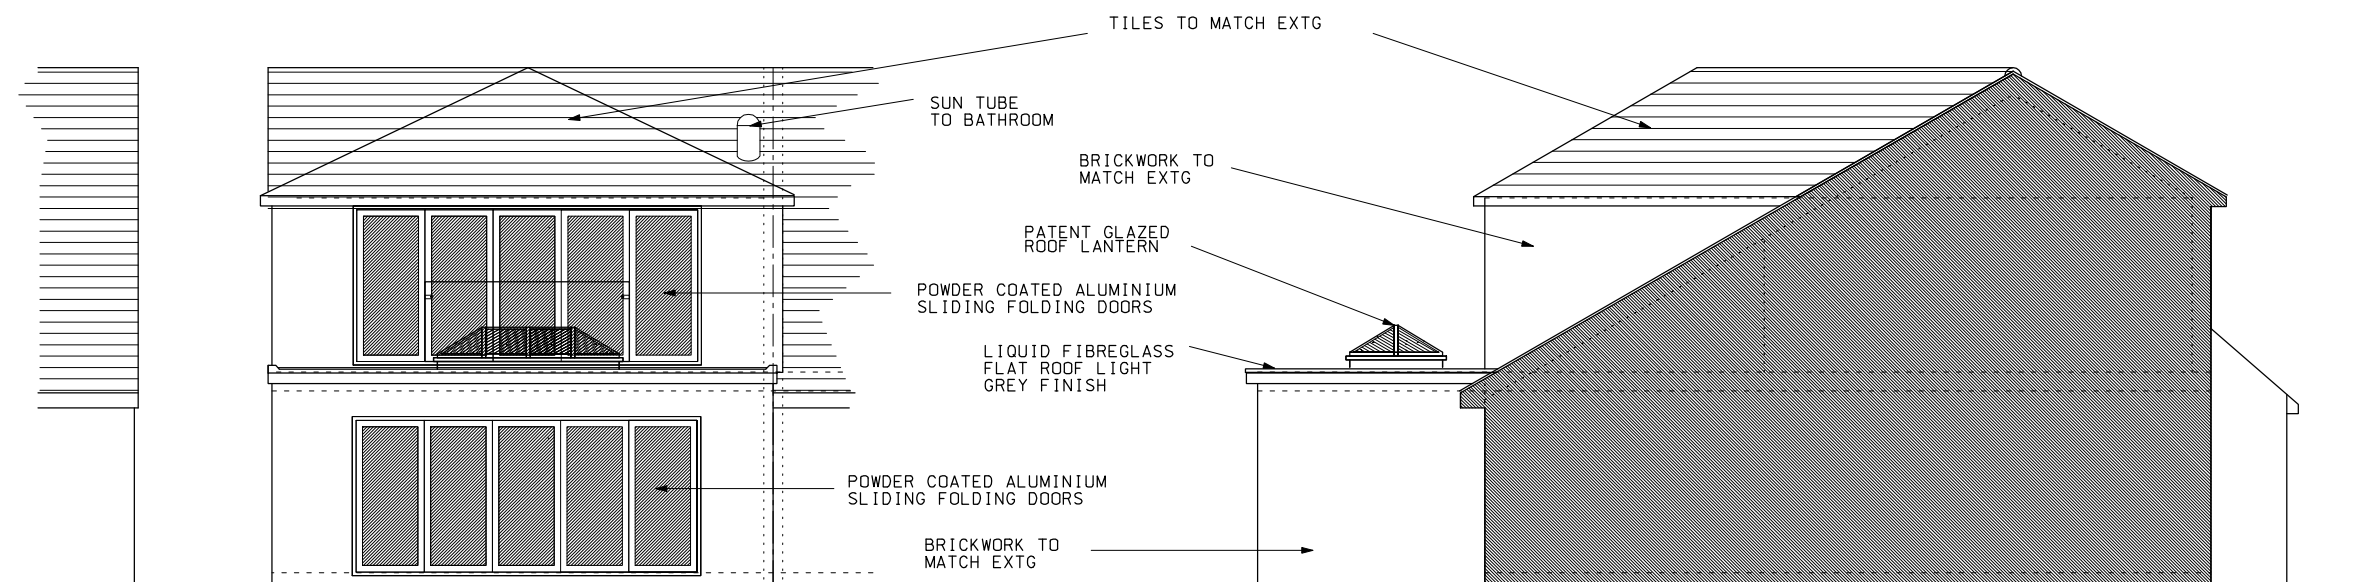

Rear Elevation

Flank Elevation

 

## Prestige Projects Management Ltd

3, Marlowes Court,  
67 Marlowes  
Hemel Hempstead  
Herts. HP1 1LE  
Tel/Fax 01442 213888

CLIENT Mr & Mrs Rawling

ADDRESS  
15 Standale Grove  
Ruislip HA4 7UA

PROJECT  
Single Storey rear &  
First floor rear extension

DRAWING  
Proposed elevations

DATE  
03/04/19

JOB No.  
813

SCALE 1:100

Drawing No.  
PL/004

REV