



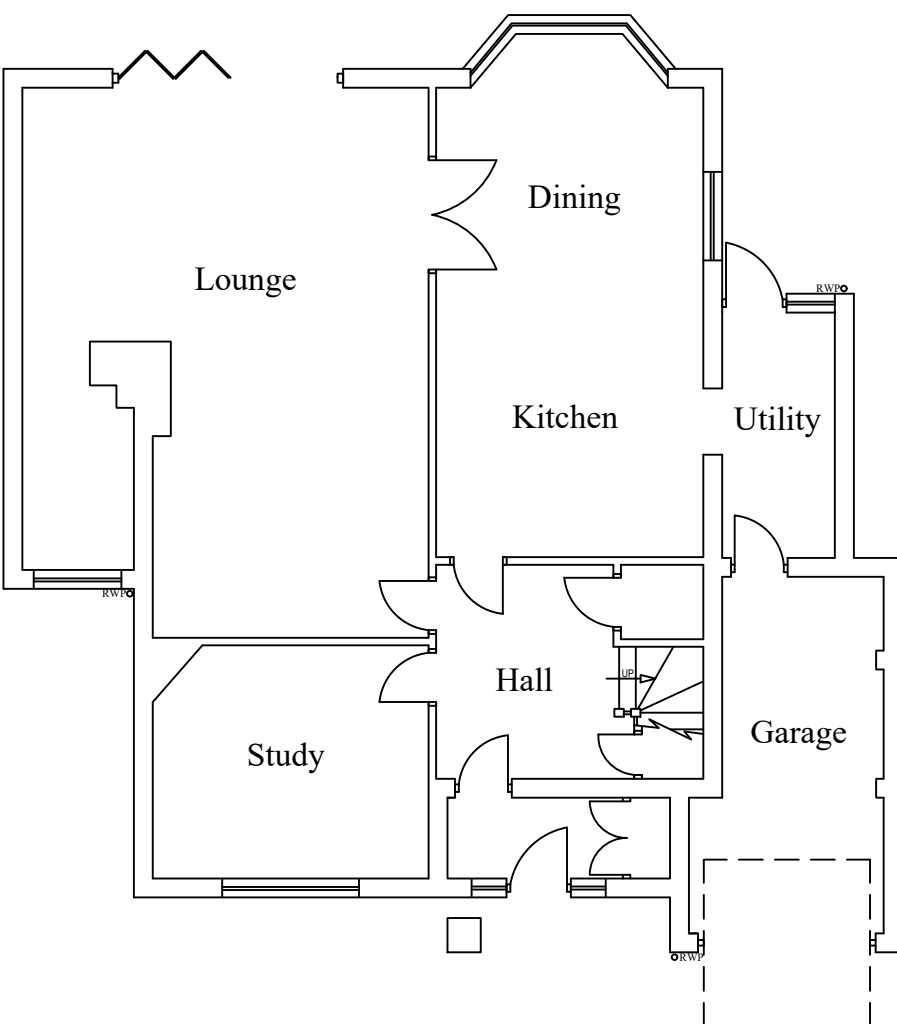


EXISTING GROUND FLOOR LAYOUT

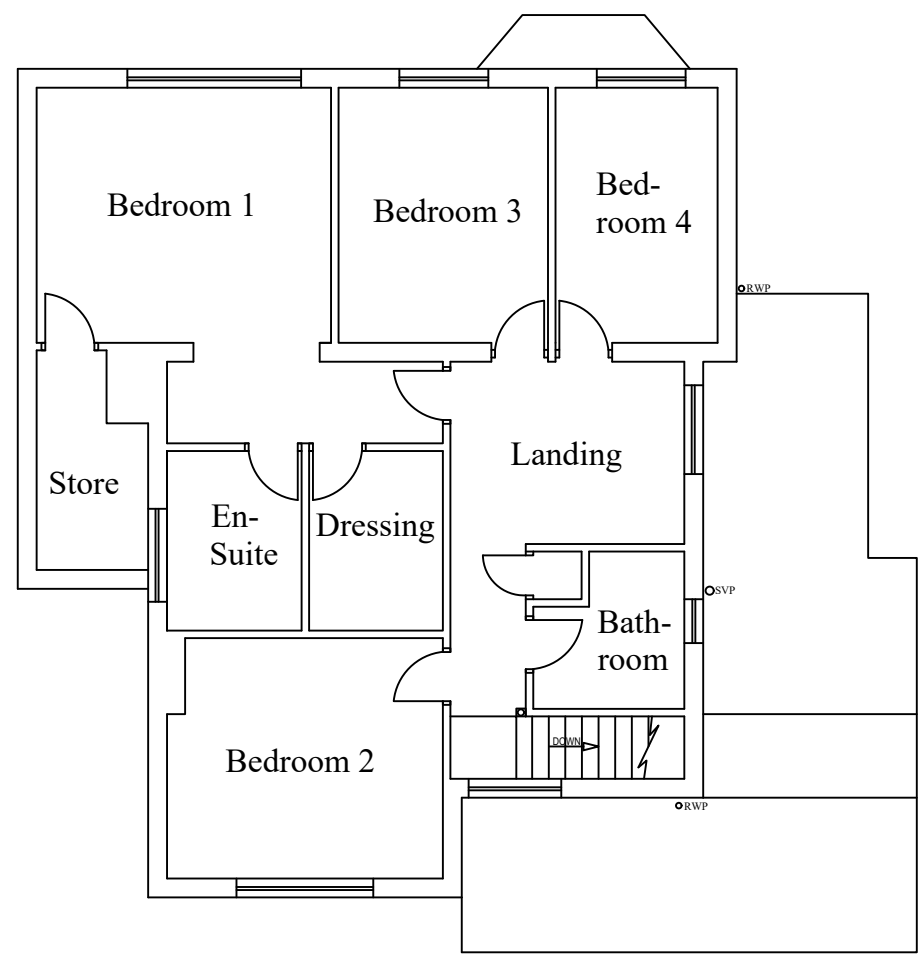

EXISTING FIRST FLOOR LAYOUT

Notes

All drawings to be signed off by building control before the commencement of any works. If works commence on a Building Notice, the Builder/property owner commences works at their own risk and ELA Design (or its Officer's) cannot accept and liability whatsoever for these works carried out.

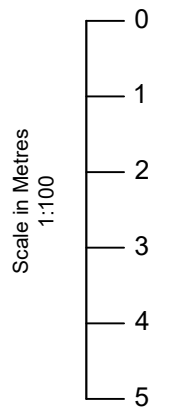

Rev	Date	Details	By
A	10/02/22	Revision A	CE

Project: Loft Extension

Drawing: Existing Layout

Address: 12 Chestnut Avenue, Northwood, HA6 1HR


Drawing N°: ELA/1 Rev: A

A3 Scale: 1:100 Drawn By: CE Job No: 2259 Date: 10/02/22



ELA design
www.ela-design.co.uk


ELA Design
Beechcroft
Riverside Avenue
Broxbourne
Herts
EN10 6RA
Tel:- 07979510821

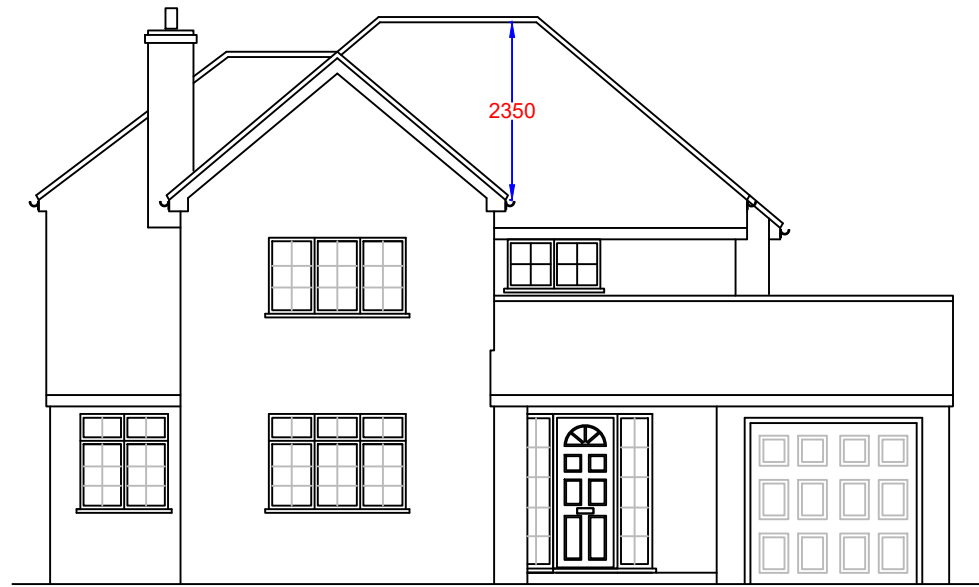


EXISTING FRONT ELEVATION



EXISTING REAR ELEVATION

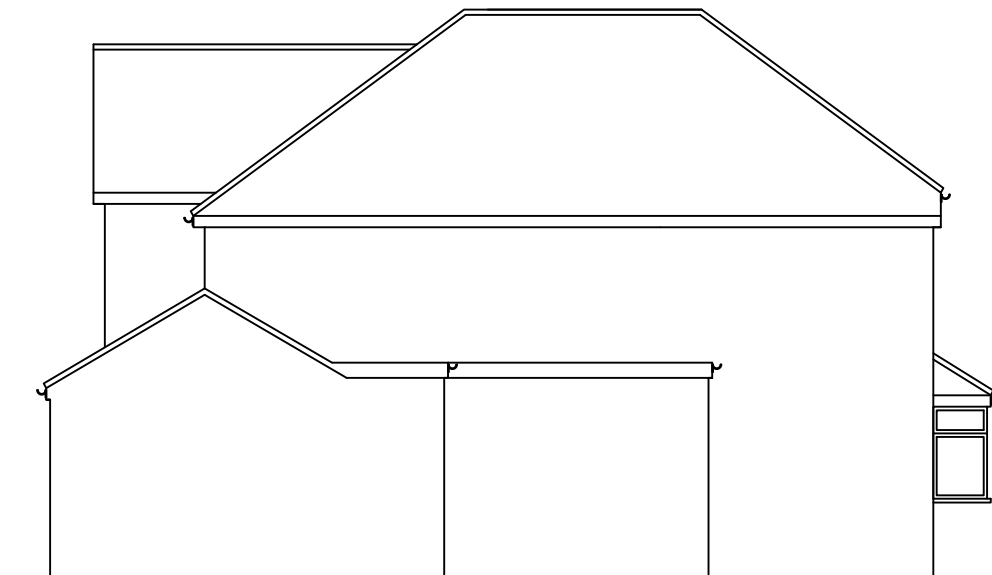


EXISTING SIDE ELEVATION

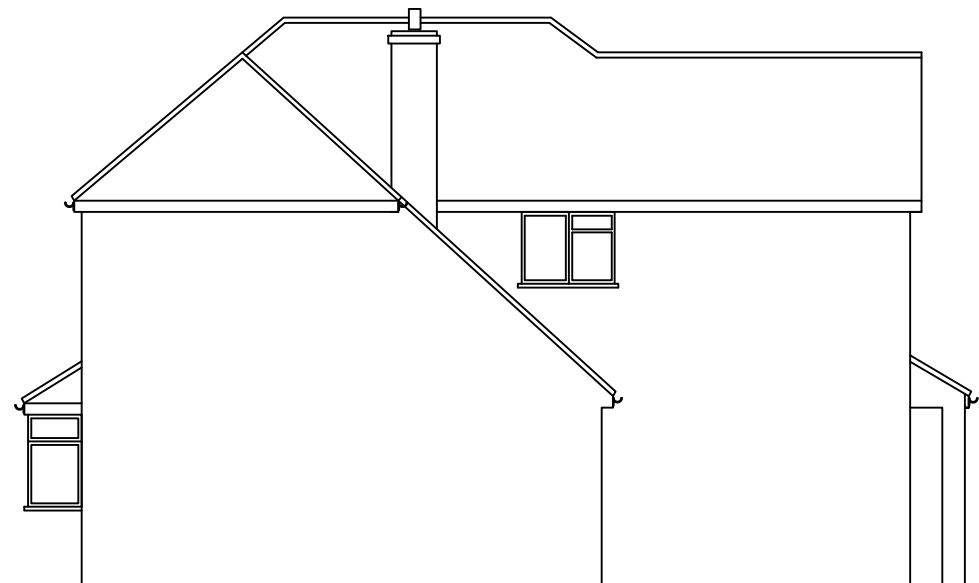

EXISTING SIDE ELEVATION

Notes

All drawings to be signed off by building control before the commencement of any works. If works commence on a Building Notice, the Builder/property owner commences works at their own risk and ELA Design (or its Officer's) cannot accept and liability whatsoever for these works carried out.

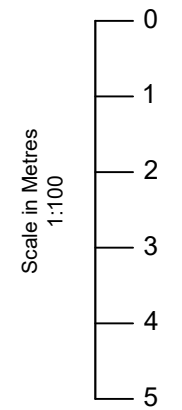

Rev	Date	Details	By
A	10/02/22	Revision A	CE

Project: Loft Extension

Drawing: Existing Elevations


Address: 12 Chestnut Avenue,
Northwood, HA6 1HR

Drawing N°: ELA/2 Rev: A


A3 Scale:	Drawn By:	Job No:	Date:
1:100	CE	2259	10/02/22



ELA Design
Beechcroft
Riverside Avenue
Broxbourne
Herts
EN10 6RA
Tel:- 07979510821

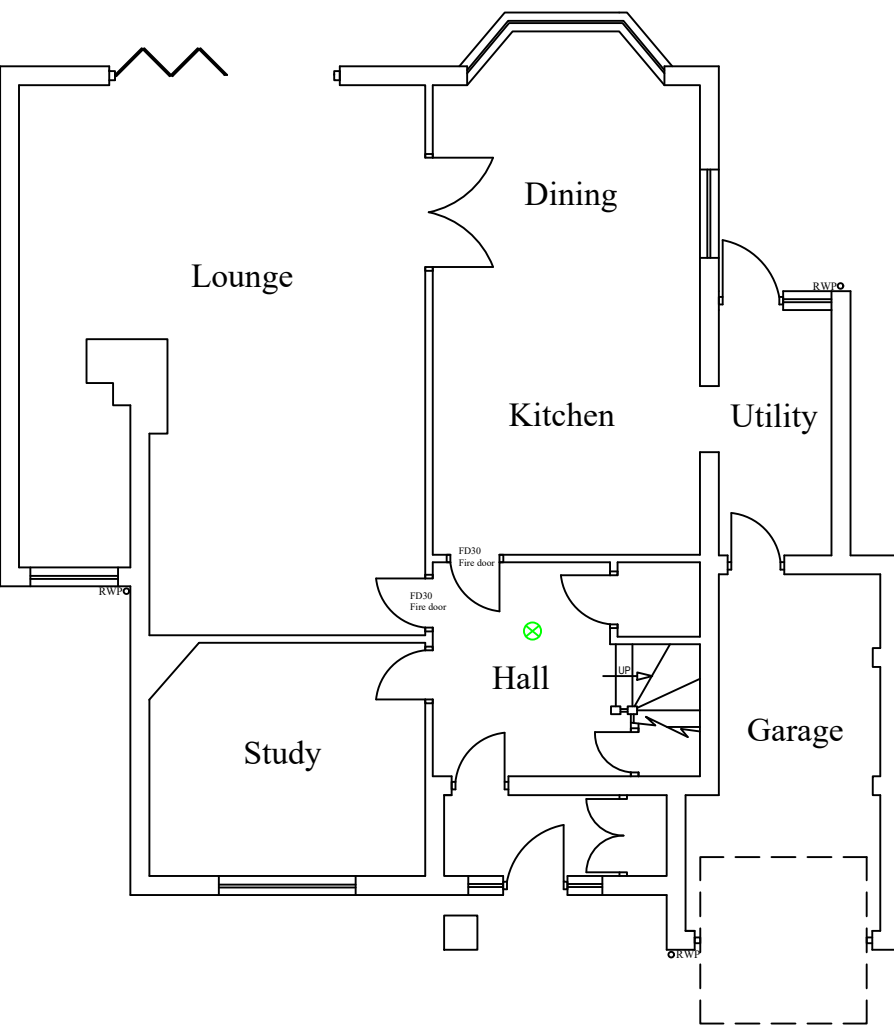


PROPOSED GROUND FLOOR LAYOUT

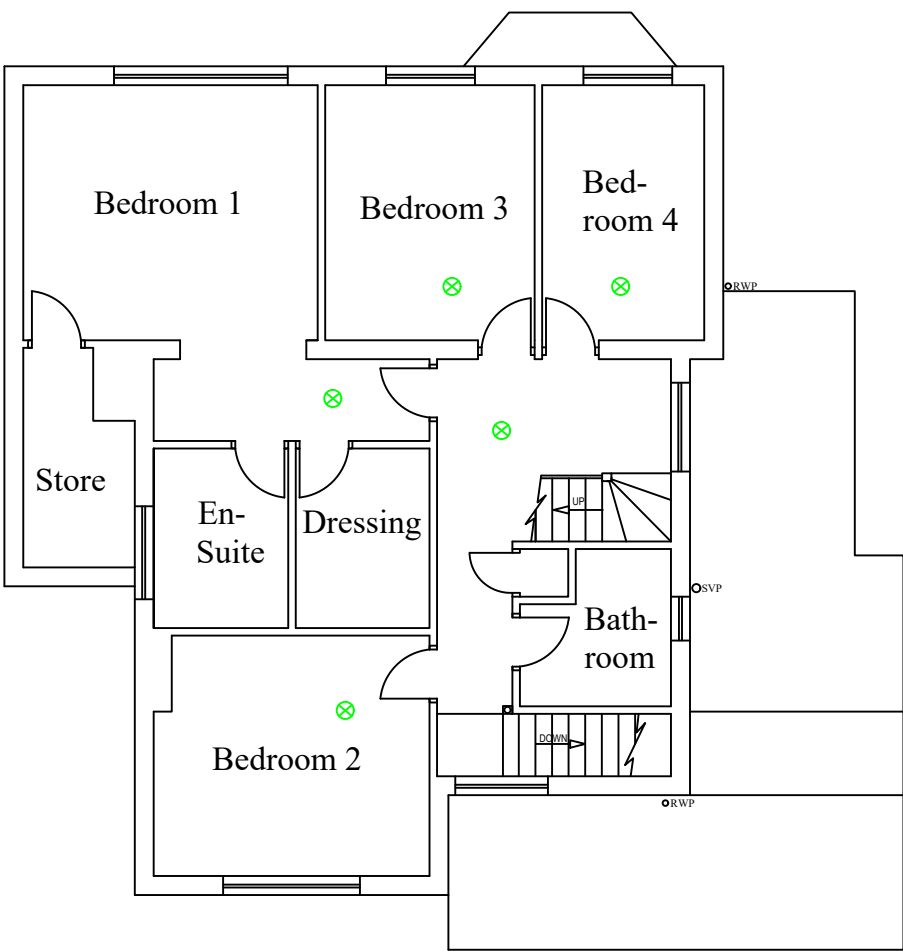

PROPOSED FIRST FLOOR LAYOUT

Notes

All drawings to be signed off by building control before the commencement of any works. If works commence on a Building Notice, the Builder/property owner commences works at their own risk and ELA Design (or its Officer's) cannot accept and liability whatsoever for these works carried out.

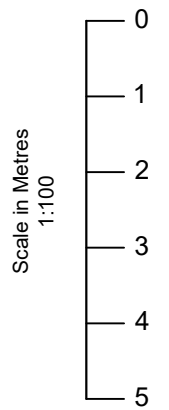

Key:

⊗ Inter-linked Smoke detectors

Rev	Date	Details	By
A	10/02/22	Revision A	CE

Project: Loft Extension


Drawing: Proposed Layout

Address: 12 Chestnut Avenue, Northwood, HA6 1HR

Drawing N°: ELA/3 Rev: A

A3 Scale: 1:100 Drawn By: CE Job No: 2259 Date: 10/02/22


ELA design
www.ela-design.co.uk
ELA Design
Beechcroft
Riverside Avenue
Broxbourne
Herts
EN10 6RA
Tel:- 07979510821

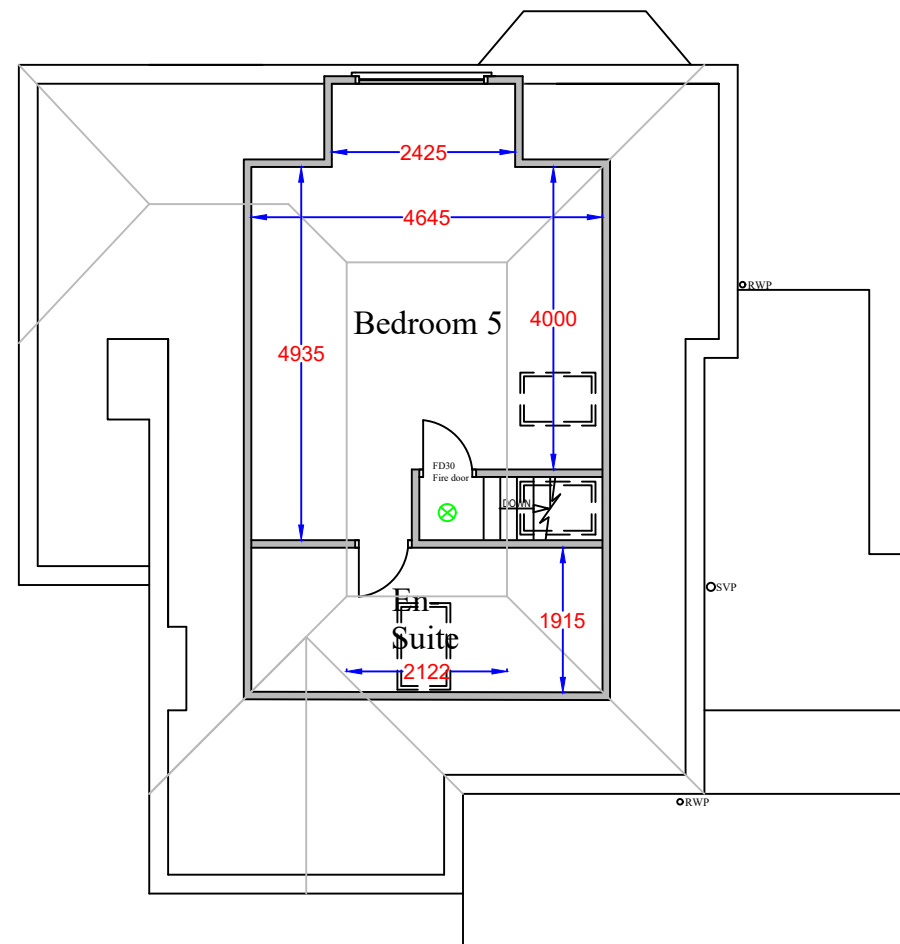

PROPOSED LOFT FLOOR LAYOUT

Notes

All drawings to be signed off by building control before the commencement of any works. If works commence on a Building Notice, the Builder/property owner commences works at their own risk and ELA Design (or its Officer's) cannot accept and liability whatsoever for these works carried out.

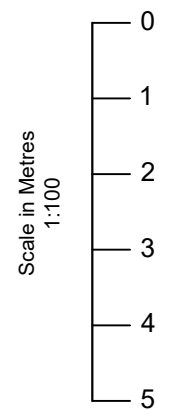

Key:

Inter-linked Smoke detectors

Rev	Date	Details	By
A	10/02/22	Revision A	CE

Project: Loft Extension

Drawing: Proposed Loft Floor

Address: 12 Chestnut Avenue,
Northwood, HA6 1HR

Drawing N°: ELA/5 Rev: A

A3 Scale: 1:100 Drawn By: CE Job No: 2259 Date: 10/02/22



www.ela-design.co.uk

ELA Design
Beechcroft
Riverside Avenue
Broxbourne
Herts
EN10 6RA


Tel:- 07979510821




PROPOSED FRONT ELEVATION



PROPOSED REAR ELEVATION

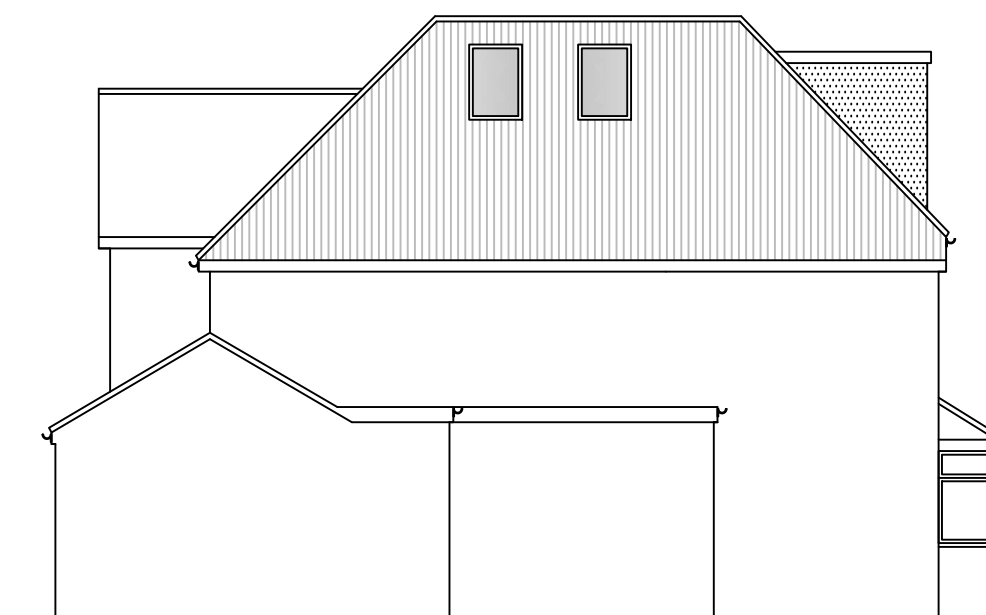


PROPOSED SIDE ELEVATION

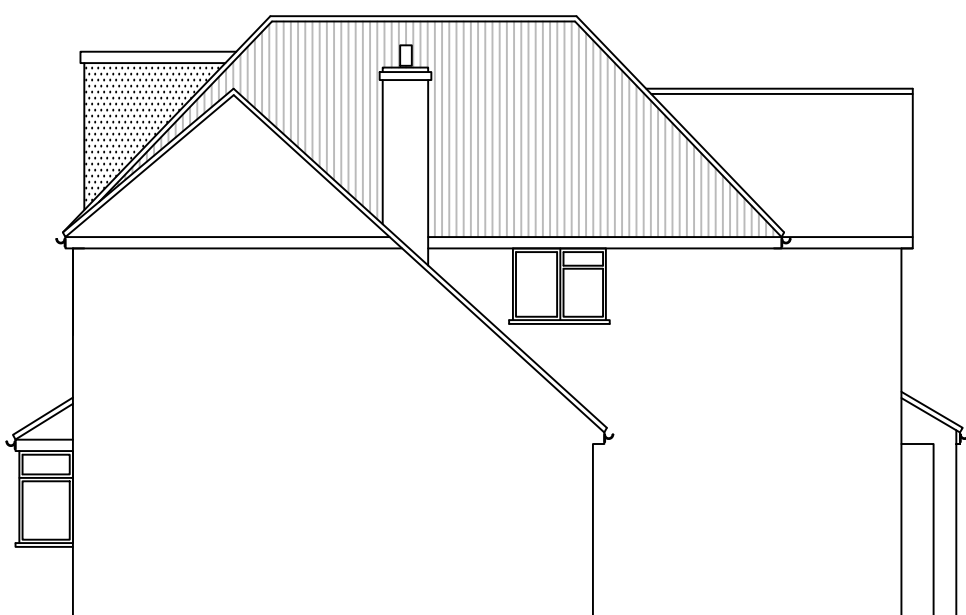

PROPOSED SIDE ELEVATION

Notes

All drawings to be signed off by building control before the commencement of any works. If works commence on a Building Notice, the Builder/property owner commences works at their own risk and ELA Design (or its Officer's) cannot accept and liability whatsoever for these works carried out.

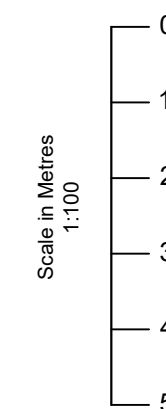

Rev	Date	Details	By
A	10/02/22	Revision A	CE

Project: Loft Extension

Drawing: Proposed Elevations

Address: 12 Chestnut Avenue,
Northwood, HA6 1HR

Drawing N°: ELA/6 Rev: A

A3 Scale: 1:100 Drawn By: CE Job No: 2259 Date: 10/02/22

ELA design
www.ela-design.co.uk
ELA Design
Beechcroft
Riverside Avenue
Broxbourne
Herts
EN10 6RA
Tel:- 07979510821



Notes

All drawings to be signed off by building control before the commencement of any works. If works commence on a Building Notice, the Builder/property owner commences works at their own risk and ELA Design (or its Officer's) cannot accept and liability whatsoever for these works carried out.



Scale in Metres
1:200

0

2

4

6

8

10



O/S licence number
1000 2243 2

Rev	Date	Details	By
A	10/02/22	Revision A	CE

Project:
Loft Extension

Drawing:
Block Plan

Address:
12 Chestnut Avenue,
Northwood, HA6 1HR

Drawing N°:
ELA/13

Rev:
A

A3 Scale:
1:200

Drawn By:
CE



Job No:
2259

Date:
10/02/22



ELA Design
Beechcroft
Riverside Avenue
Broxbourne
Herts
EN10 6RA
www.ela-design.co.uk


Tel:- 07979510821

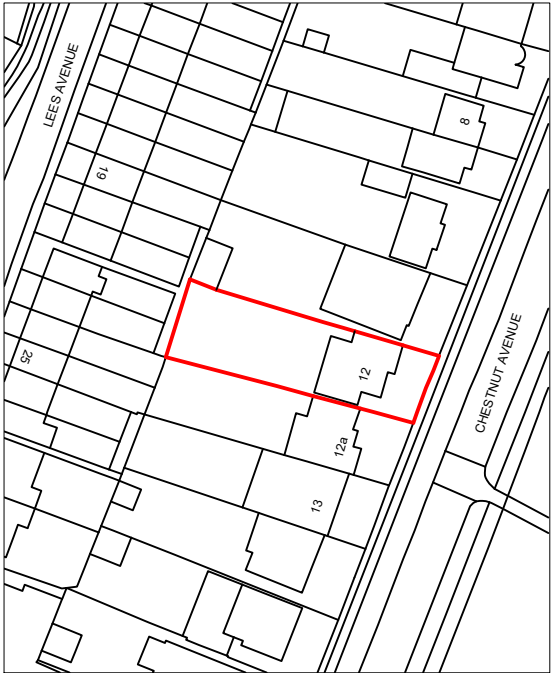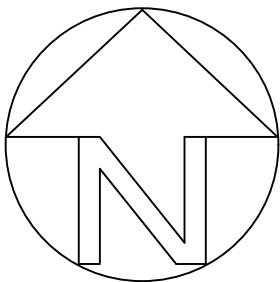

LOCATION PLAN

Notes

All drawings to be signed off by building control before the commencement of any works. If works commence on a Building Notice, the Builder/property owner commences works at their own risk and ELA Design (or its Officer's) cannot accept and liability whatsoever for these works carried out.

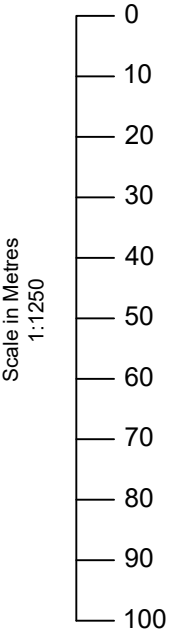

O/S licence number
1000 2243 2

Rev	Date	Details	By
A	10/02/22	Revision A	CE

Project:
Loft Extension

Drawing:
Site Location Plan

Address:
12 Chestnut Avenue,
Northwood, HA6 1HR

Drawing N°:	ELA/18	Rev:	A
-------------	--------	------	---

A3 Scale:	Drawn By:	Job No:	Date:
1:1250	CE	2259	10/02/22



ELA design
www.ela-design.co.uk

ELA Design
Beechcroft
Riverside Avenue
Broxbourne
Herts
EN10 6RA
Tel:- 07979510821