


ALL DIMENSIONS TO BE CHECKED ON SITE. ANY DISCREPANCIES MUST BE REPORTED TO THE ARCHITECT FOR VERIFICATION PRIOR TO COMMENCEMENT OF THE EFFECTED WORKS. IF IN DOUBT ASK. THIS DRAWING IS COPYRIGHT.




FRONT ELEVATION

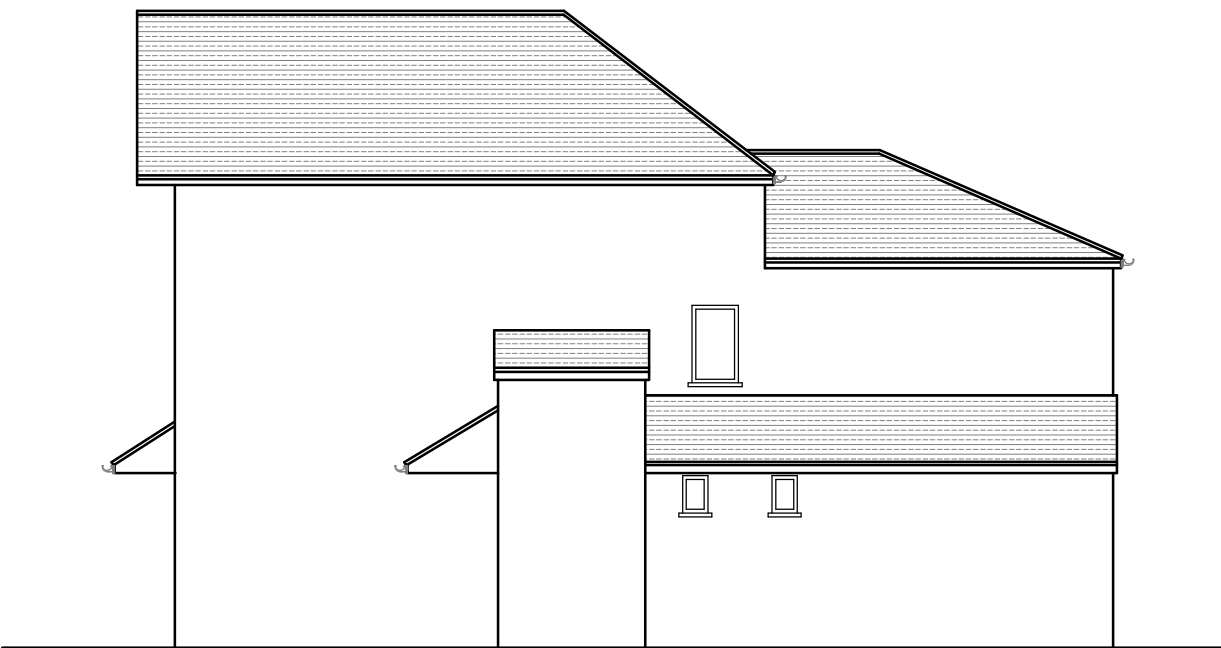

SIDE ELEVATION



REAR ELEVATION

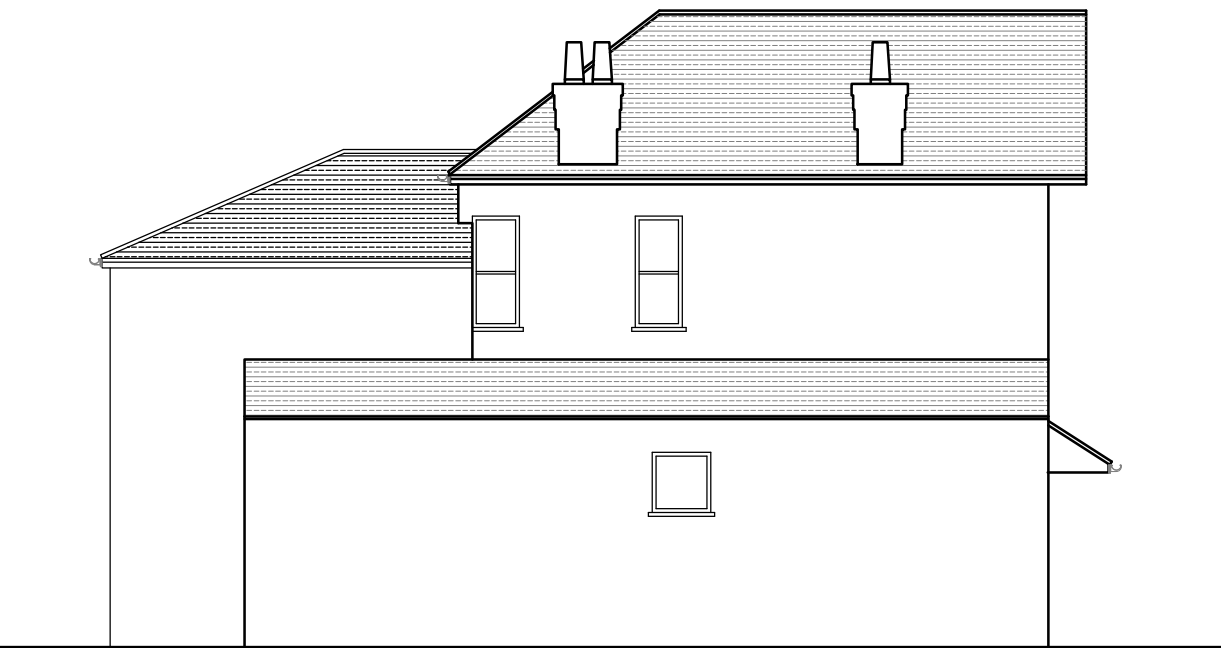

SIDE ELEVATION

CREATIVE DESIGNS

SITE ADDRESS:
13 WOOD END GREEN ROAD HAYES
UB3 2SB

DRAWING TITLE:
EXISTING ELEVATIONS

JOB NO/ DRAWING NO:
1061 / 103

REVISION NO:
P1 16.03.2020 Preliminary issue.

SCALE: 1:100 @A3
SCALE - METRES
0 1 2 3 4 5

NORTH: