



ALL DIMENSIONS TO BE CHECKED ON SITE. ANY DISCREPANCIES MUST BE REPORTED TO THE ARCHITECT FOR VERIFICATION PRIOR TO COMMENCEMENT OF THE EFFECTED WORKS. IF IN DOUBT ASK. THIS DRAWING IS COPYRIGHT.

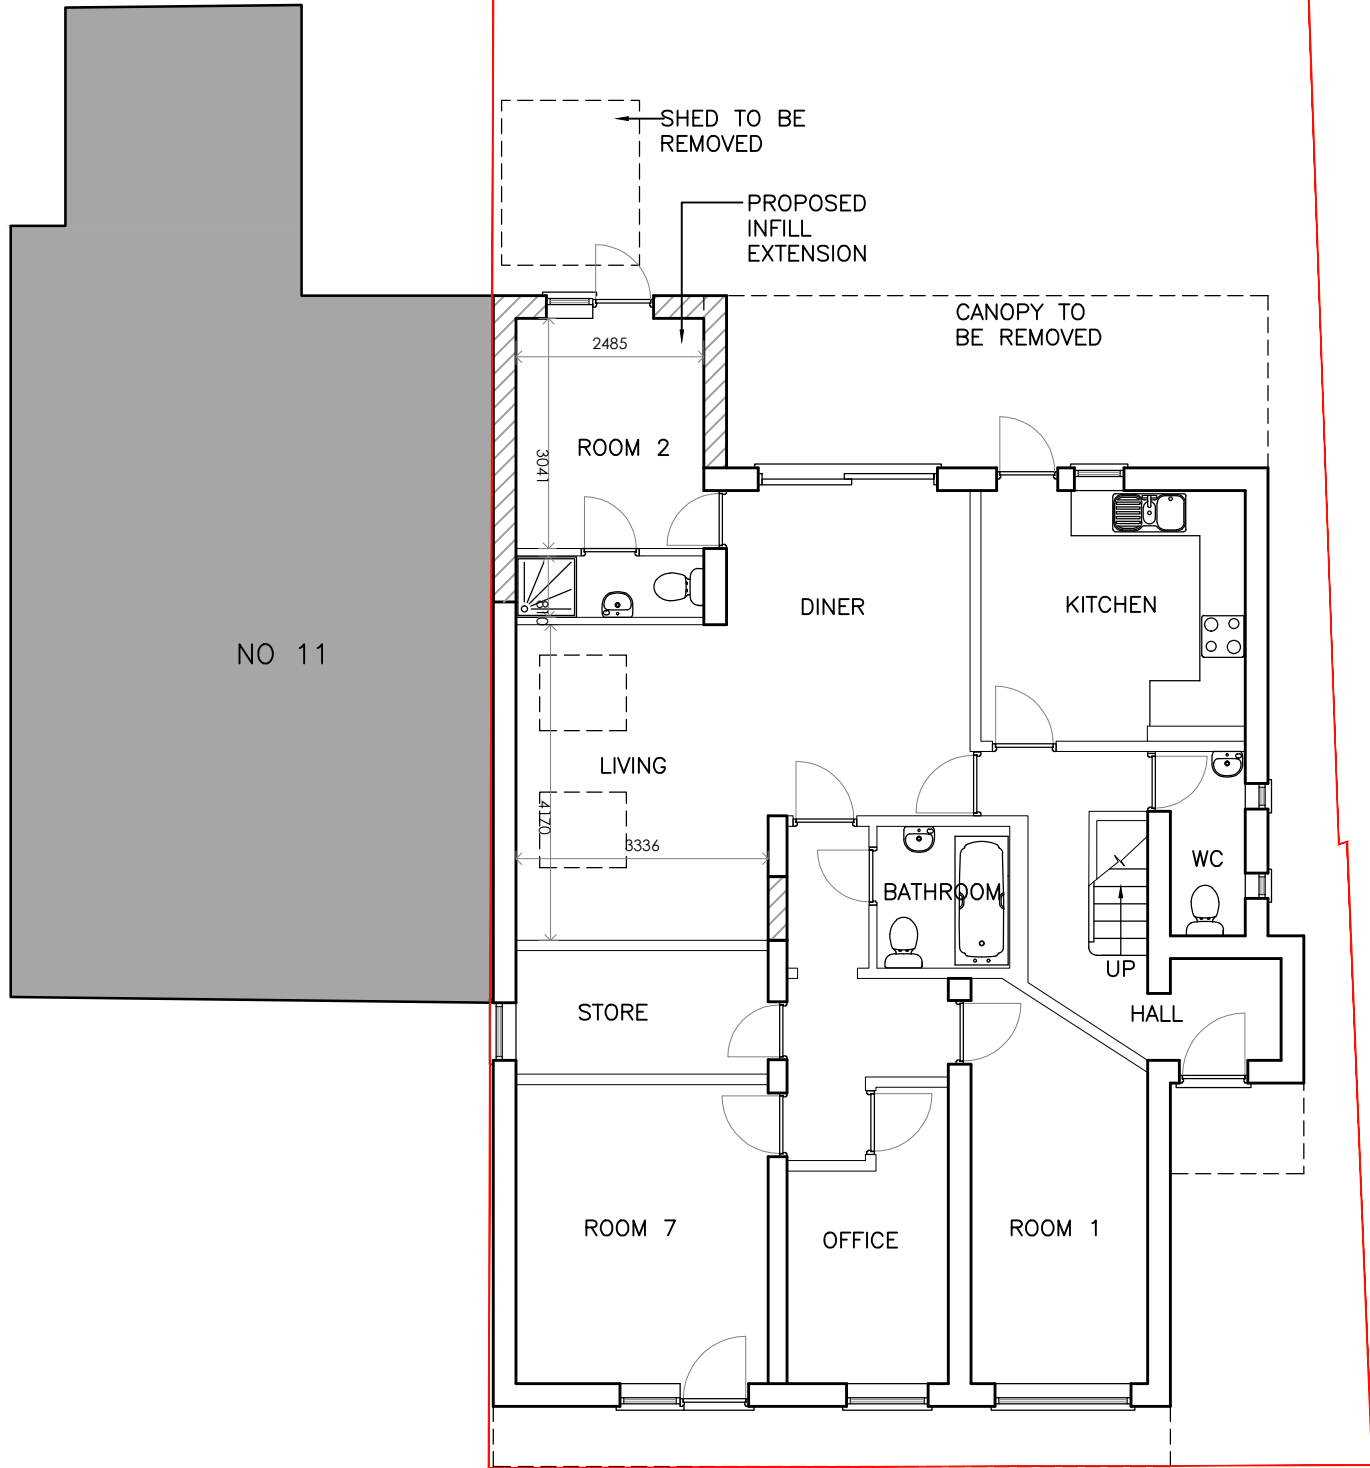

GROUND FLOOR PLAN

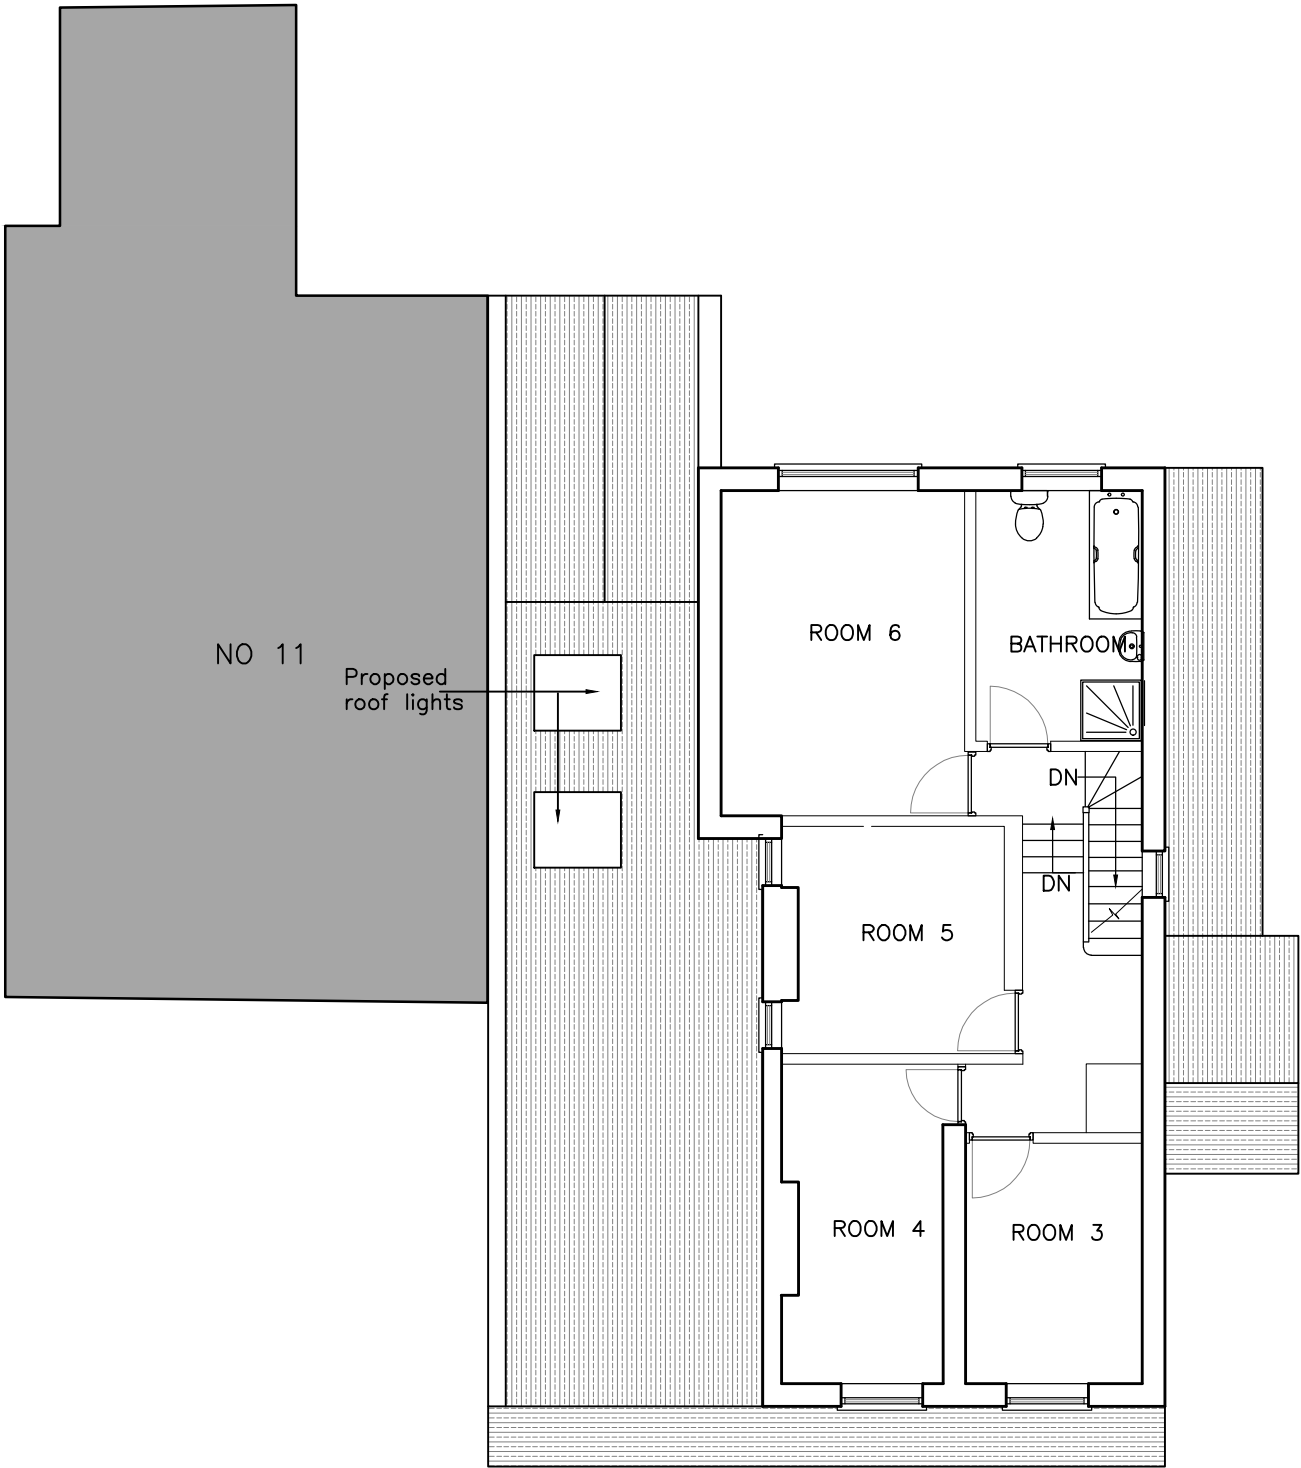

FIRST FLOOR PLAN

CREATIVE DESIGNS

SITE ADDRESS:
13 WOOD END GREEN ROAD HAYES
UB3 2SB

DRAWING TITLE:
PROPOSED FLOOR PLANS

JOB NO/ DRAWING NO:
1061 / 113

REVISION NO:
P1 24.08.2020 Preliminary issue.

SCALE: 1:100 @A3
SCALE - METRES
0 1 2 3 4 5

NORTH: