




© This drawing is the property of Oxbridge Design and Detailing Services Ltd. Copyright is reserved by them and is issued on the condition that it is not copied or disclosed by or to any unauthorised persons without the prior consent in writing. All dimensions to be checked on site any discrepancies must be reported to Oxbridge Design and Detailing Ltd. prior to undertaking of any relevant works. Written dimensions to be followed in preference to scaled dimensions and all figured dimensions are millimetres unless otherwise stated.

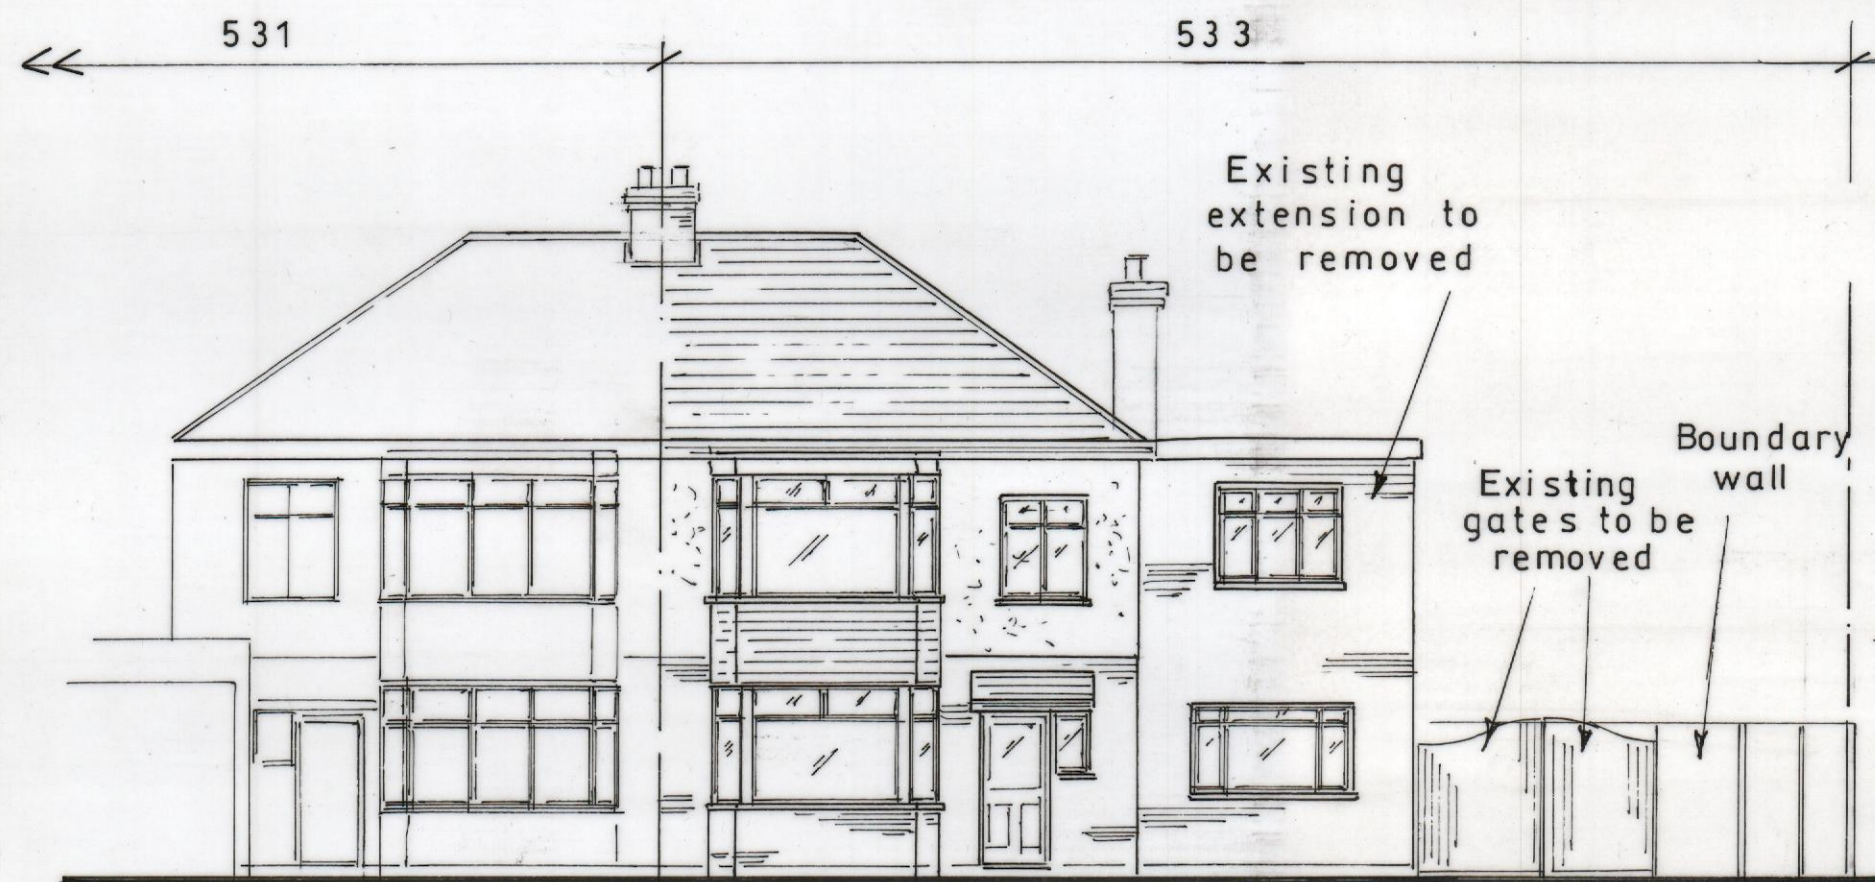


EXISTING FRONT ELEVATION

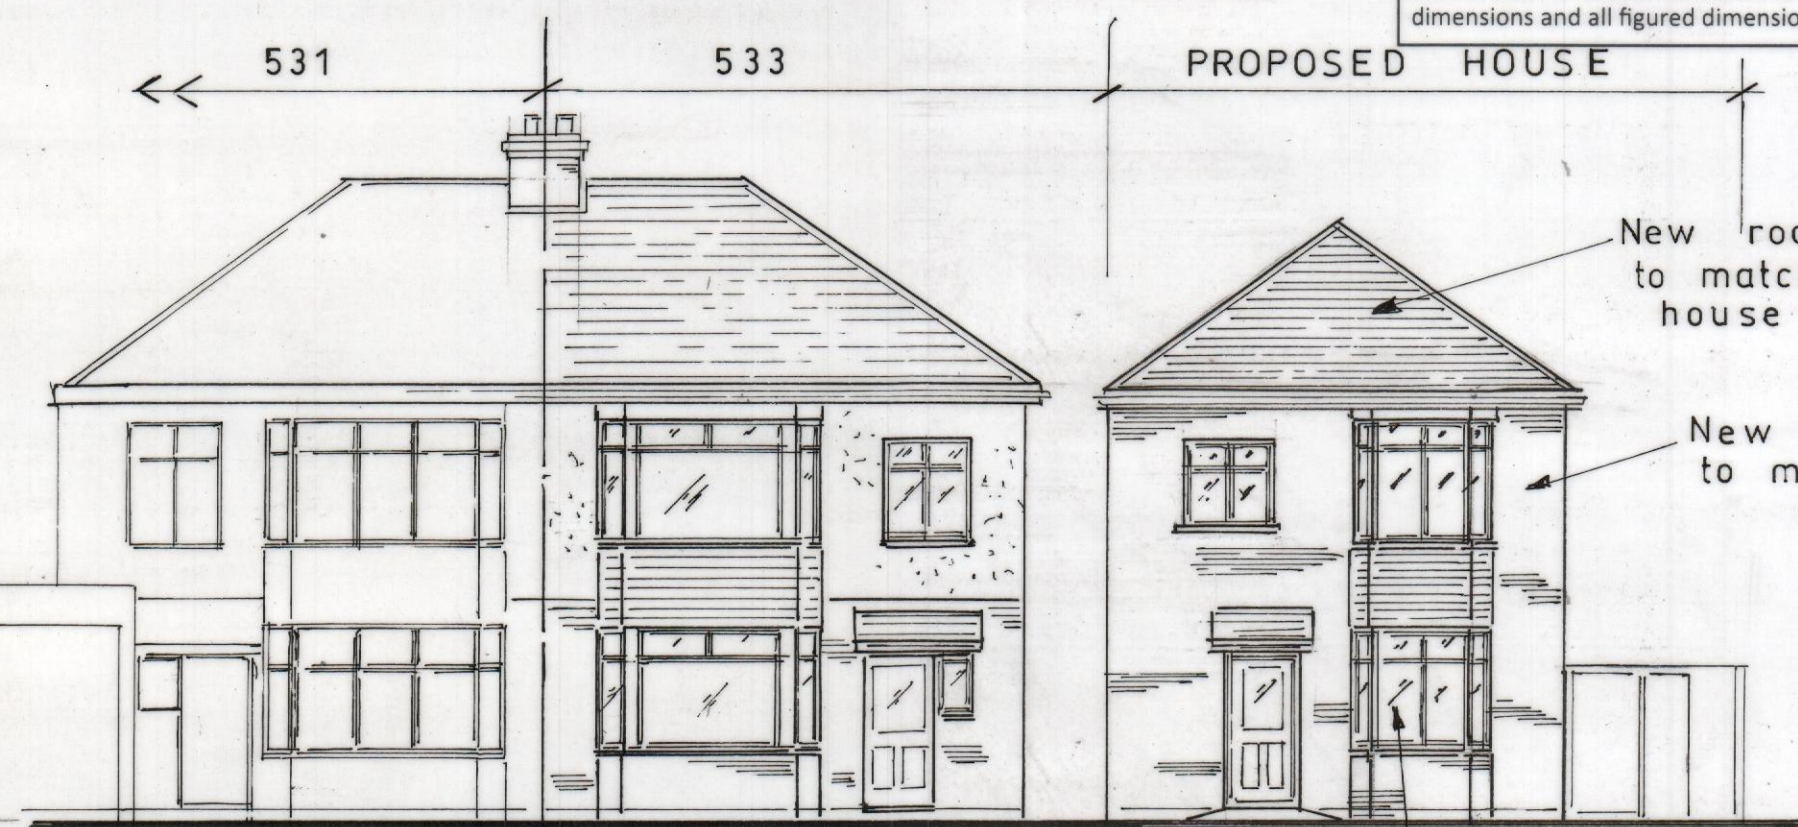

PROPOSED FRONT ELEVATION

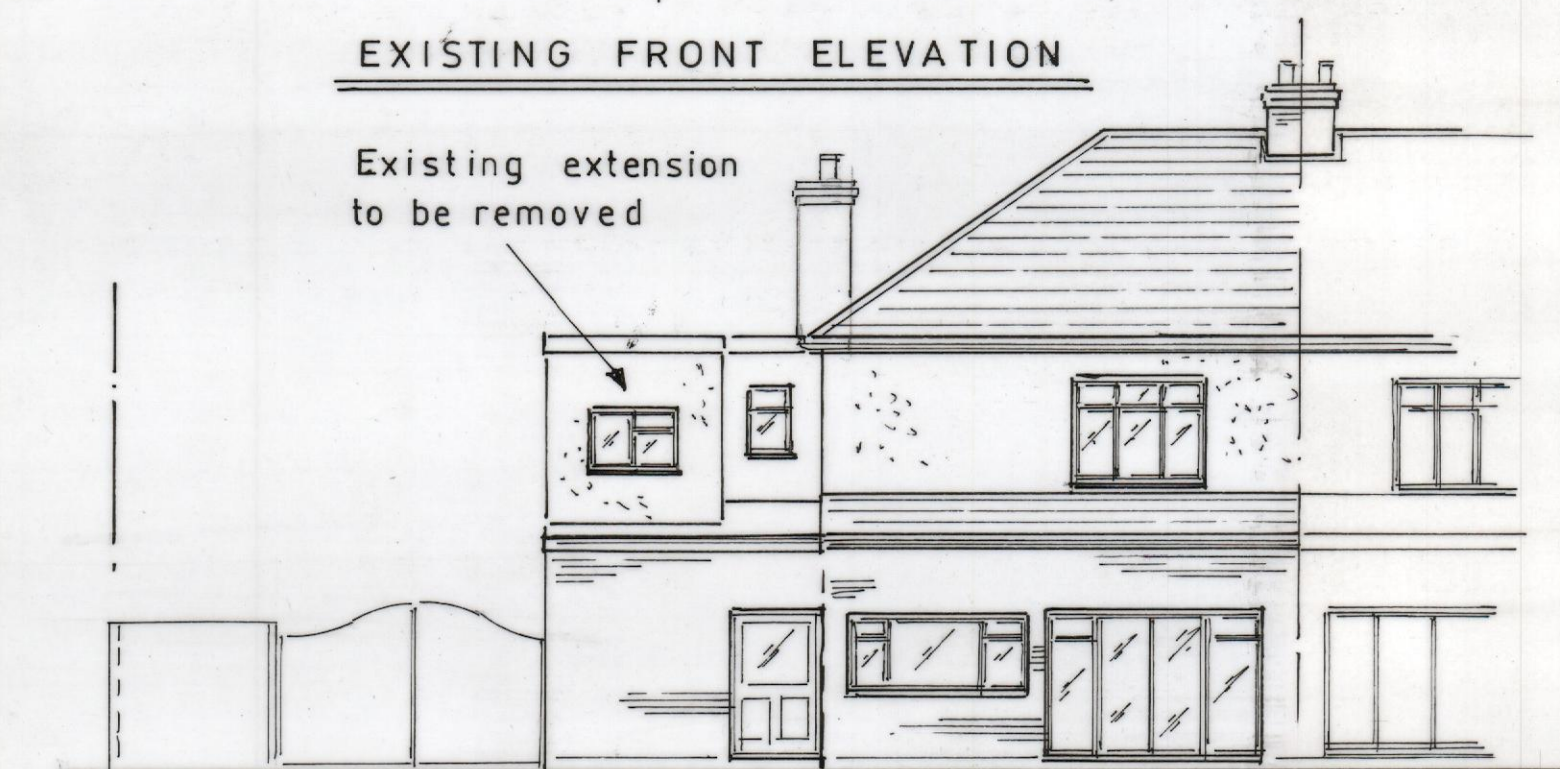

EXISTING REAR ELEVATION

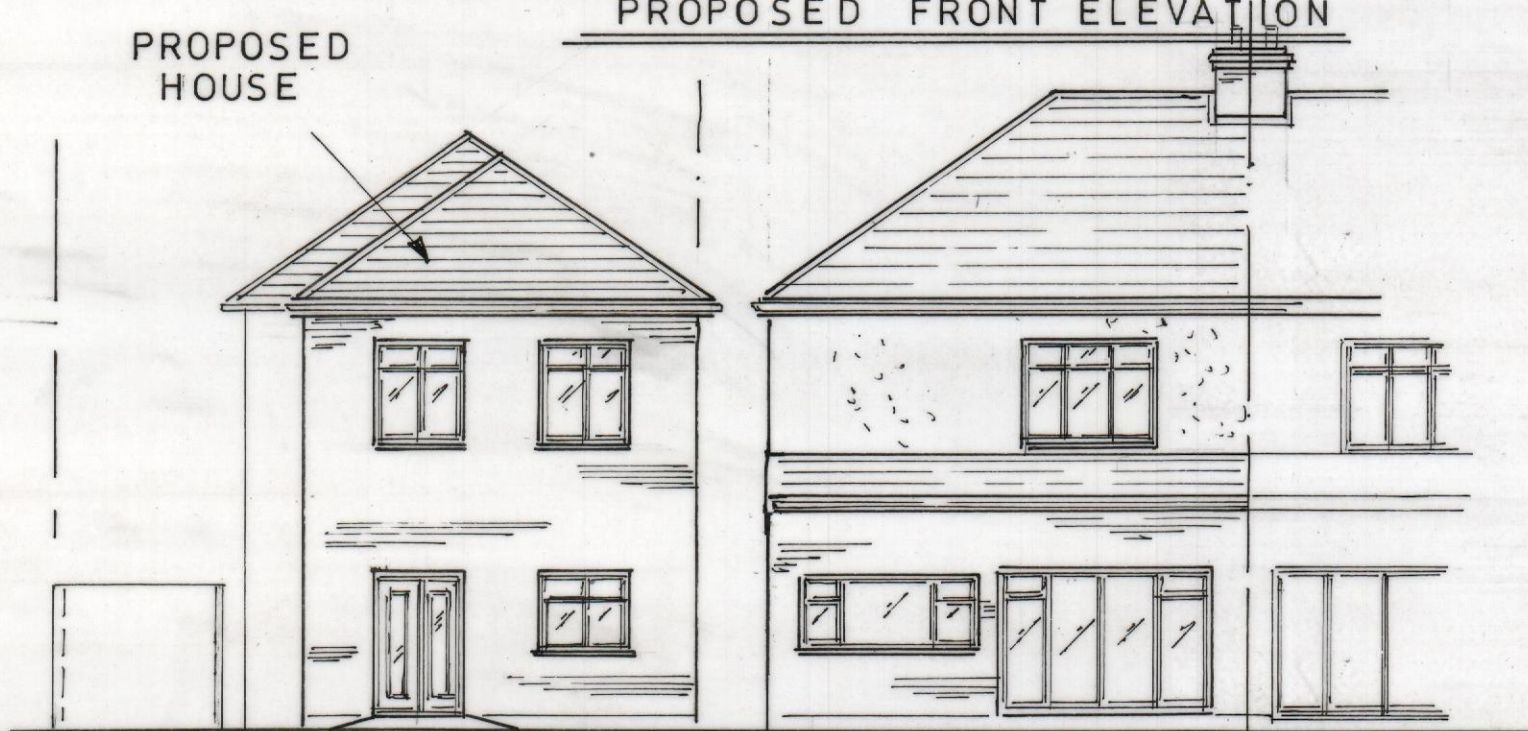

PROPOSED REAR ELEVATION

A	SEP 26	DW	Materials added
REV	DATE	DRAWN BY	DESCRIPTION
Oxbridge Design & DETAILING SERVICES The Studio, at 114 High Street, Chalgrove, OX44 7ST T. 01895 255791 E. info@oxbridgedesign.co.uk W. www.oxbridgedesign.co.uk			
CLIENT	MR & MRS S MASSON		
PROJECT	533 UXBRIDGE ROAD HAYES MIDDLESEX UB4 8HN		
TITLE	NEW DETACHED DWELLING EXISTING AND PROPOSED FRONT AND REAR ELEVATIONS		
DATE	SCALE	DRN	DRG NO
AUG 26	1:100	DW	26/51/02
REV	SIZE		
A	A2		

8m
6m
4m
2m
0m
SCALE 1:100