




© This drawing is the property of Oxbridge Design and Detailing Services Ltd. Copyright is reserved by them and is issued on the condition that it is not copied or disclosed by or to any unauthorised persons without the prior consent in writing..
All Dimensions to be checked on site any discrepancies must be reported to Oxbridge Design Detailing Services Ltd. prior to undertaking of any relevant works.
Written dimensions to be follow in preference to scaled dimensions and all figured dimensions are millimetres unless otherwise stated.

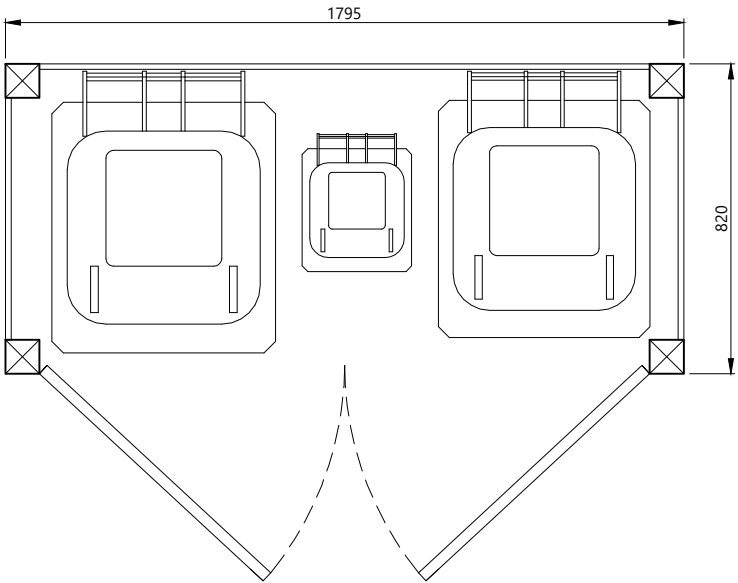


PROPOSED BIN STORE PLAN
1:20

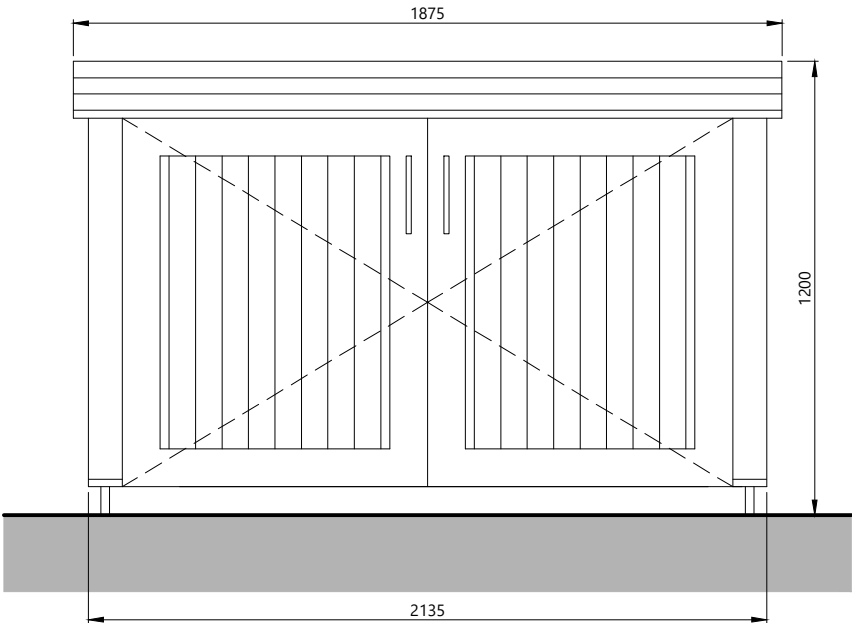

PROPOSED BIN STORE FRONT ELEVATION
1:20

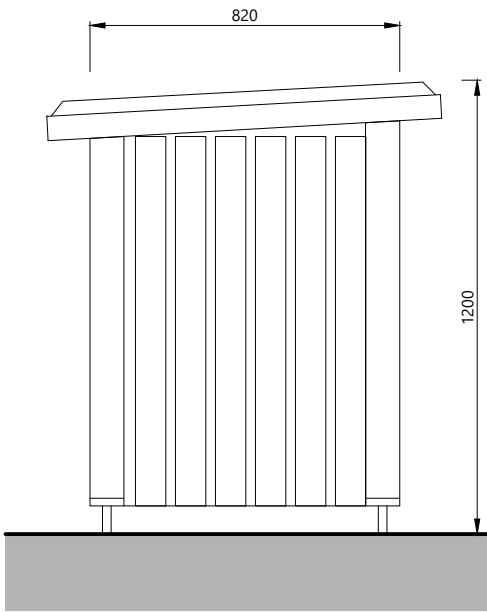

PROPOSED BIN STORE SIDE ELEVATION
1:20

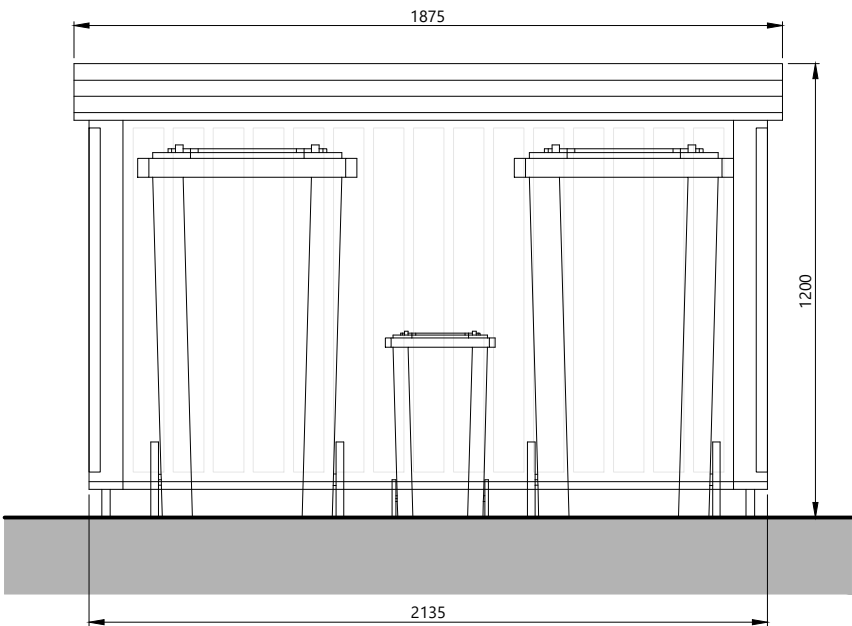

PROPOSED BIN STORE SECTION
1:20

REV	DATE	DRAWN BY	DESCRIPTION

1.6m
1.2m
0.8m
0.4m
0m
SCALE 1:20

Oxbridge Design
& DETAILING SERVICES



The Studio, at 114 High Street, Chalgrove, OX44 7ST
T. 01895 255791
E. info@oxbridgedesign.co.uk
W. www.oxbridgedesign.co.uk

CLIENT
MR & MRS MASSON

PROJECT
533 UXBRIDGE ROAD, HAYES
MIDDLESEX, UB4 8HN

TITLE
NEW DETACHED DWELLING
TIMBER BIN STORE

DATE	SCALE	DRN	DRG NO	REV	SIZE
SEP 2026	1:20	LE	26_51_04		A3