

NOTES:
ALL DIMENSIONS MUST BE CHECKED ON SITE AND
NOT SCALED FROM THIS DRAWING

A

REV.	DATE	DESCRIPTION
------	------	-------------

COPYRIGHT

R.P.ARCHITECTURAL SERVICES
39A,NORWICH ROAD
NORTHWOOD
MIDDLESEX
HA6 1ND

T:07753 659794

CLIENT:

JOB TITLE:

25 KNOLL CRESCENT
NORTHWOOD
HA6 1HH

DRAWING TITLE

EXISTING GROUND
FLOOR PLAN

SCALE: 1:50



DATE:JAN2017

DRAWN: RPA

DRG. NO.

RPA/25/KC/101

REV.

 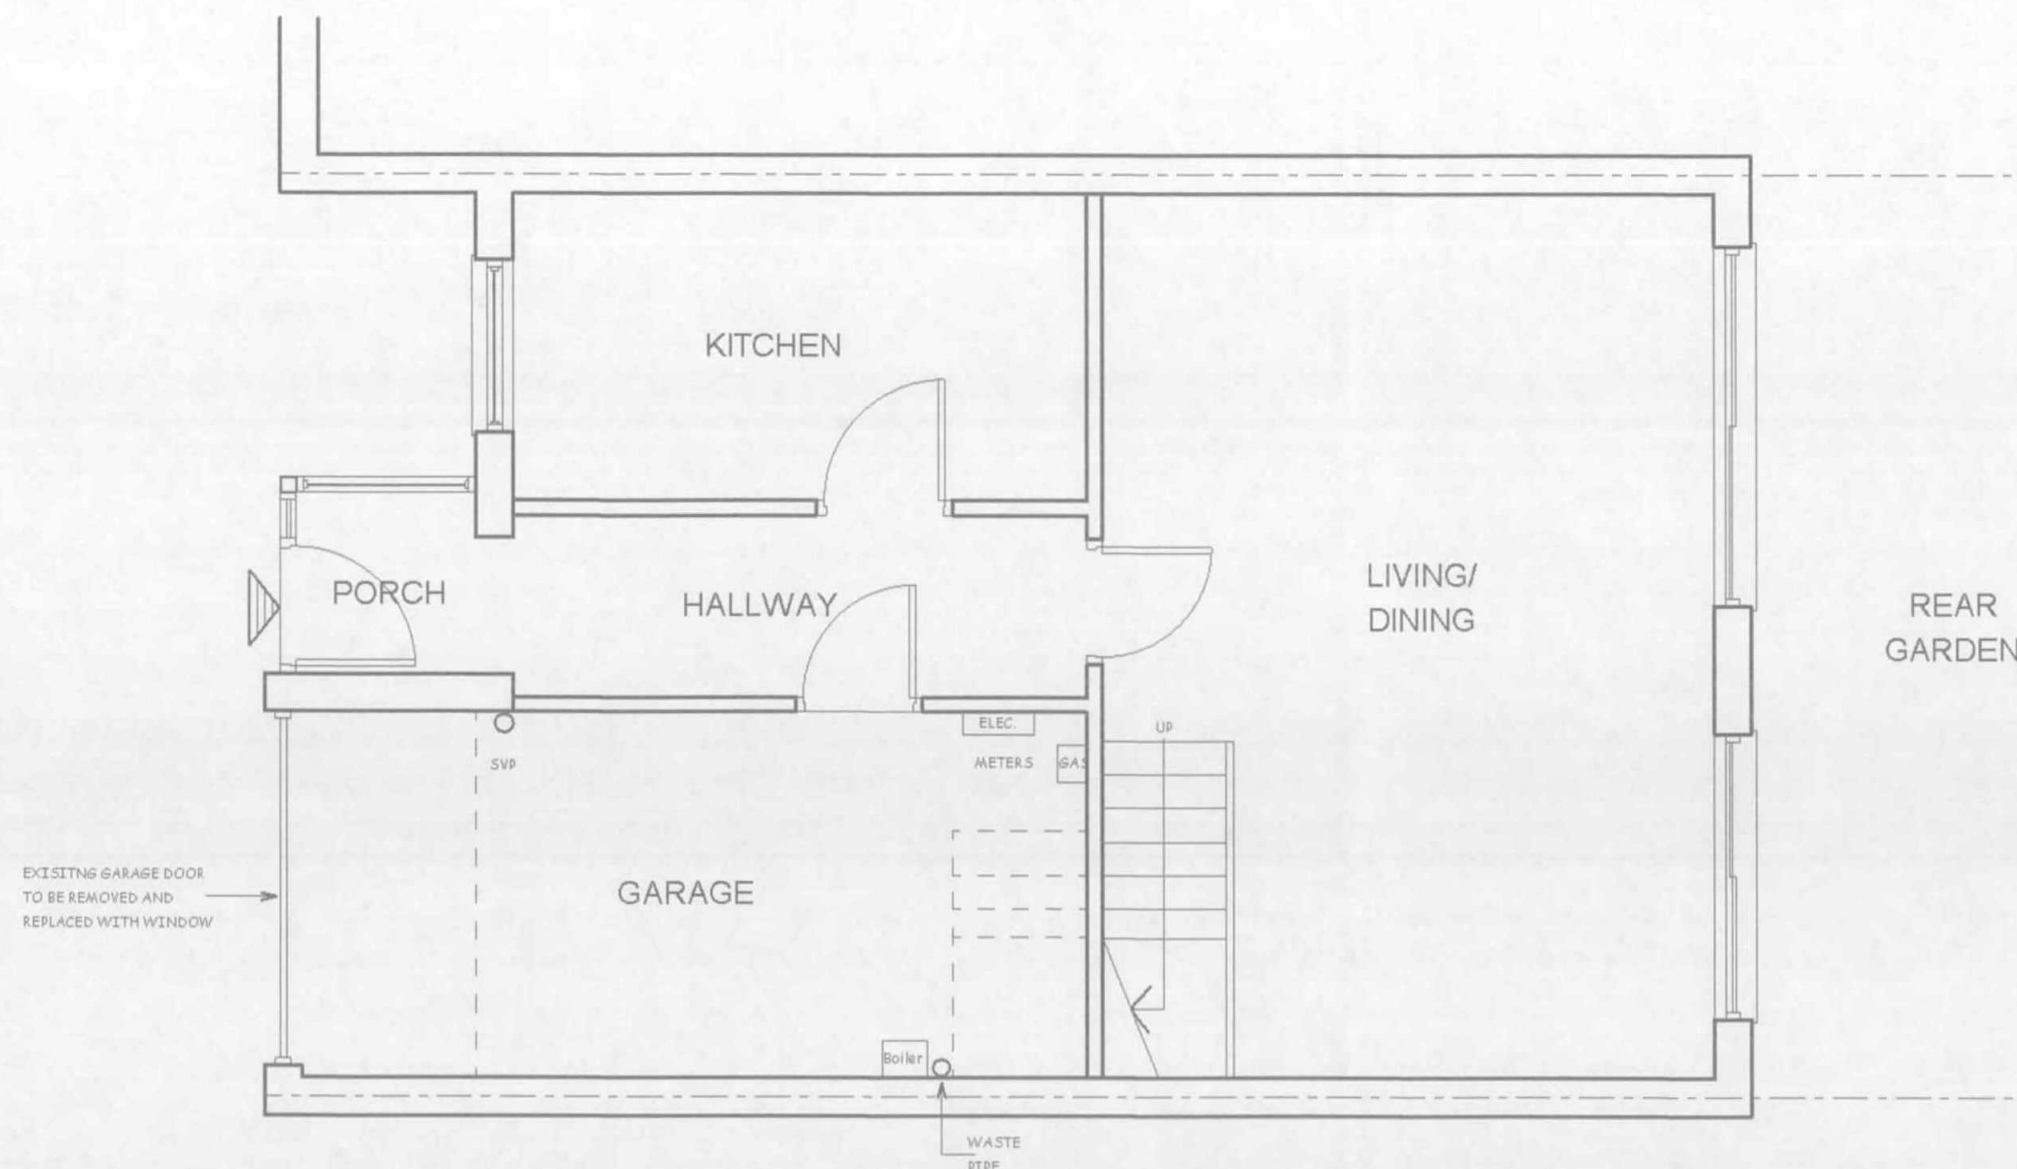

SCALE BAR

