



PROPOSED 1:50

Copyright © Studio 136 Architects Ltd
This drawing which is the property of Studio 136 Architects Ltd
is the subject of Intellectual Property Rights including
copyright and design right and shall not be reproduced,
copied, loaned or submitted to any other party without the
written consent of Studio 136 Architects Ltd.


This drawing is not to be scaled. Only figured dimensions to be taken. Any discrepancies to be reported to the Studio 136 Architects prior to setting out or ordering of any materials

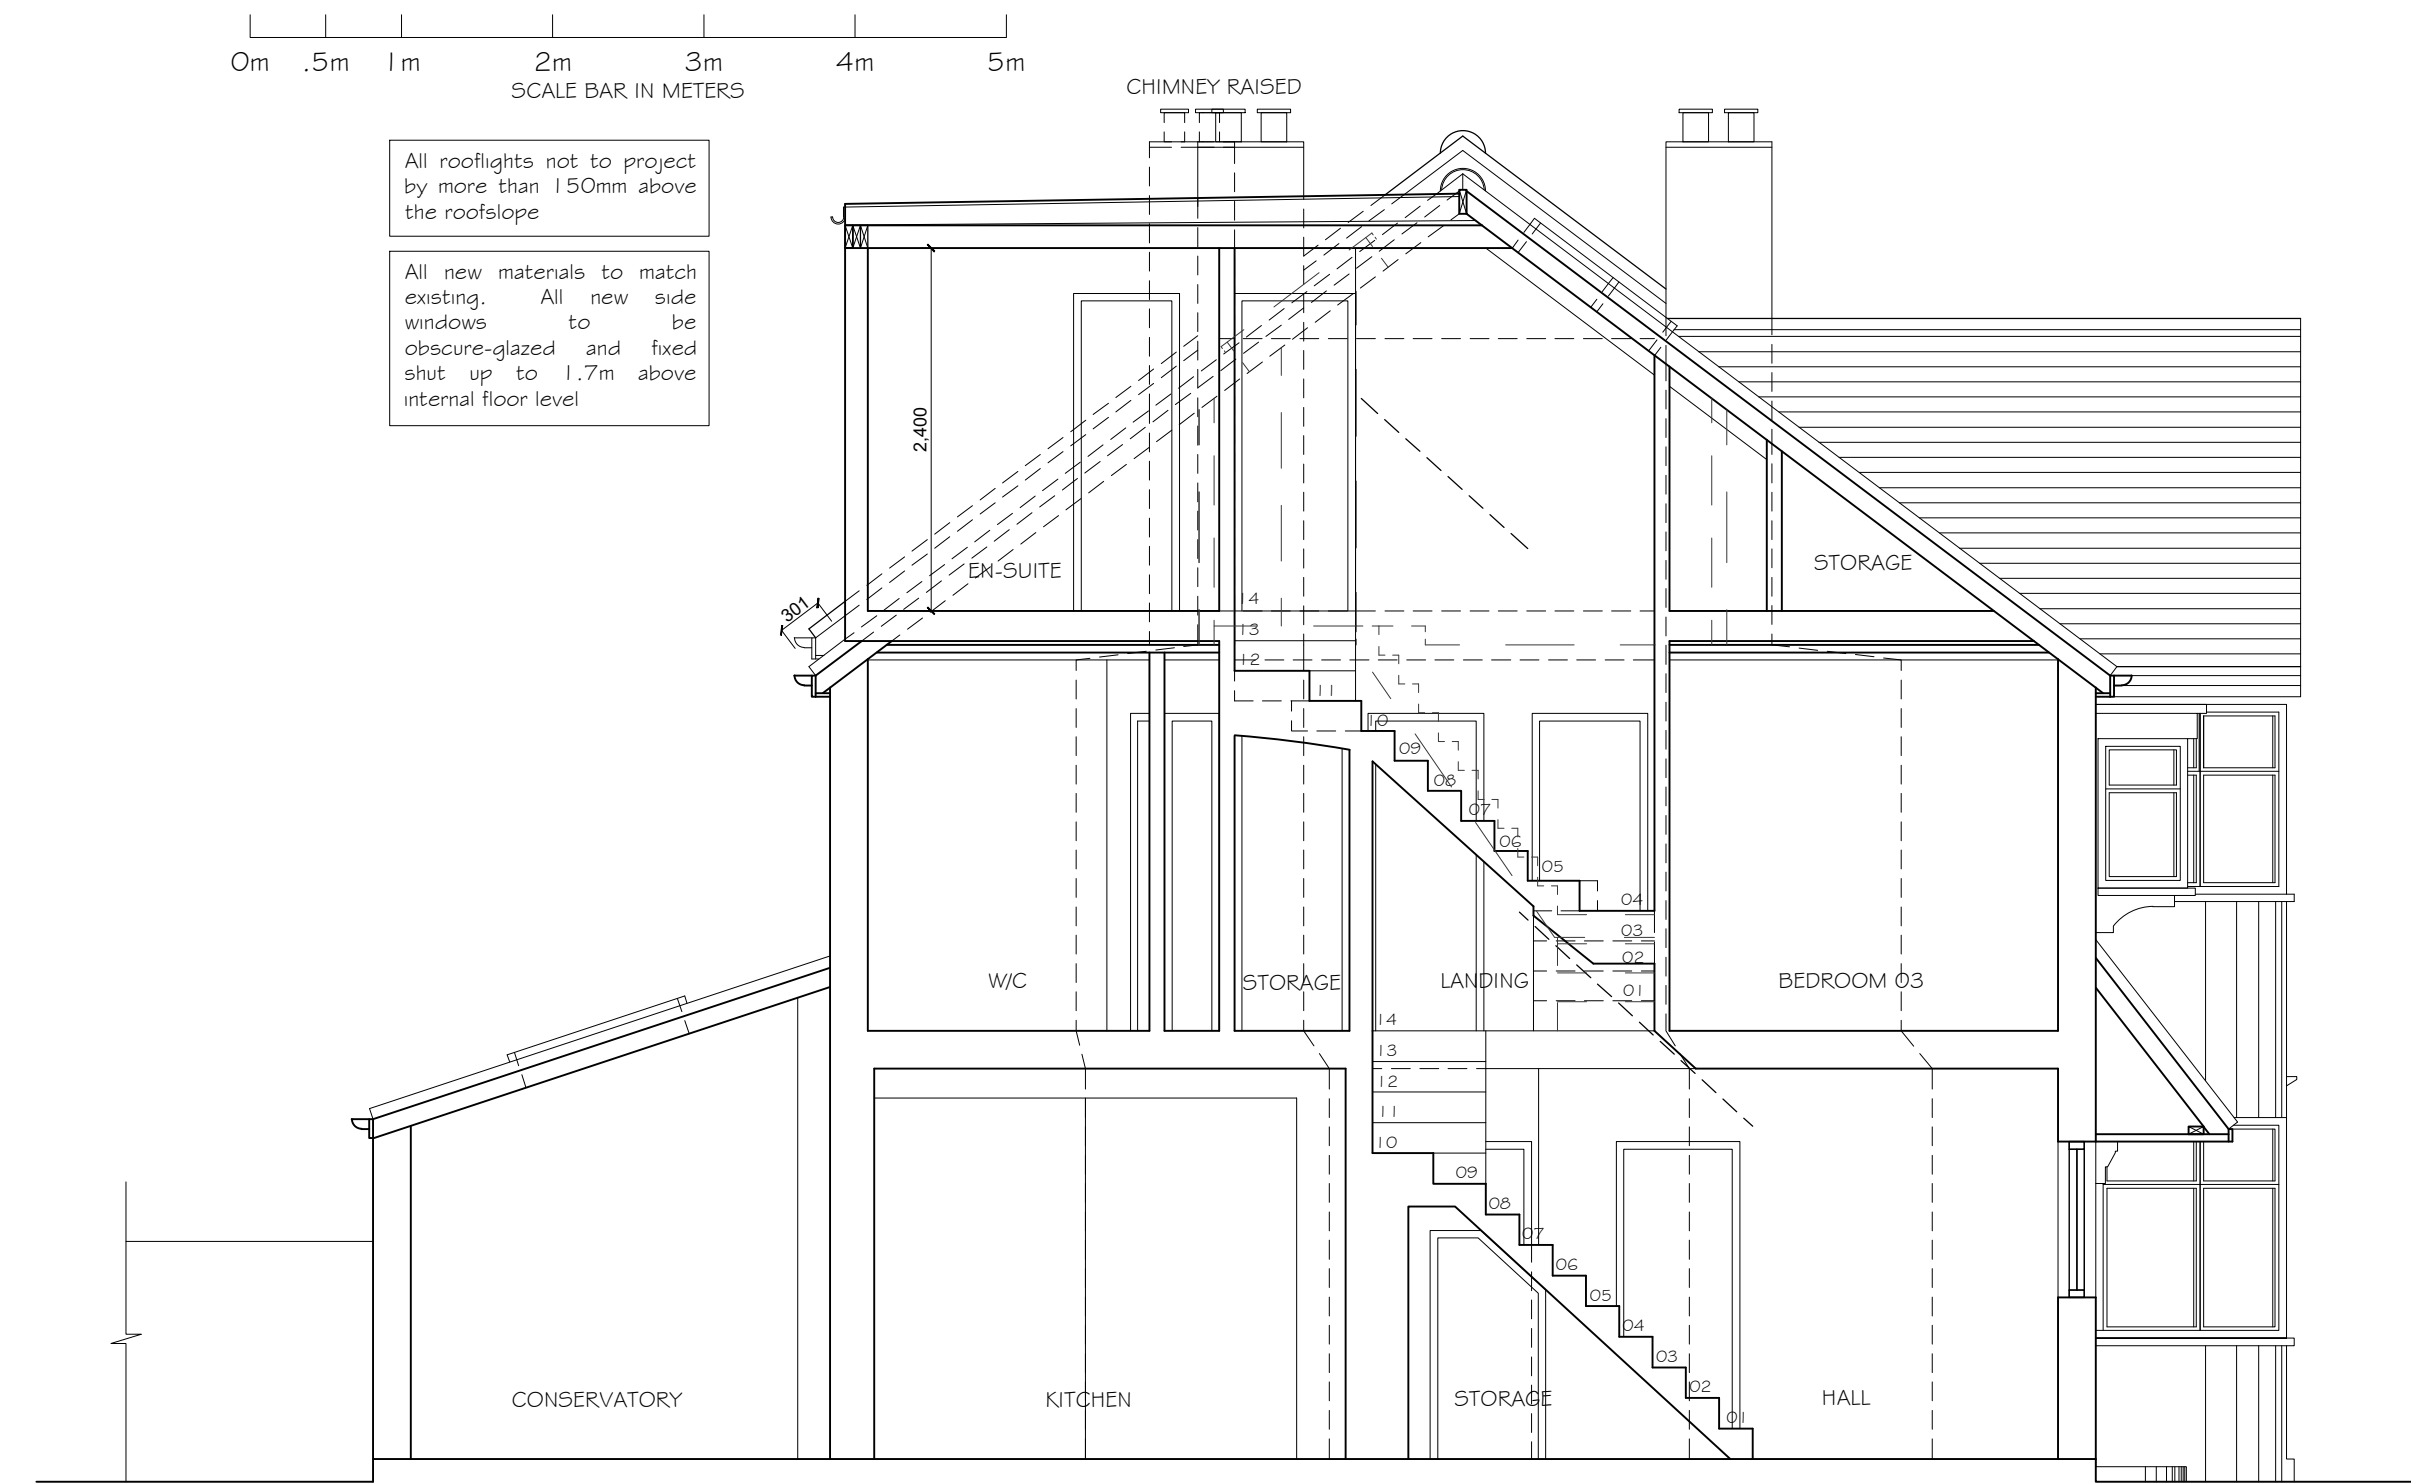


PROPOSED SECTION A-A

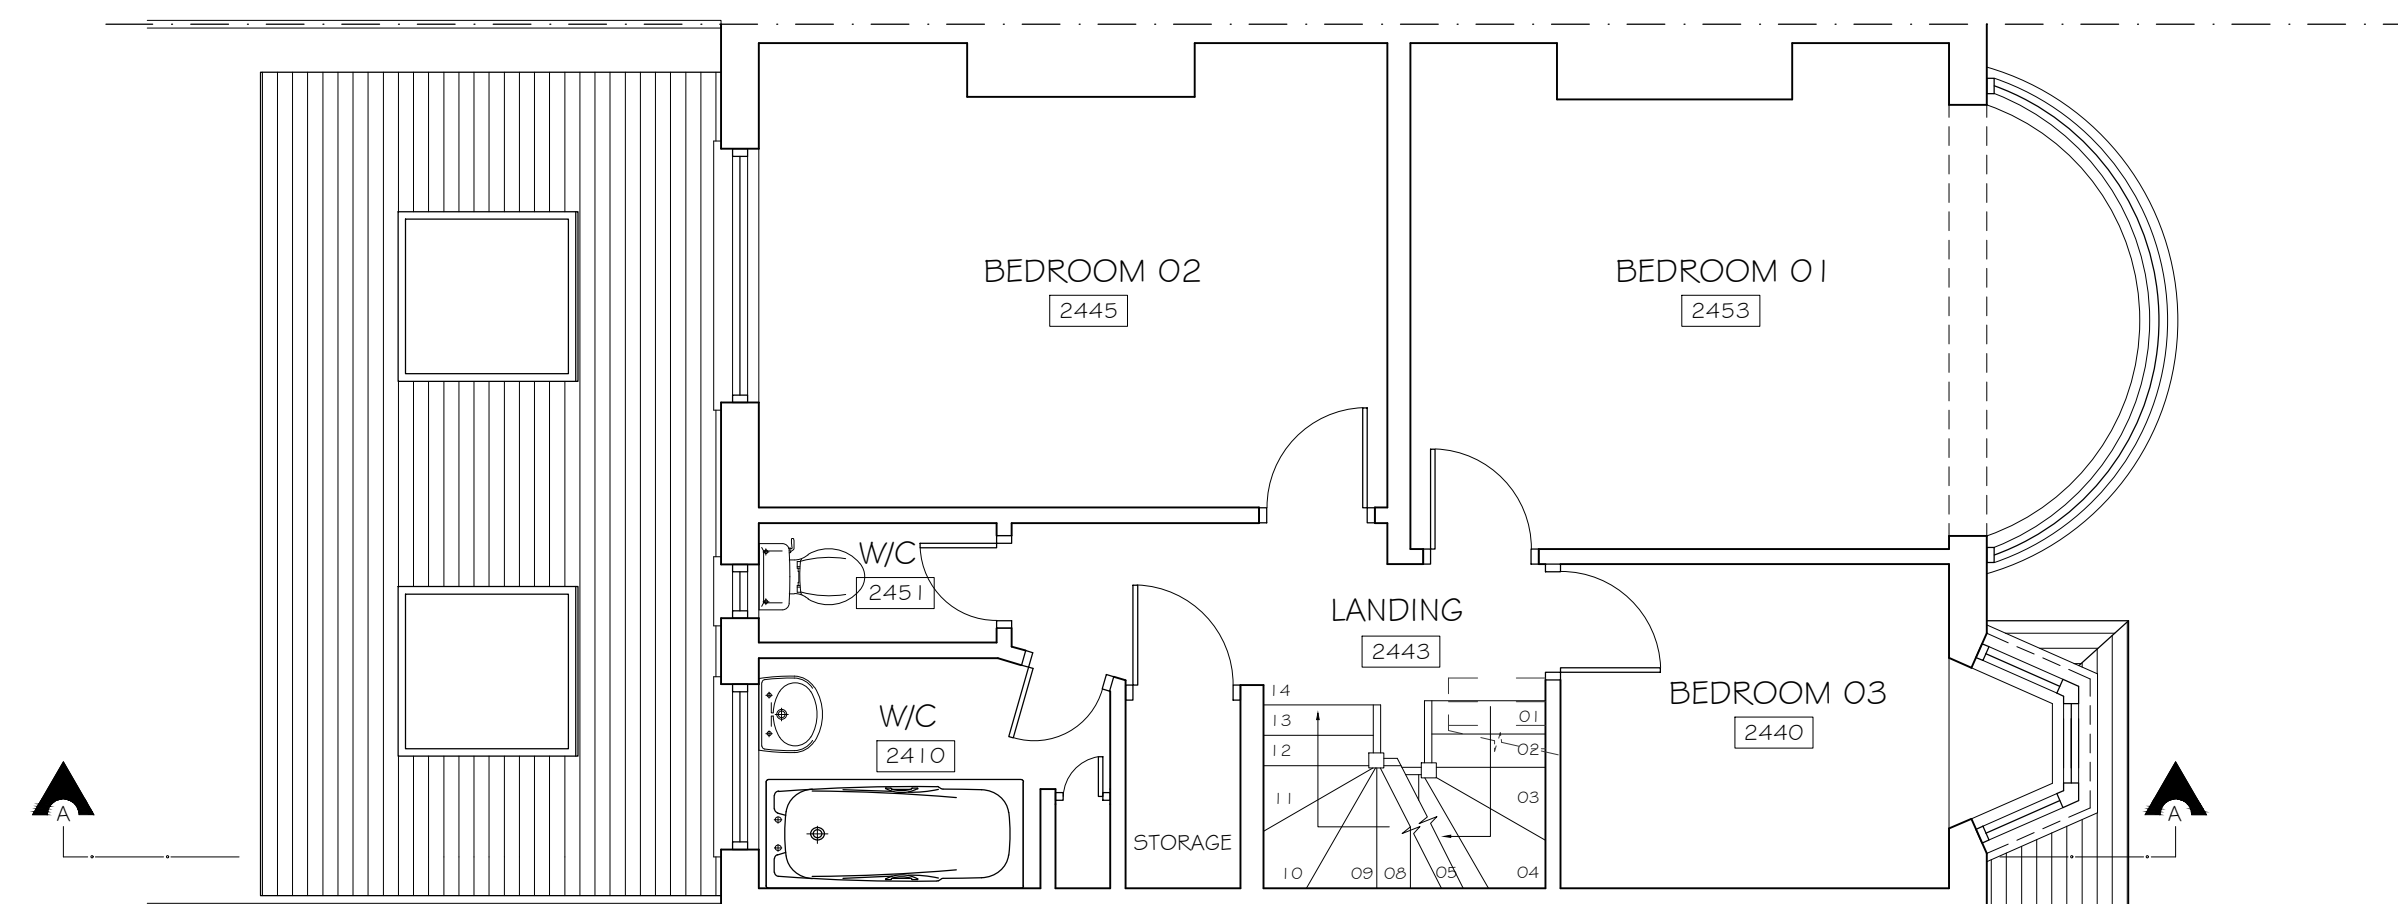

PROPOSED FIRST FLOOR PLAN

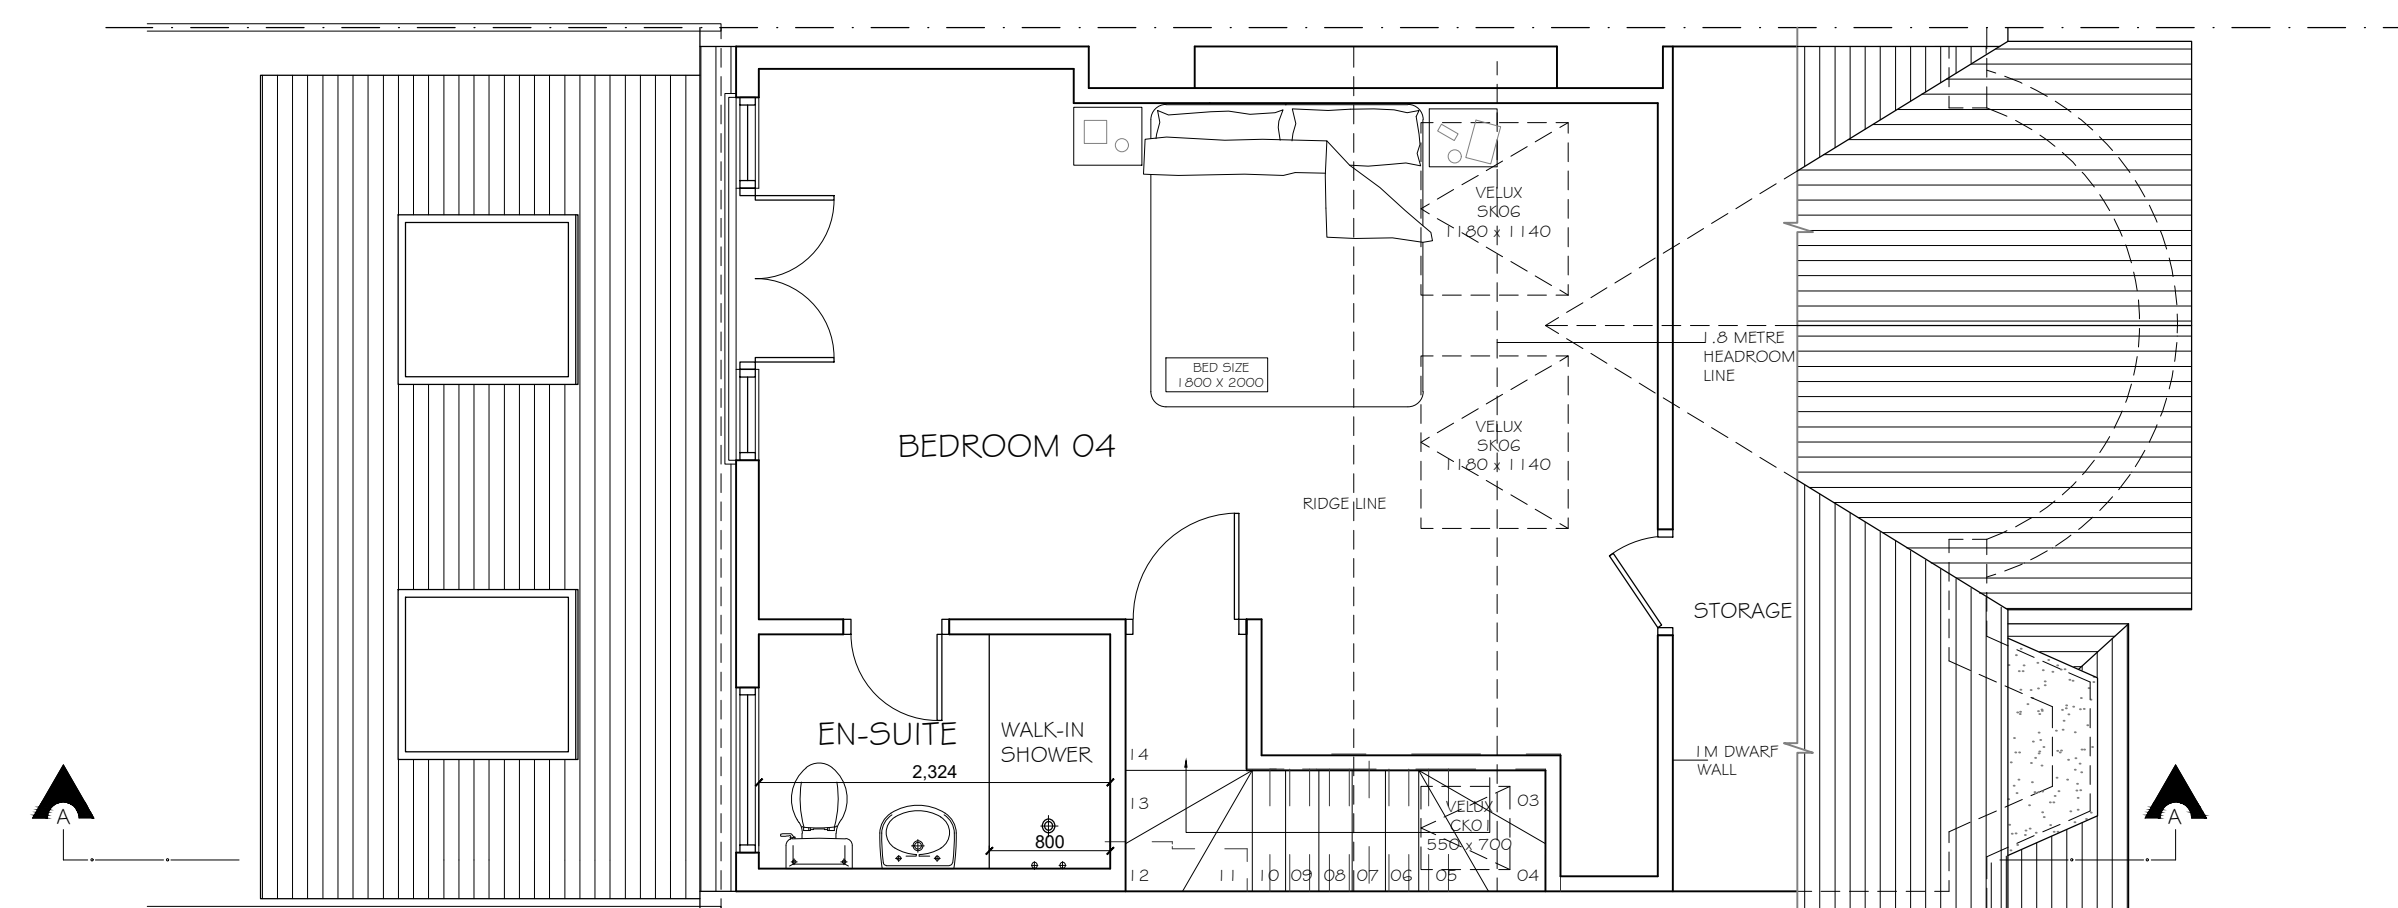

PROPOSED LOFT PLAN

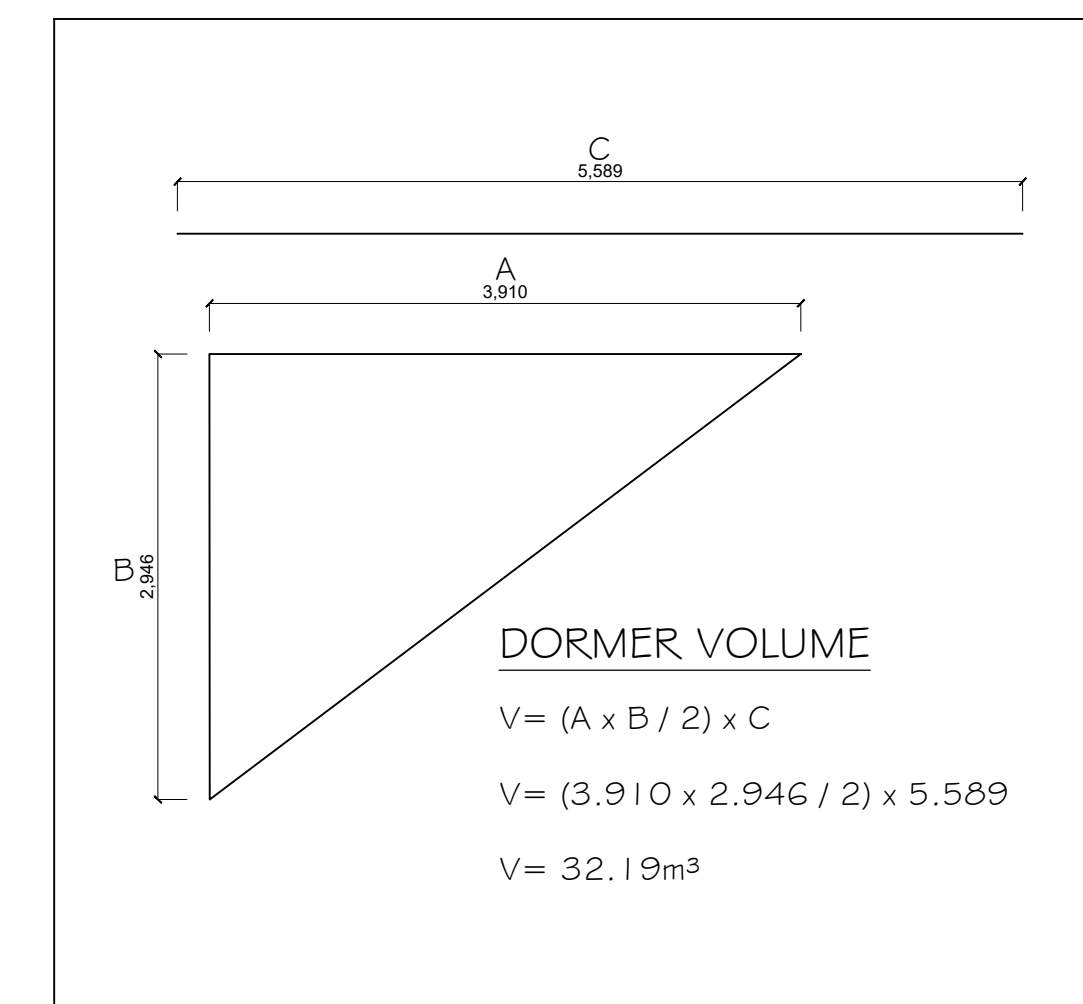

MODERN ATTICS

Project

LOFT CONVERSION
395 VICTORIA ROAD
RUISLIP
HA4 0EF

Client
MR KNOWLES & MS BLANKET
395 VICTORIA ROAD
RUISLIP
HA4 0EF

Drawing Title
EXISTING PLANS
SECTION & ELEVATIONS

Scale 1:50/ 1:100 @ A1	Drawn SDS	Checked ..	Authorised ..
	JANUARY 2020	..	..

Drawing Number	Rev
ST_JAN20_395 VICT_002	A