


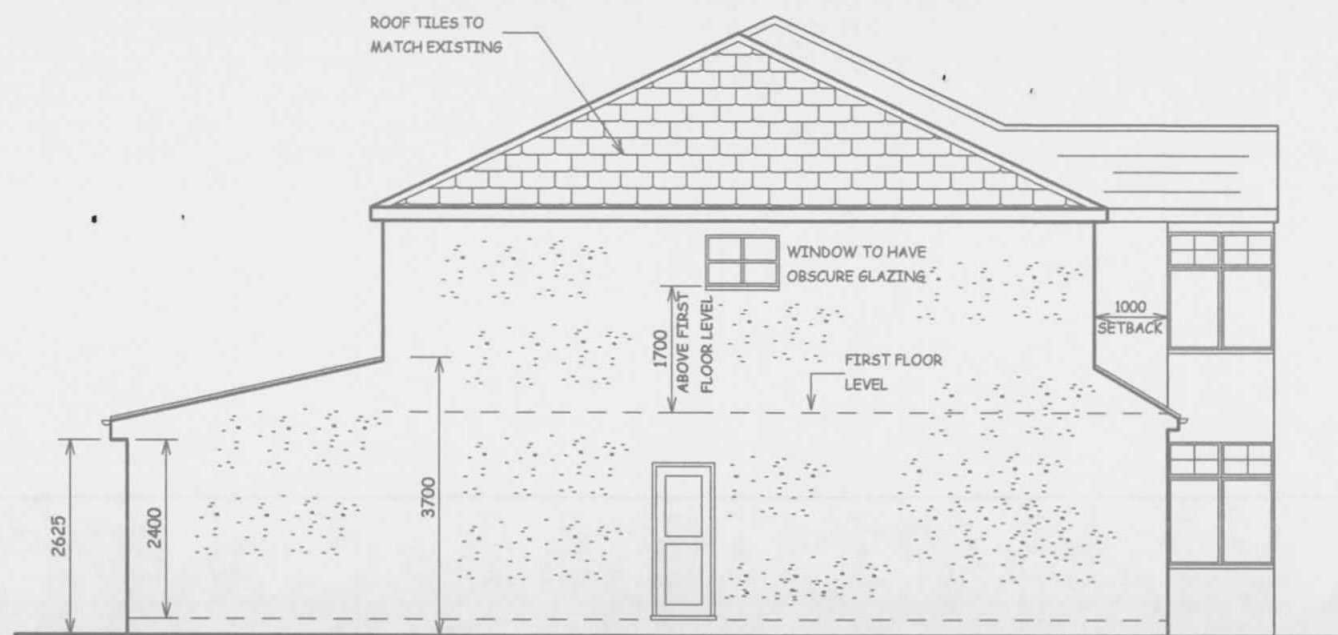

PROPOSED FLANK WALL ELEVATION




PROPOSED FRONT ELEVATION

EXTERNAL FINISHES/MATERIALS:

TILES TO EXTENDED ROOF ABOVE PROPOSED EXTENSION TO MATCH MATCH EXISTING UNLESS NOTED OTHERWISE

EXTERNAL FINISH TO WALLS TO MATCH EXISTING OTHERWISE NOTED DIFFERENTLY

WINDOWS AND DOORS IN MATERIALS TO MATCH EXISTING WITH SIMILAR PROFILE

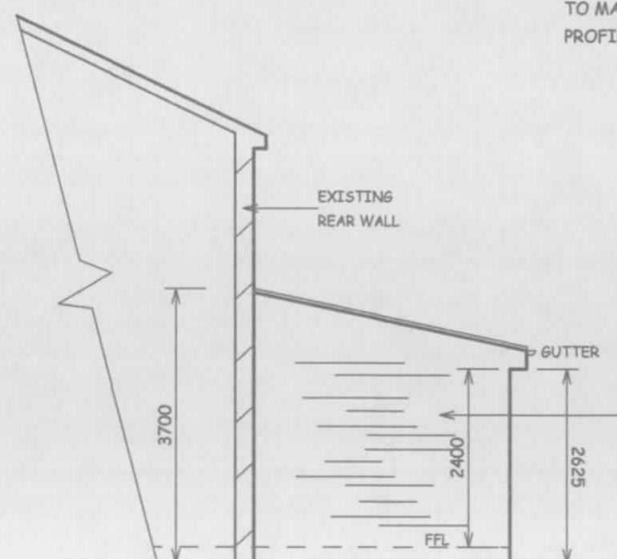


PROPOSED OPPOSITE FLANK WALL ELEVATION

MARLEY WESSEX OR SIMILAR ROOF TILES TO SUIT LOW PITCH ROOF



PROPOSED REAR ELEVATION

 

SCALE BAR

NOTES:
ALL DIMENSIONS MUST BE CHECKED ON SITE AND NOT SCALED FROM THIS DRAWING

DATE	REVISION
A	

COPYRIGHT:

R.P.Architectural Services
39A NORWICH ROAD
NORTHWOOD
MIDDLESEX
HA6 1ND

Tel: 07753 659794

CLIENT:

JOB TITLE:

6 THE UPLANDS
RUISLIP
HA4 8QN

DRAWING TITLE:

PROPOSED ELEVATIONS

SCALE : 1:100

DATE:NOV/2019

DRAWN: RPA

DRG. NO.

RPA/6/TU/106

REV.