


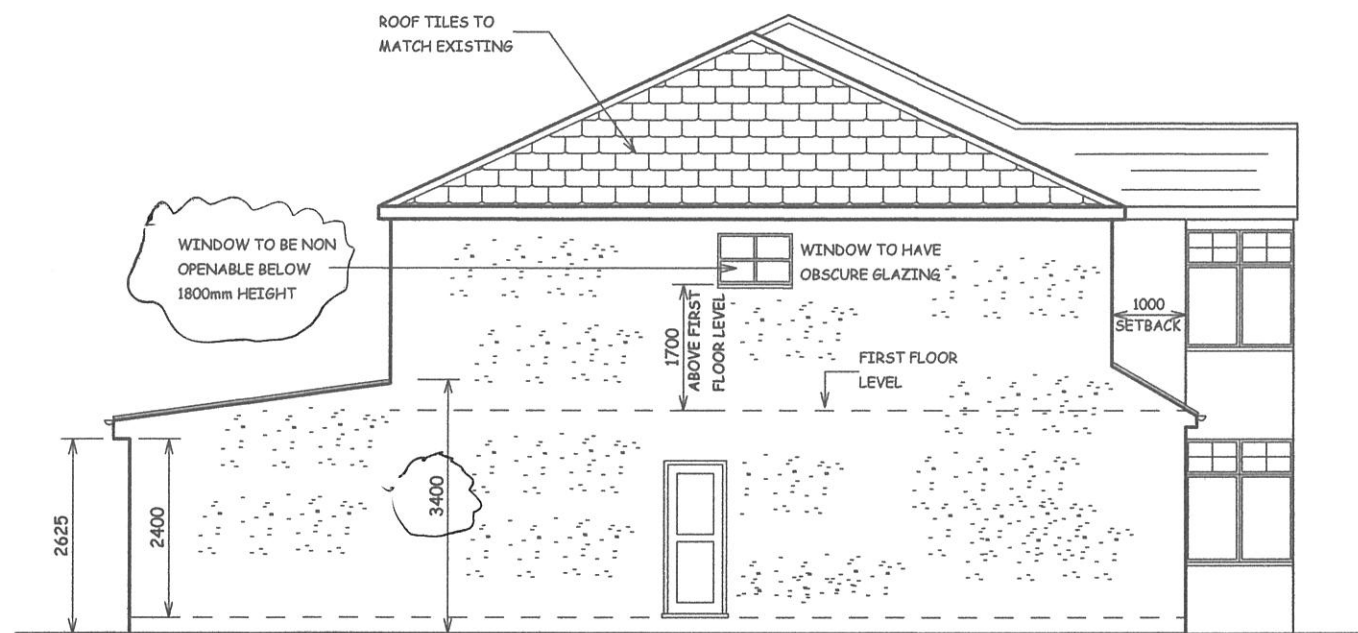

PROPOSED FLANK WALL ELEVATION




PROPOSED FRONT ELEVATION

EXTERNAL FINISHES/MATERIALS:


TILES TO EXTENDED ROOF ABOVE PROPOSED EXTENSION TO MATCH EXISTING UNLESS NOTED OTHERWISE

EXTERNAL FINISH TO WALLS TO MATCH EXISTING OTHERWISE NOTED DIFFERENTLY


WINDOWS AND DOORS IN MATERIALS TO MATCH EXISTING WITH SIMILAR PROFILE

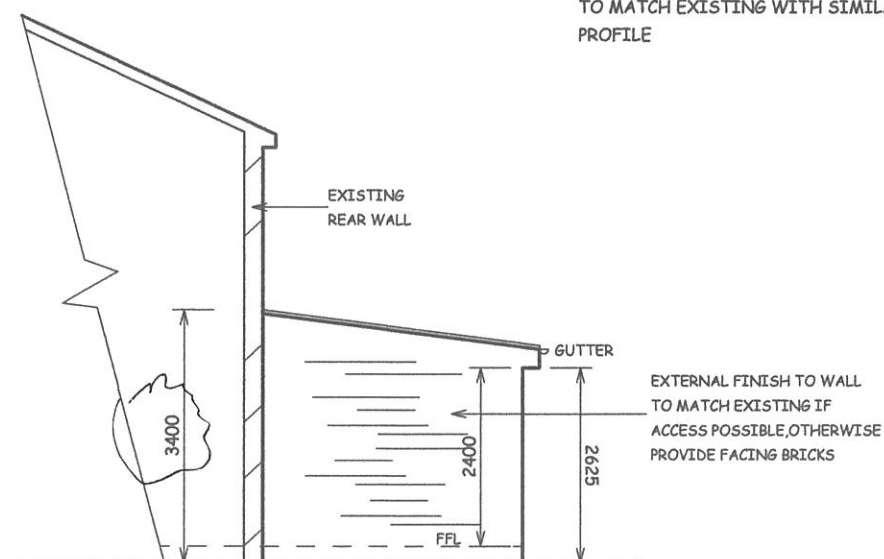

PROPOSED OPPOSITE FLANK WALL ELEVATION

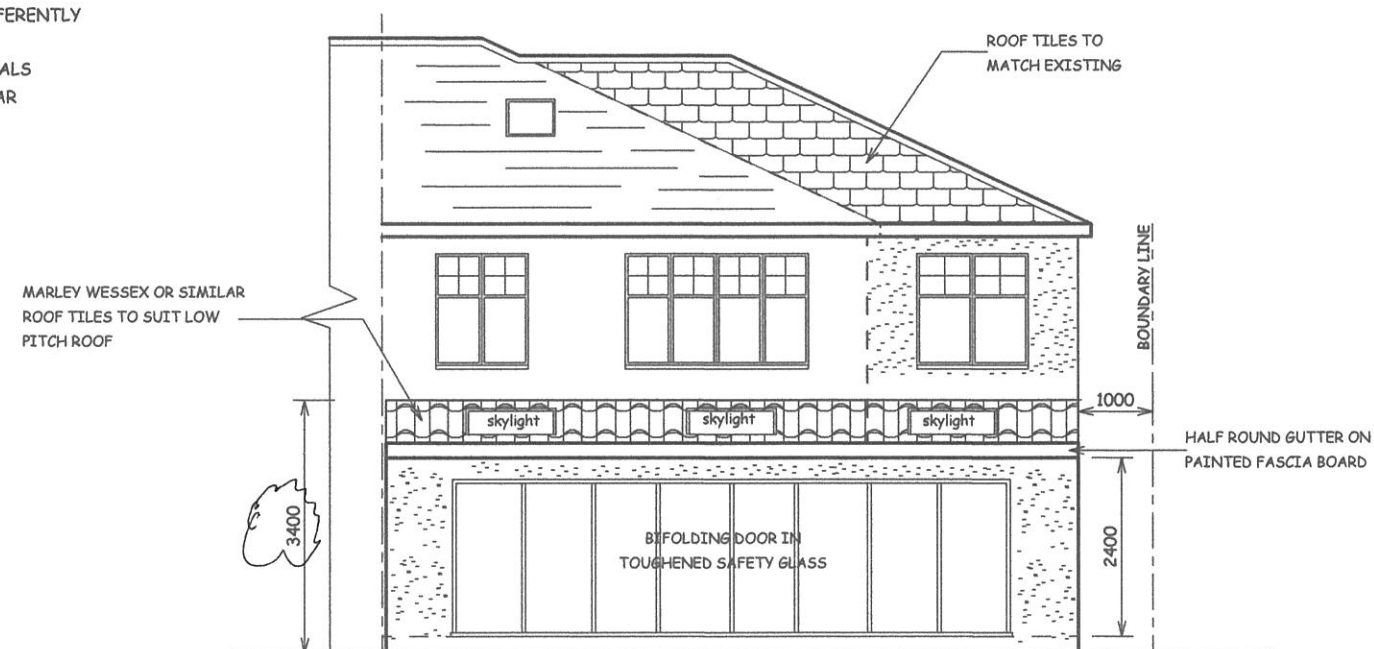

PROPOSED REAR ELEVATION

 

SCALE BAR

NOTES :
ALL DIMENSIONS MUST BE CHECKED ON SITE AND NOT SCALED FROM THIS DRAWING

A	JAN/20	HEIGHT OF MONO PITCH ROOF TO REAR EXTENSION REDUCED TO 3400mm	
		BATHROOM WINDOW IN FLANK WALL ELEVATION TO BE NON OPENABLE BELOW 1800mm	
DATE	HEIGHT	REVISION	

COPYRIGHT:

R.P.ARCHITECTURAL SERVICES
39A NORWICH ROAD
NORTHWOOD
MIDDLESEX
HA6 1ND

Tel: 07753 659794

CLIENT:

JOB TITLE:

6 THE UPLANDS
RUISLIP
HA4 8QN

DRAWING TITLE:

PROPOSED ELEVATIONS

SCALE : 1:100

DATE: NOV/2019 DRAWN: RPA

DRG. NO. RPA/6/TU/106	REV. A
--------------------------	-----------