

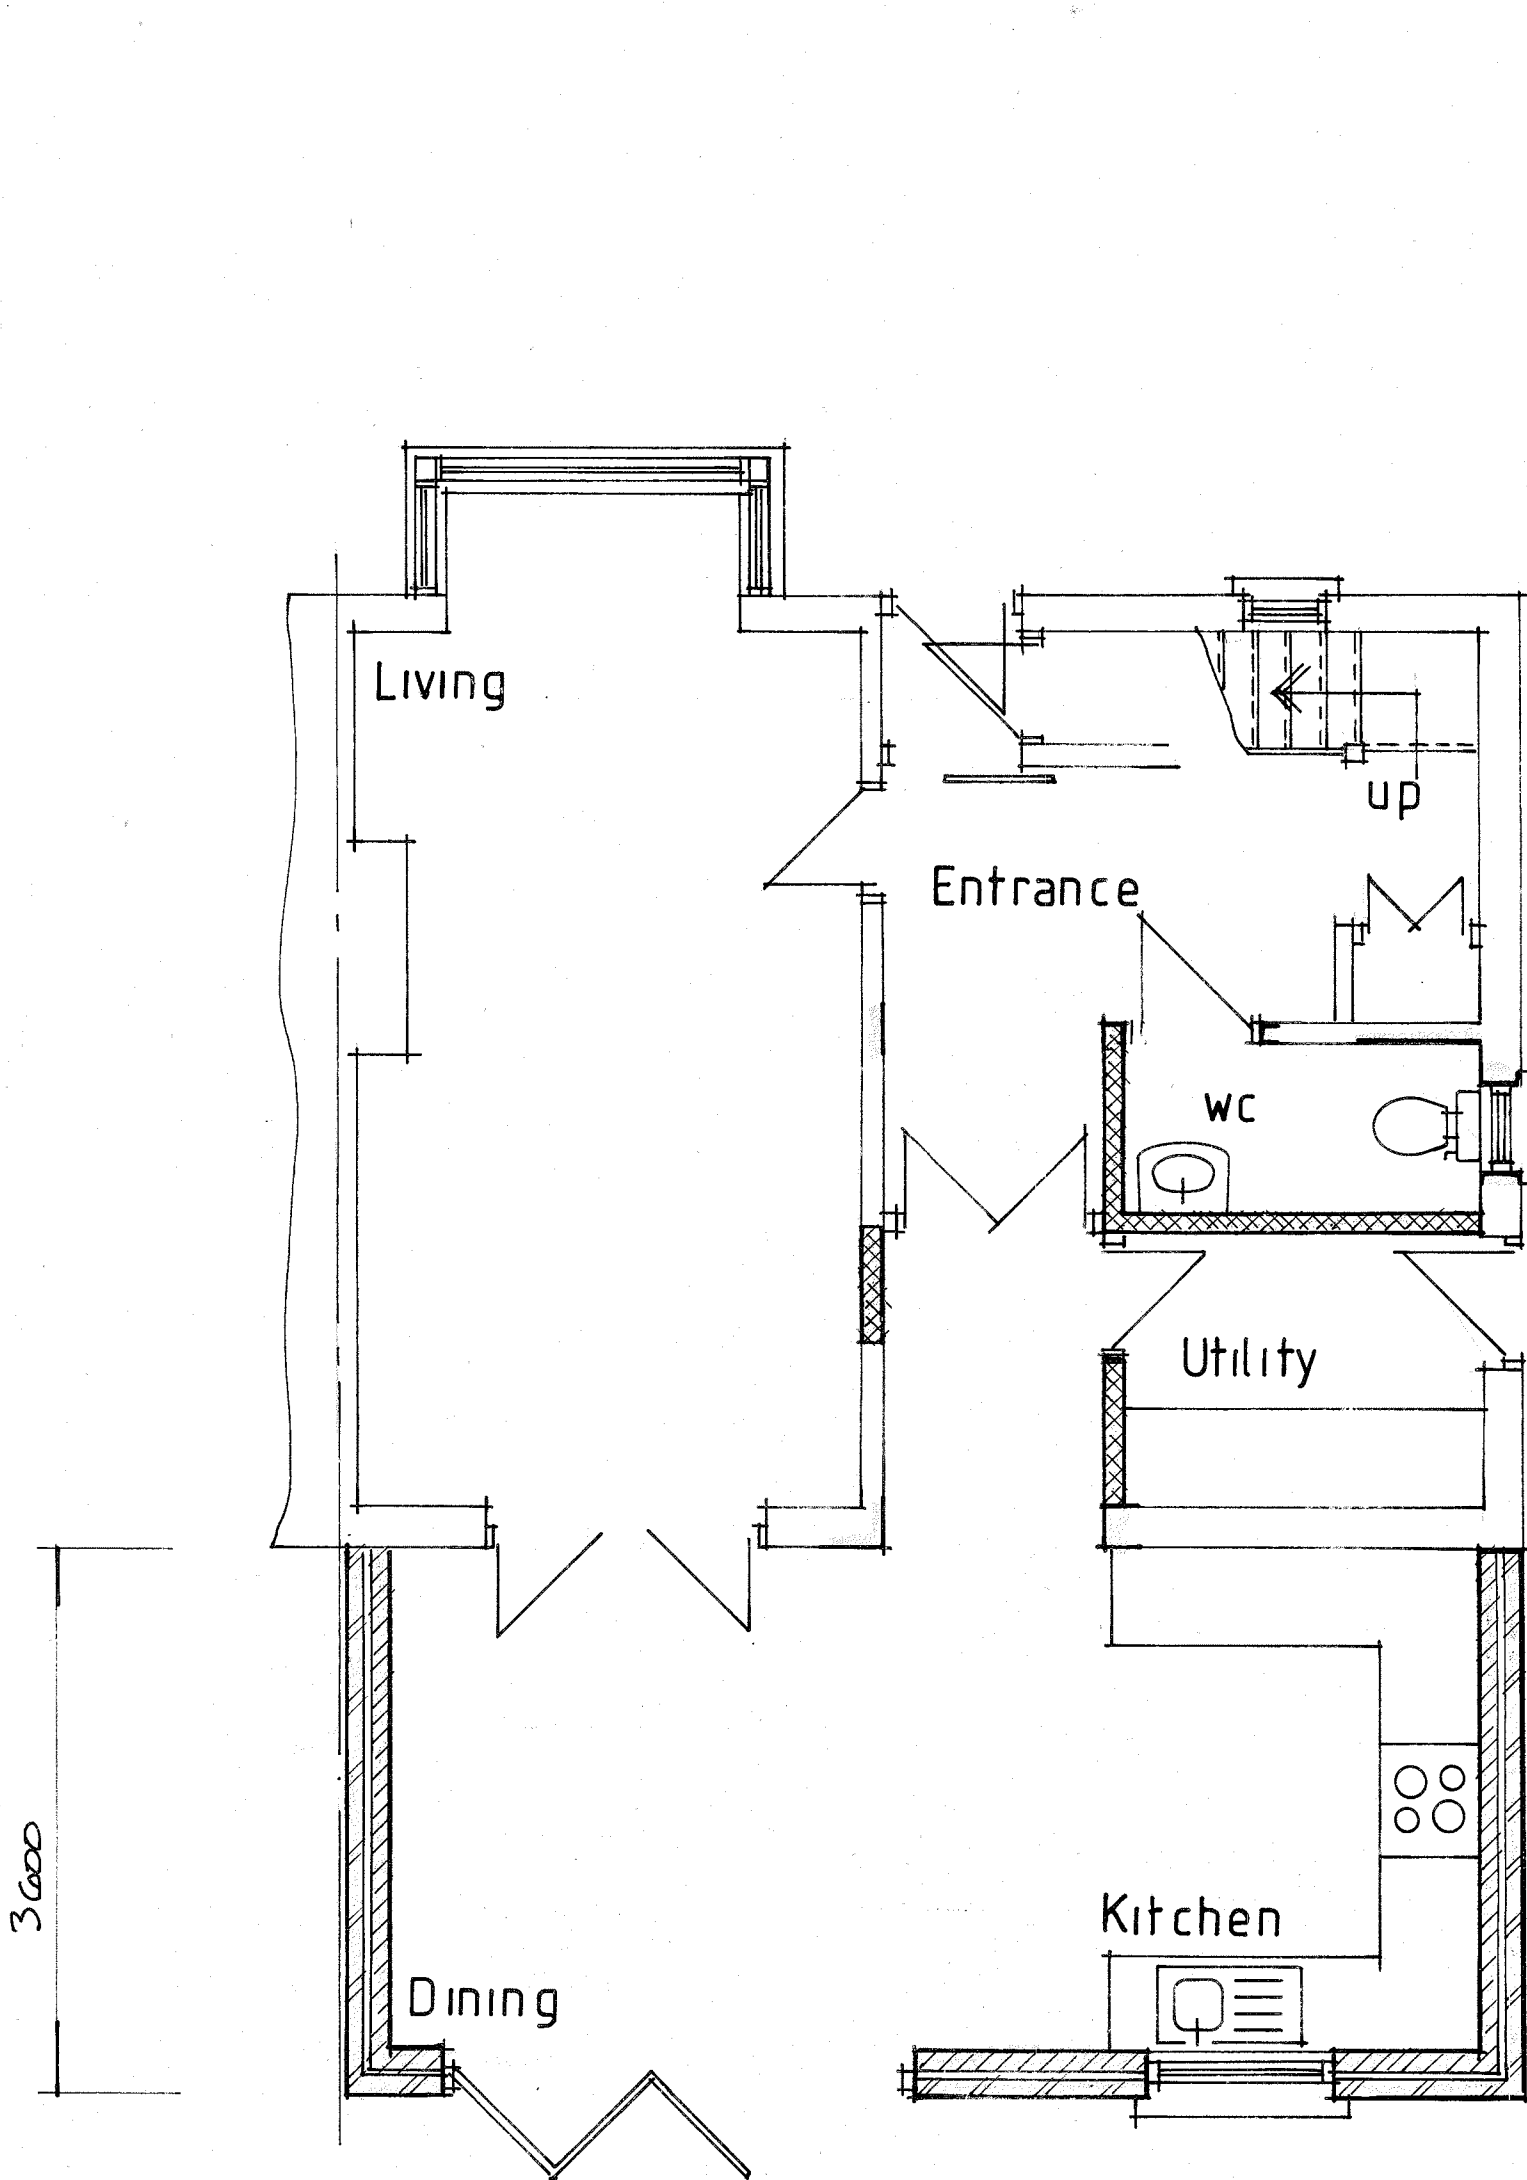


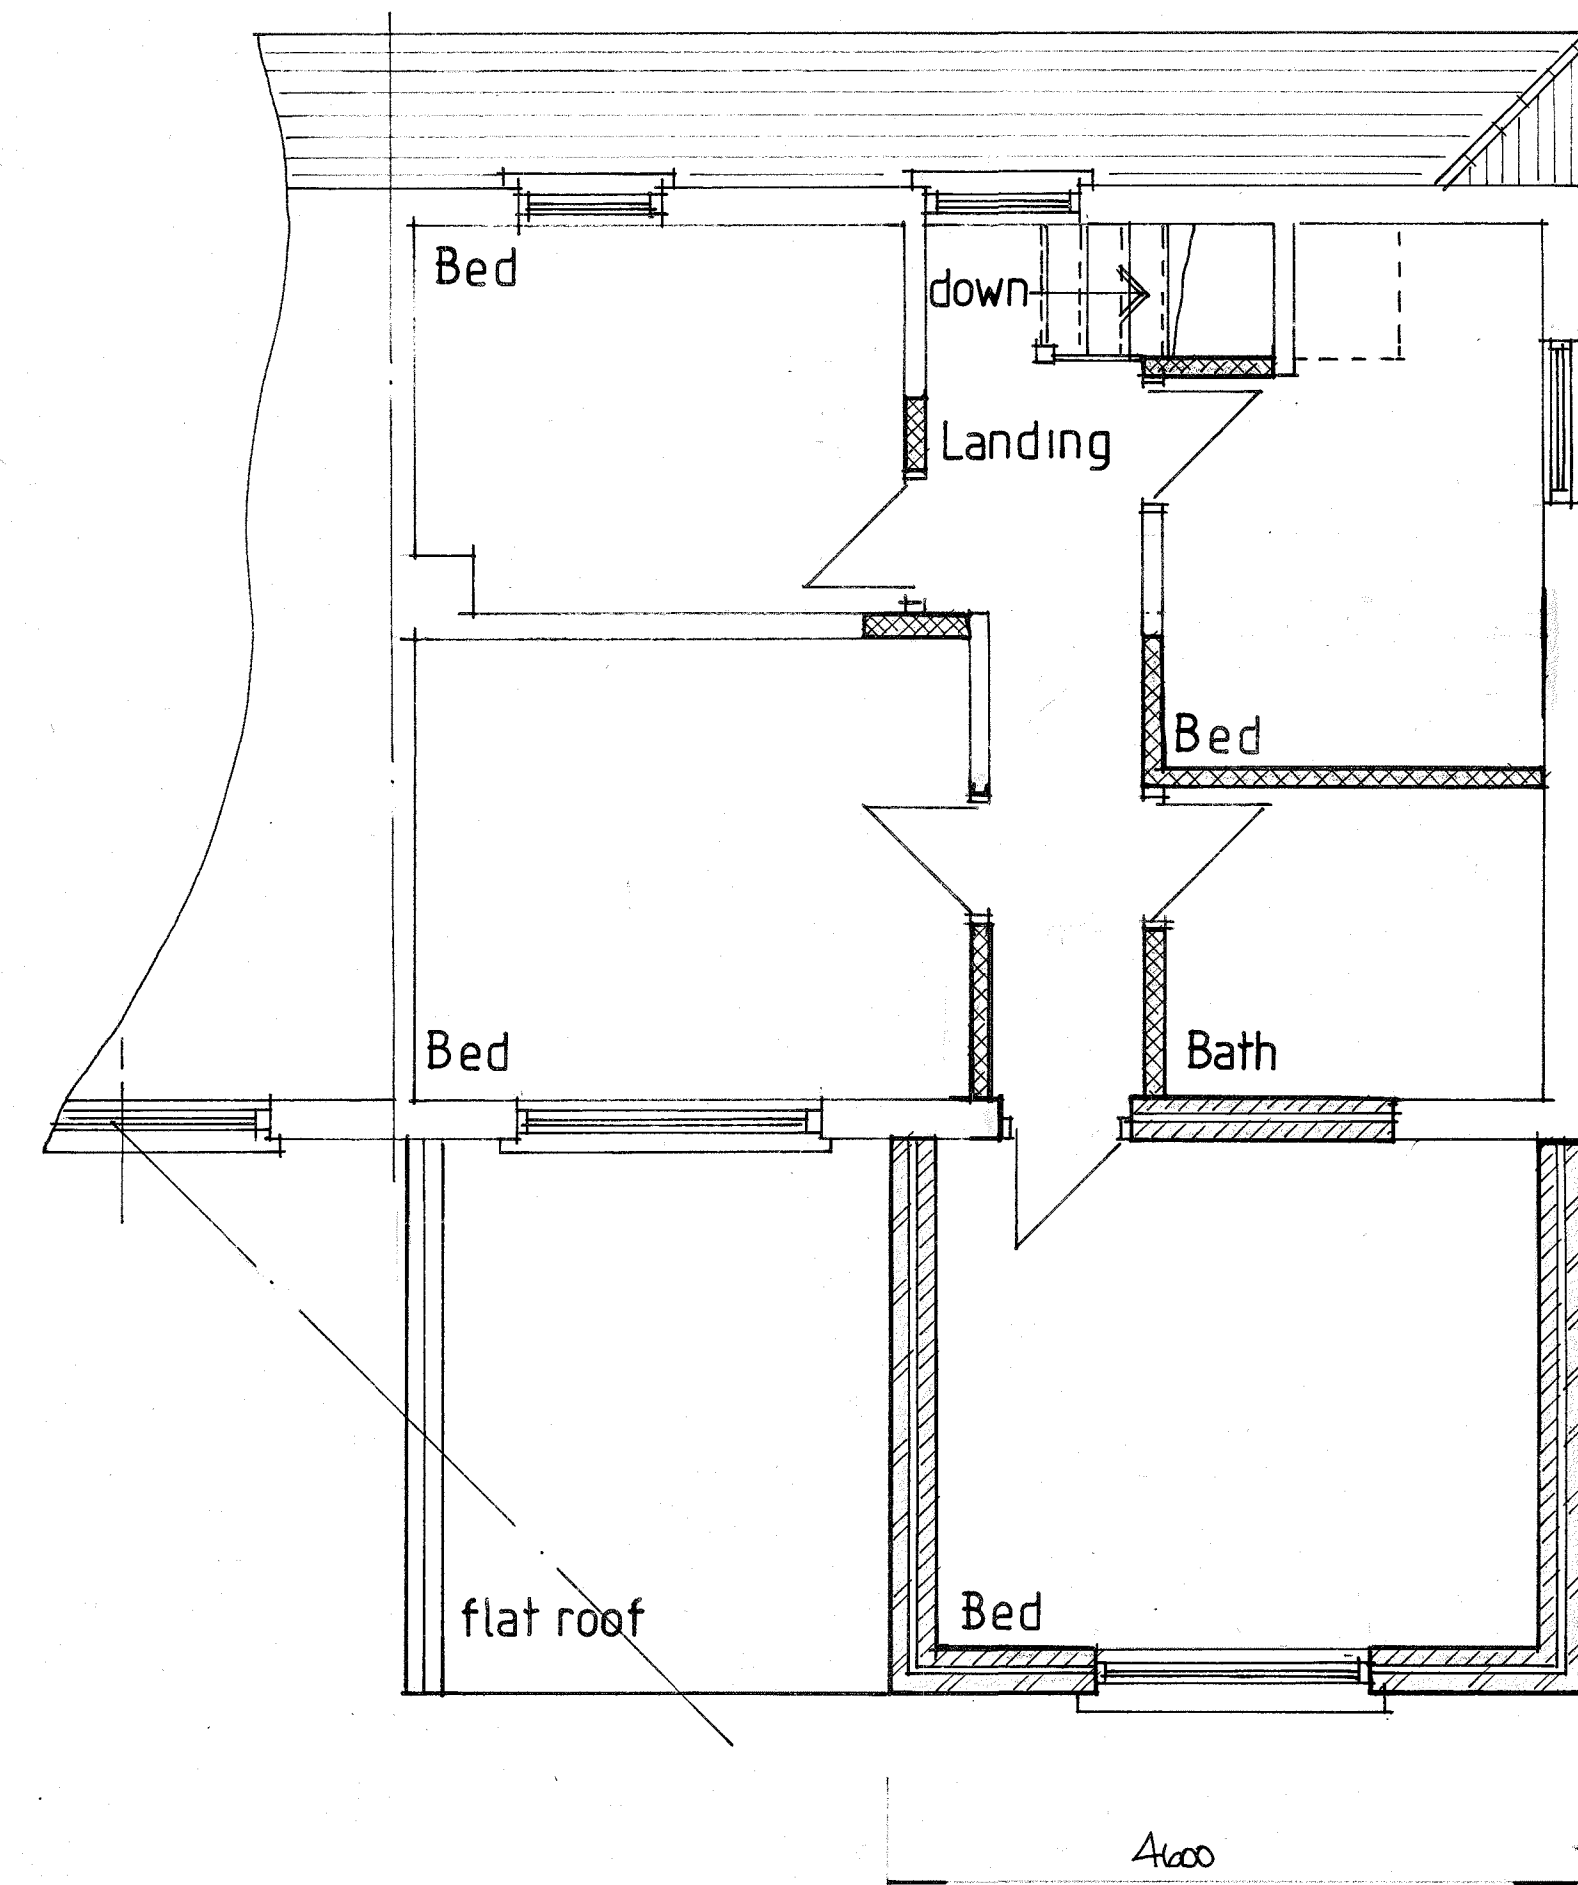

PROPOSED GROUND FLOOR PLAN

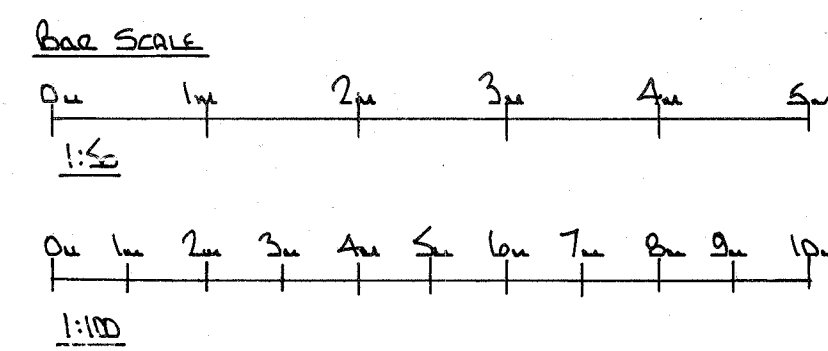


PROPOSED FIRST FLOOR PLAN


ALL MATERIALS TO MATCH EXISTING




REAR ELEVATION

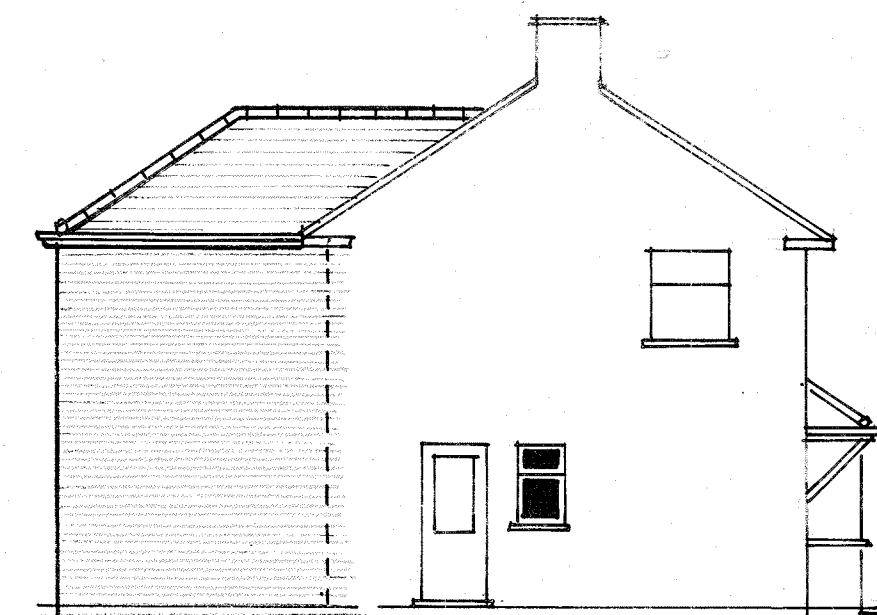

SIDE ELEVATION

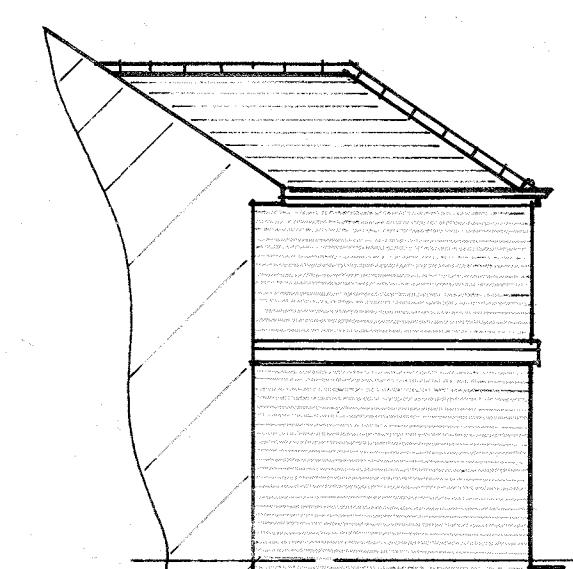

SIDE ELEVATION

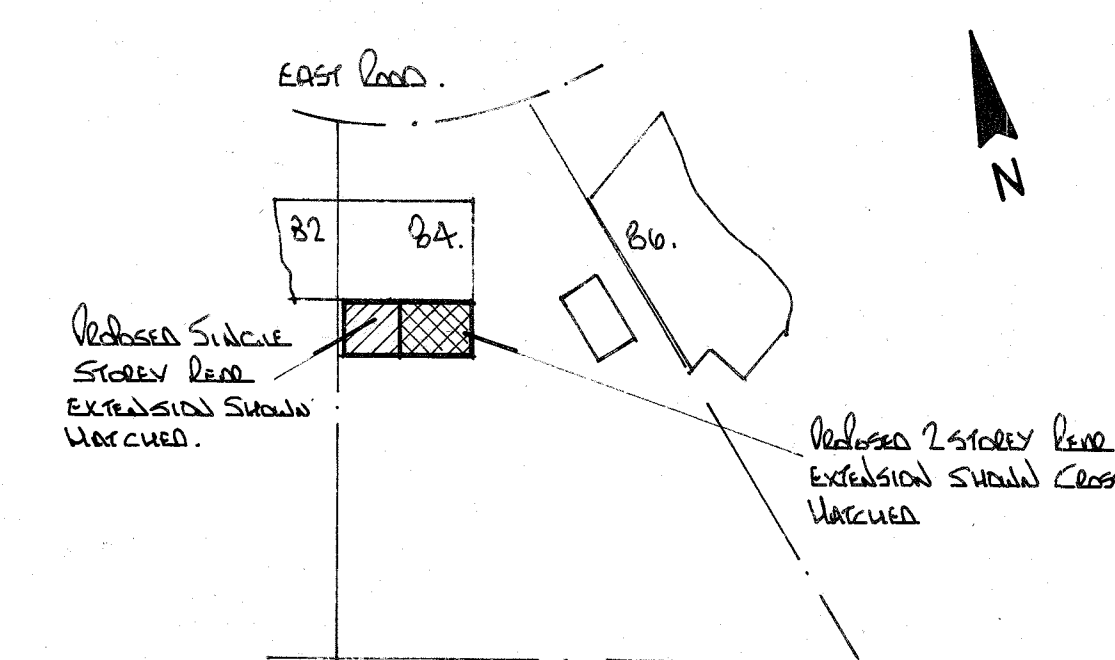

SITE PLAN scale 1:500

NOTES:
All dimensions must be checked on site and not scaled from this drawing.

A	Date	Revisions

©copyright

Pottle & Co Ltd
Planning & Building Consultants

Suite A, 128 Manor Way
Ruislip, Middlesex. HA4 8HR

Tel: 01895 622800
www.pottle.uk.com

Client
KASPA SERVICES LTD

Job Title
**84 EAST ROAD
WEST DRAYTON
MIDD**

Drawing Title
**PROPOSED PART SINGLE/
PART TWO STOREY REAR
EXTENSION**

Scale 1:50, 1:100, 1:200

Date August 2020 Drawn by cel

Drg No.	Rev.
4415 /02	