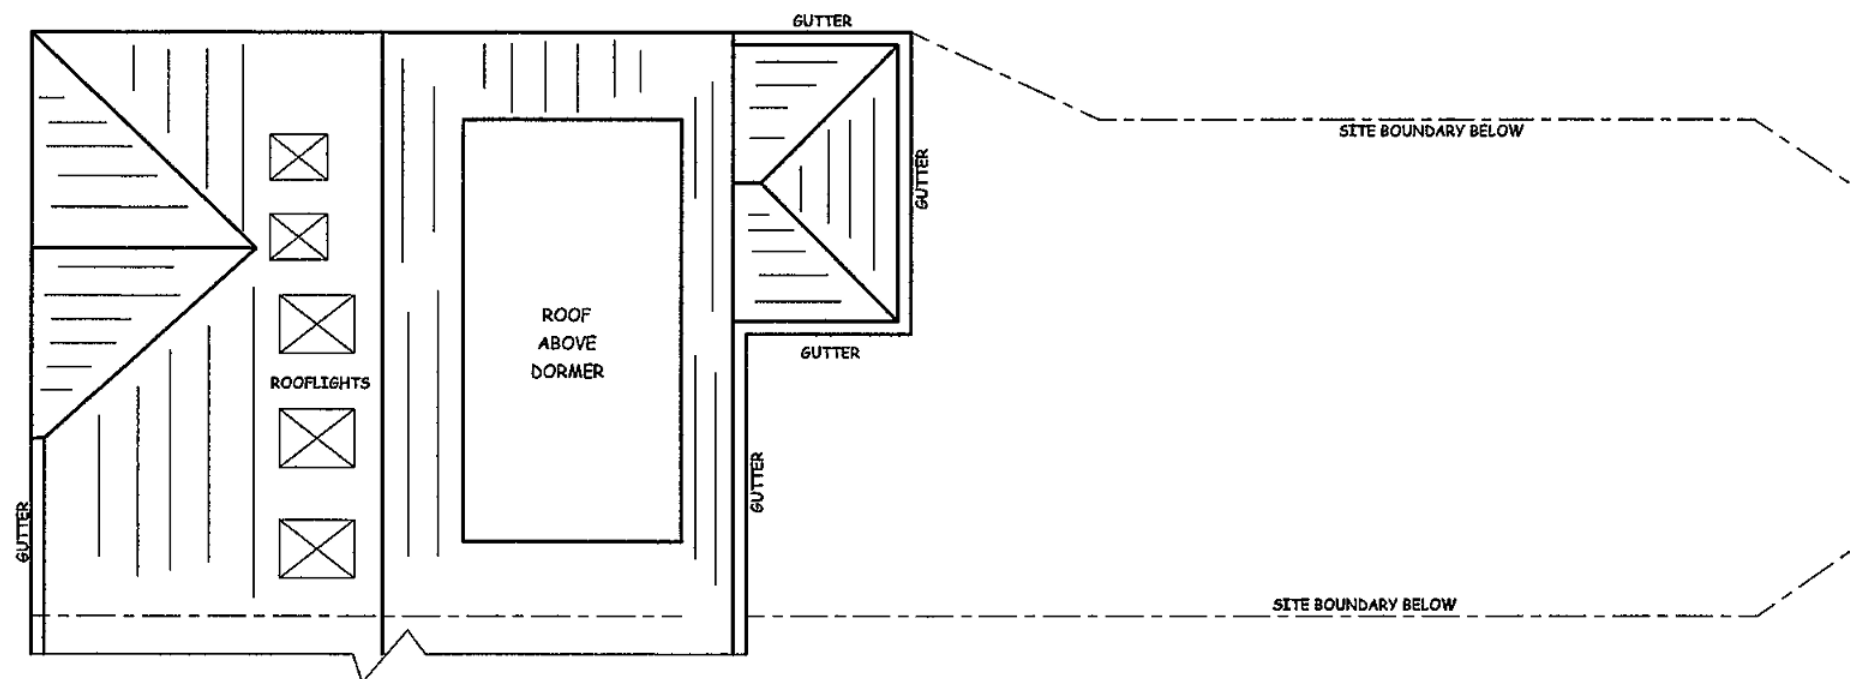


NOTES :
ALL DIMENSIONS MUST BE CHECKED ON SITE AND
NOT SCALED FROM THIS DRAWING

A	JUL/20	DRAWING TITLED ROOF PLAN
	DATE	REVISION

COPYRIGHT:

R.P.ARCHITECTURAL SERVICES
39A NORWICH ROAD
NORTHWOOD
MIDDLESEX
HA6 1ND
Tel: 07753 659794

CLIENT:

JOB TITLE:

8A,HIGHFIELD ROAD
NORTHWOOD
HA6 1ET

DRAWING TITLE:

ROOF PLAN

SCALE : 1:100

DATE:JULY/2020

DRAWN: RPA

DRG. NO.
RPA/8/HFR/200

REV.
A