




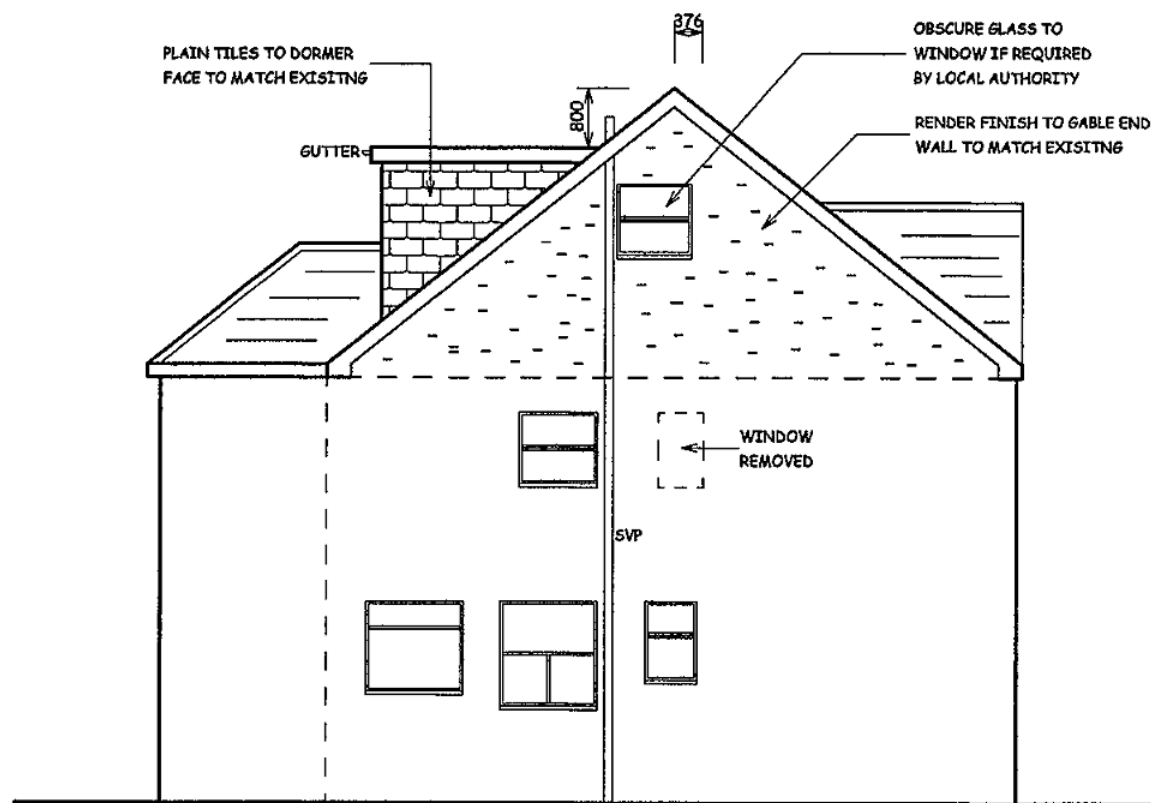


PROPOSED FLANK WALL ELEVATION

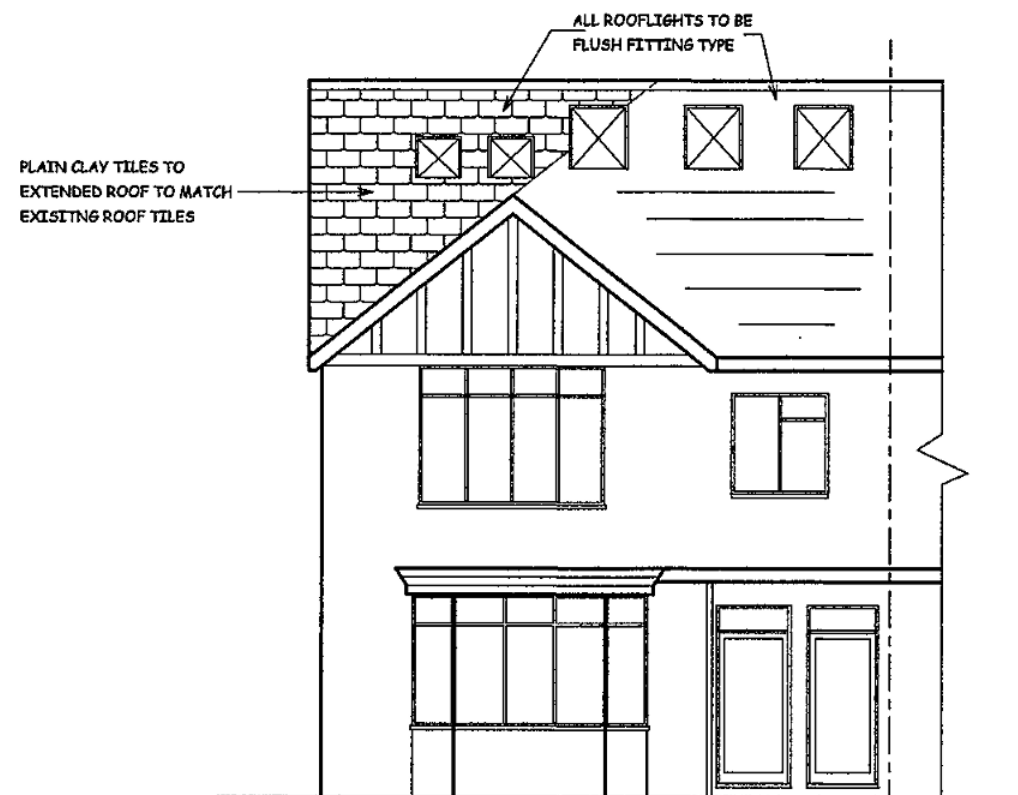

PROPOSED FRONT ELEVATION

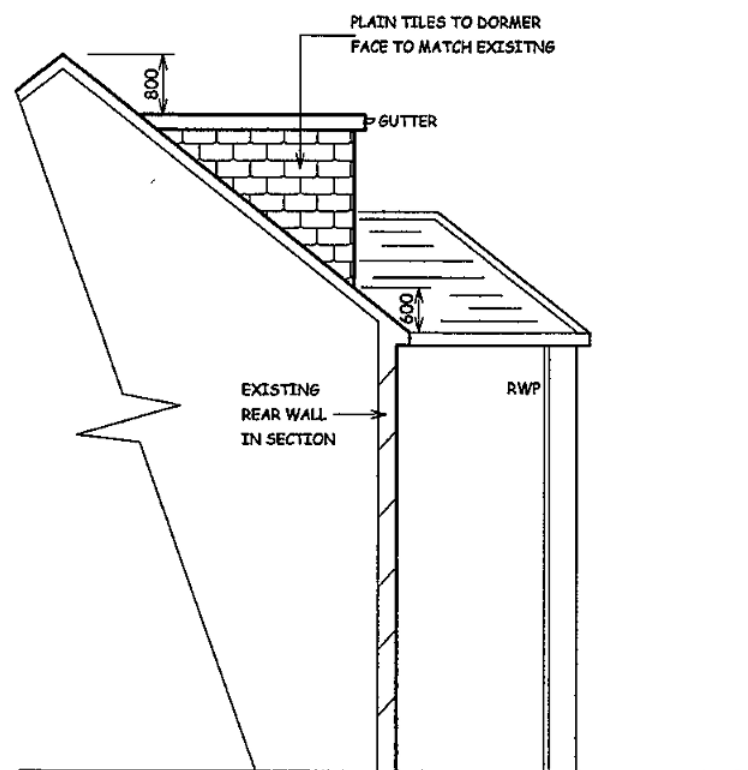

PROPOSED OPPOSITE FLANK WALL ELEVATION

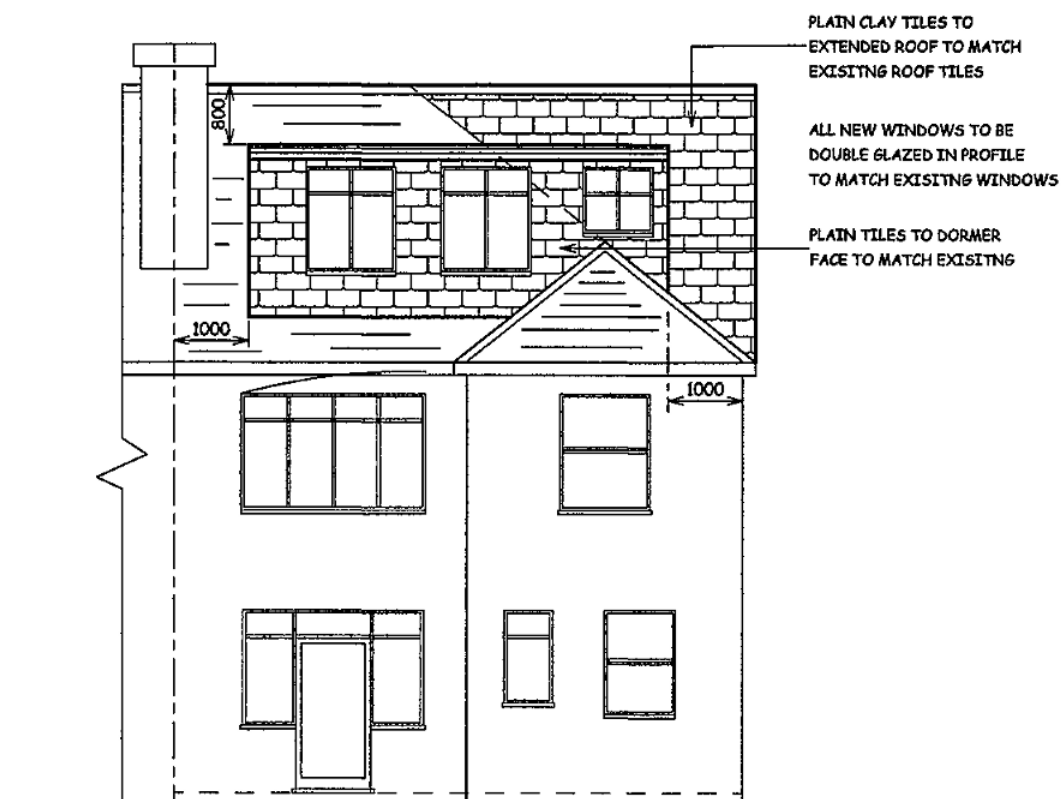

PROPOSED REAR ELEVATION



SCALE BAR

NOTES :
ALL DIMENSIONS MUST BE CHECKED ON SITE AND
NOT SCALED FROM THIS DRAWING

A	JUL/20	ELEVATIONS RELABELLED
DATE		REVISION

COPYRIGHT:

R.P.ARCHITECTURAL SERVICES
39A NORWICH ROAD
NORTHWOOD
MIDDLESEX
HA6 1ND

Tel: 07753 659794

CLIENT:

JOB TITLE:

8A, HIGHFIELD ROAD
NORTHWOOD
HA6 1ET

DRAWING TITLE:

PROPOSED ELEVATIONS

SCALE : 1:100

DATE: JULY/2020

DRAWN: RPA

DRG. NO.

RPA/8/HFR/205

REV.

A