

# 17. Residential Units (Including Conversion)

Does your proposal include the gain, loss or change of use of residential units?  
If Yes, please complete details of the changes in the tables below:

☐ Yes

☒ No

## Proposed Housing

| Market Housing                   | Not known                | Number of Bedrooms |   |   |    |         | Total |
|----------------------------------|--------------------------|--------------------|---|---|----|---------|-------|
|                                  |                          | 1                  | 2 | 3 | 4+ | Unknown |       |
| Houses                           | <input type="checkbox"/> |                    |   |   |    |         |       |
| Flats/maisonettes                | <input type="checkbox"/> |                    |   |   |    |         |       |
| Sheltered housing                | <input type="checkbox"/> |                    |   |   |    |         |       |
| Bedsit/studios                   | <input type="checkbox"/> |                    |   |   |    |         |       |
| Cluster flats                    | <input type="checkbox"/> |                    |   |   |    |         |       |
| Other                            | <input type="checkbox"/> |                    |   |   |    |         |       |
| Totals (a + b + c + d + e + f) = |                          |                    |   |   |    |         |       |

| Social, Affordable or Intermediate Rent | Not known                | Number of Bedrooms |   |   |    |         | Total |
|-----------------------------------------|--------------------------|--------------------|---|---|----|---------|-------|
|                                         |                          | 1                  | 2 | 3 | 4+ | Unknown |       |
| Houses                                  | <input type="checkbox"/> |                    |   |   |    |         |       |
| Flats/maisonettes                       | <input type="checkbox"/> |                    |   |   |    |         |       |
| Sheltered housing                       | <input type="checkbox"/> |                    |   |   |    |         |       |
| Bedsit/studios                          | <input type="checkbox"/> |                    |   |   |    |         |       |
| Cluster flats                           | <input type="checkbox"/> |                    |   |   |    |         |       |
| Other                                   | <input type="checkbox"/> |                    |   |   |    |         |       |
| Totals (a + b + c + d + e + f) =        |                          |                    |   |   |    |         |       |

| Affordable Home Ownership        | Not known                | Number of Bedrooms |   |   |    |         | Total |
|----------------------------------|--------------------------|--------------------|---|---|----|---------|-------|
|                                  |                          | 1                  | 2 | 3 | 4+ | Unknown |       |
| Houses                           | <input type="checkbox"/> |                    |   |   |    |         |       |
| Flats/maisonettes                | <input type="checkbox"/> |                    |   |   |    |         |       |
| Sheltered housing                | <input type="checkbox"/> |                    |   |   |    |         |       |
| Bedsit/studios                   | <input type="checkbox"/> |                    |   |   |    |         |       |
| Cluster flats                    | <input type="checkbox"/> |                    |   |   |    |         |       |
| Other                            | <input type="checkbox"/> |                    |   |   |    |         |       |
| Totals (a + b + c + d + e + f) = |                          |                    |   |   |    |         |       |

| Starter Homes            | Not known                | Number of Bedrooms |   |   |    |         | Total |
|--------------------------|--------------------------|--------------------|---|---|----|---------|-------|
|                          |                          | 1                  | 2 | 3 | 4+ | Unknown |       |
| Houses                   | <input type="checkbox"/> |                    |   |   |    |         |       |
| Flats/maisonettes        | <input type="checkbox"/> |                    |   |   |    |         |       |
| Bedsit/studios           | <input type="checkbox"/> |                    |   |   |    |         |       |
| Other                    | <input type="checkbox"/> |                    |   |   |    |         |       |
| Totals (a + b + c + d) = |                          |                    |   |   |    |         |       |

| Self Build and Custom Build | Not known                | Number of Bedrooms |   |   |    |         | Total |
|-----------------------------|--------------------------|--------------------|---|---|----|---------|-------|
|                             |                          | 1                  | 2 | 3 | 4+ | Unknown |       |
| Houses                      | <input type="checkbox"/> |                    |   |   |    |         |       |
| Flats/maisonettes           | <input type="checkbox"/> |                    |   |   |    |         |       |
| Bedsit/studios              | <input type="checkbox"/> |                    |   |   |    |         |       |
| Other                       | <input type="checkbox"/> |                    |   |   |    |         |       |
| Totals (a + b + c + d) =    |                          |                    |   |   |    |         |       |

Total proposed residential units (A + B + C + D + E) =

## Existing Housing

| Market Housing                   | Not known                | Number of Bedrooms |   |   |    |         | Total |
|----------------------------------|--------------------------|--------------------|---|---|----|---------|-------|
|                                  |                          | 1                  | 2 | 3 | 4+ | Unknown |       |
| Houses                           | <input type="checkbox"/> |                    |   |   |    |         |       |
| Flats/maisonettes                | <input type="checkbox"/> |                    |   |   |    |         |       |
| Sheltered housing                | <input type="checkbox"/> |                    |   |   |    |         |       |
| Bedsit/studios                   | <input type="checkbox"/> |                    |   |   |    |         |       |
| Cluster flats                    | <input type="checkbox"/> |                    |   |   |    |         |       |
| Other                            | <input type="checkbox"/> |                    |   |   |    |         |       |
| Totals (a + b + c + d + e + f) = |                          |                    |   |   |    |         |       |

| Social, Affordable or Intermediate Rent | Not known                | Number of Bedrooms |   |   |    |         | Total |
|-----------------------------------------|--------------------------|--------------------|---|---|----|---------|-------|
|                                         |                          | 1                  | 2 | 3 | 4+ | Unknown |       |
| Houses                                  | <input type="checkbox"/> |                    |   |   |    |         |       |
| Flats/maisonettes                       | <input type="checkbox"/> |                    |   |   |    |         |       |
| Sheltered housing                       | <input type="checkbox"/> |                    |   |   |    |         |       |
| Bedsit/studios                          | <input type="checkbox"/> |                    |   |   |    |         |       |
| Cluster flats                           | <input type="checkbox"/> |                    |   |   |    |         |       |
| Other                                   | <input type="checkbox"/> |                    |   |   |    |         |       |
| Totals (a + b + c + d + e + f) =        |                          |                    |   |   |    |         |       |

| Affordable Home Ownership        | Not known                | Number of Bedrooms |   |   |    |         | Total |
|----------------------------------|--------------------------|--------------------|---|---|----|---------|-------|
|                                  |                          | 1                  | 2 | 3 | 4+ | Unknown |       |
| Houses                           | <input type="checkbox"/> |                    |   |   |    |         |       |
| Flats/maisonettes                | <input type="checkbox"/> |                    |   |   |    |         |       |
| Sheltered housing                | <input type="checkbox"/> |                    |   |   |    |         |       |
| Bedsit/studios                   | <input type="checkbox"/> |                    |   |   |    |         |       |
| Cluster flats                    | <input type="checkbox"/> |                    |   |   |    |         |       |
| Other                            | <input type="checkbox"/> |                    |   |   |    |         |       |
| Totals (a + b + c + d + e + f) = |                          |                    |   |   |    |         |       |


| Starter Homes            | Not known                | Number of Bedrooms |   |   |    |         | Total |
|--------------------------|--------------------------|--------------------|---|---|----|---------|-------|
|                          |                          | 1                  | 2 | 3 | 4+ | Unknown |       |
| Houses                   | <input type="checkbox"/> |                    |   |   |    |         |       |
| Flats/maisonettes        | <input type="checkbox"/> |                    |   |   |    |         |       |
| Bedsit/studios           | <input type="checkbox"/> |                    |   |   |    |         |       |
| Other                    | <input type="checkbox"/> |                    |   |   |    |         |       |
| Totals (a + b + c + d) = |                          |                    |   |   |    |         |       |

| Self Build and Custom Build | Not known                | Number of Bedrooms |   |   |    |         | Total |
|-----------------------------|--------------------------|--------------------|---|---|----|---------|-------|
|                             |                          | 1                  | 2 | 3 | 4+ | Unknown |       |
| Houses                      | <input type="checkbox"/> |                    |   |   |    |         |       |
| Flats/maisonettes           | <input type="checkbox"/> |                    |   |   |    |         |       |
| Bedsit/studios              | <input type="checkbox"/> |                    |   |   |    |         |       |
| Other                       | <input type="checkbox"/> |                    |   |   |    |         |       |
| Totals (a + b + c + d) =    |                          |                    |   |   |    |         |       |


Total existing residential units (F + G + H + I + J) =

TOTAL NET GAIN or LOSS of RESIDENTIAL UNITS (Proposed Housing Grand Total - Existing Housing Grand Total):


0

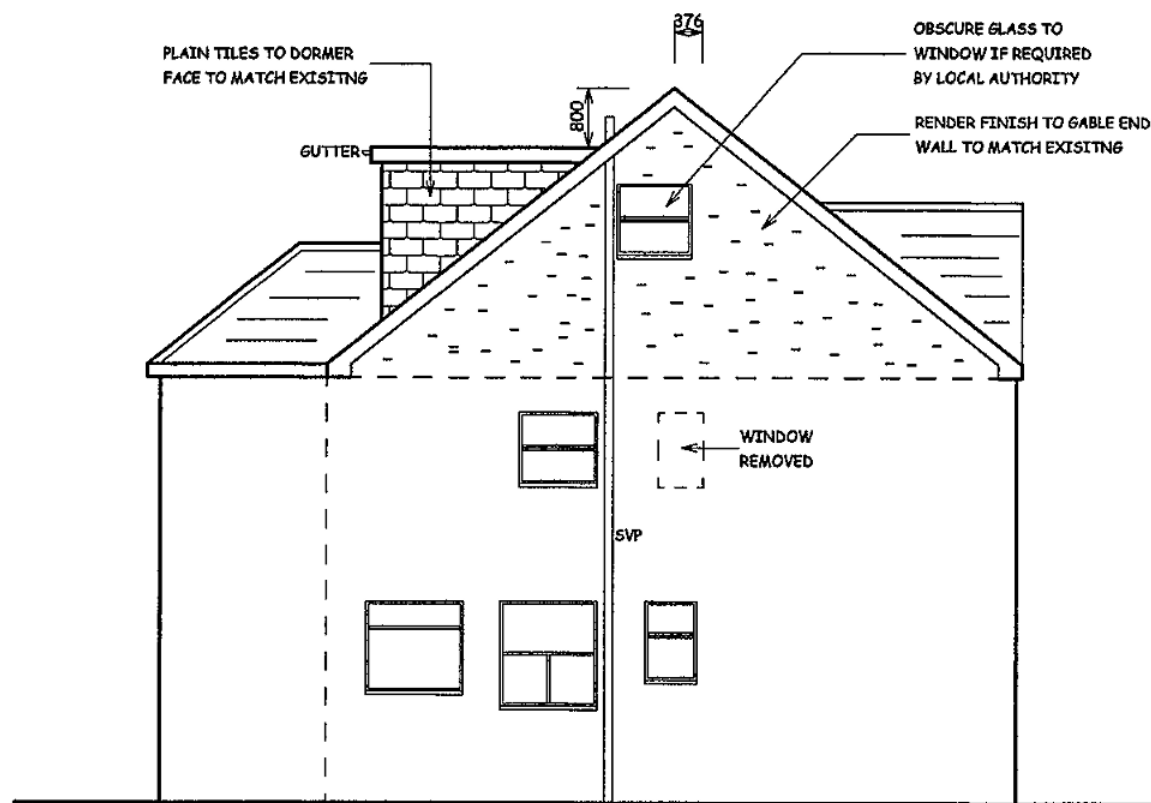


PROPOSED FLANK WALL ELEVATION

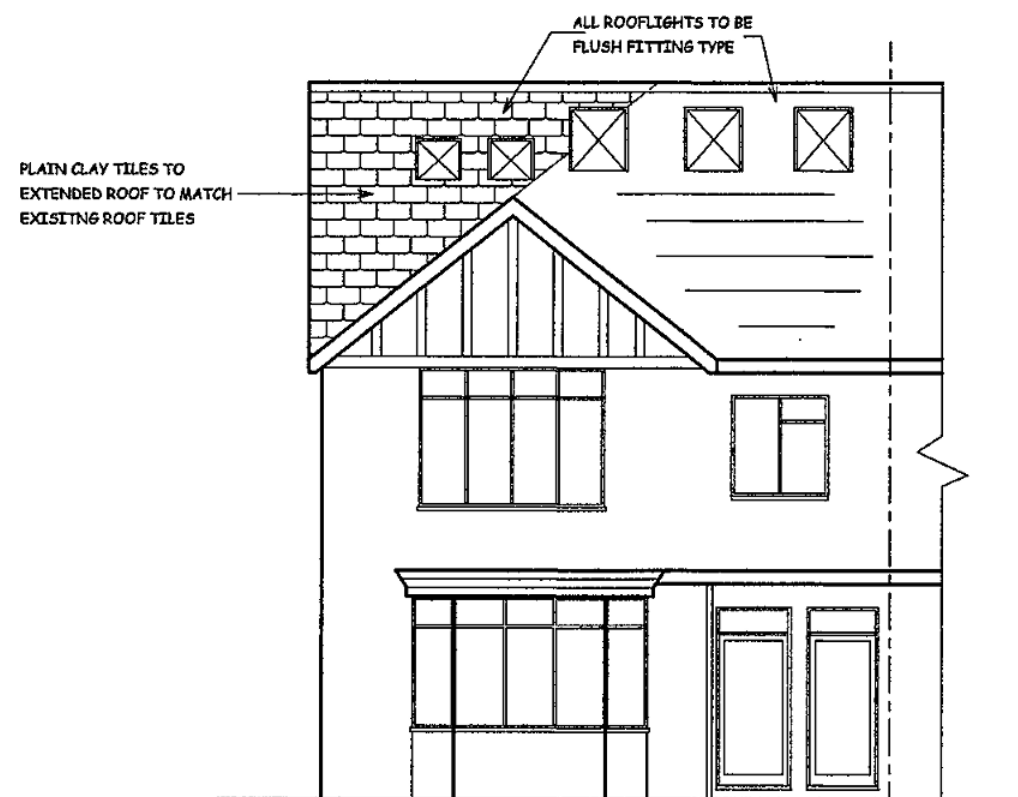

PROPOSED FRONT ELEVATION

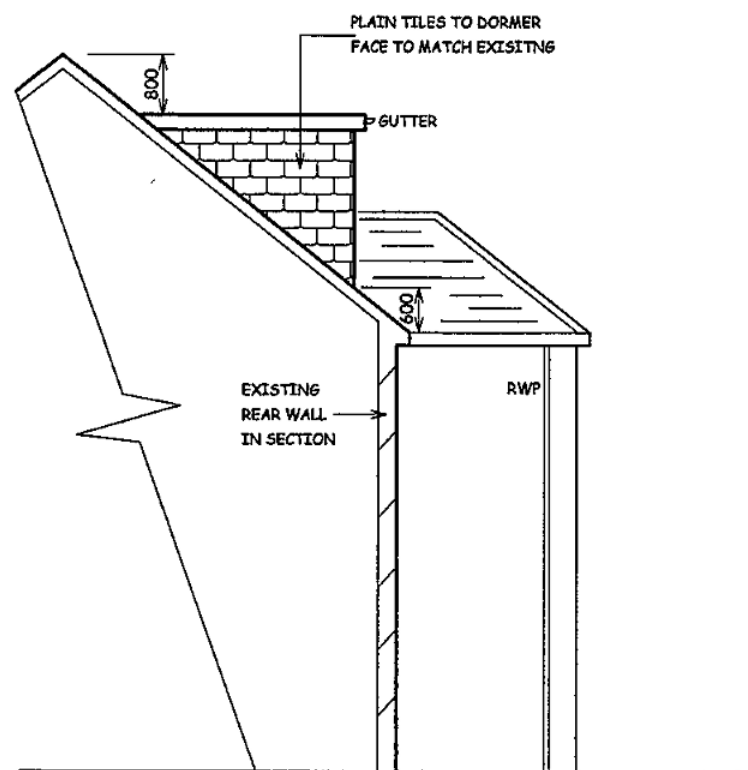

PROPOSED OPPOSITE FLANK WALL ELEVATION

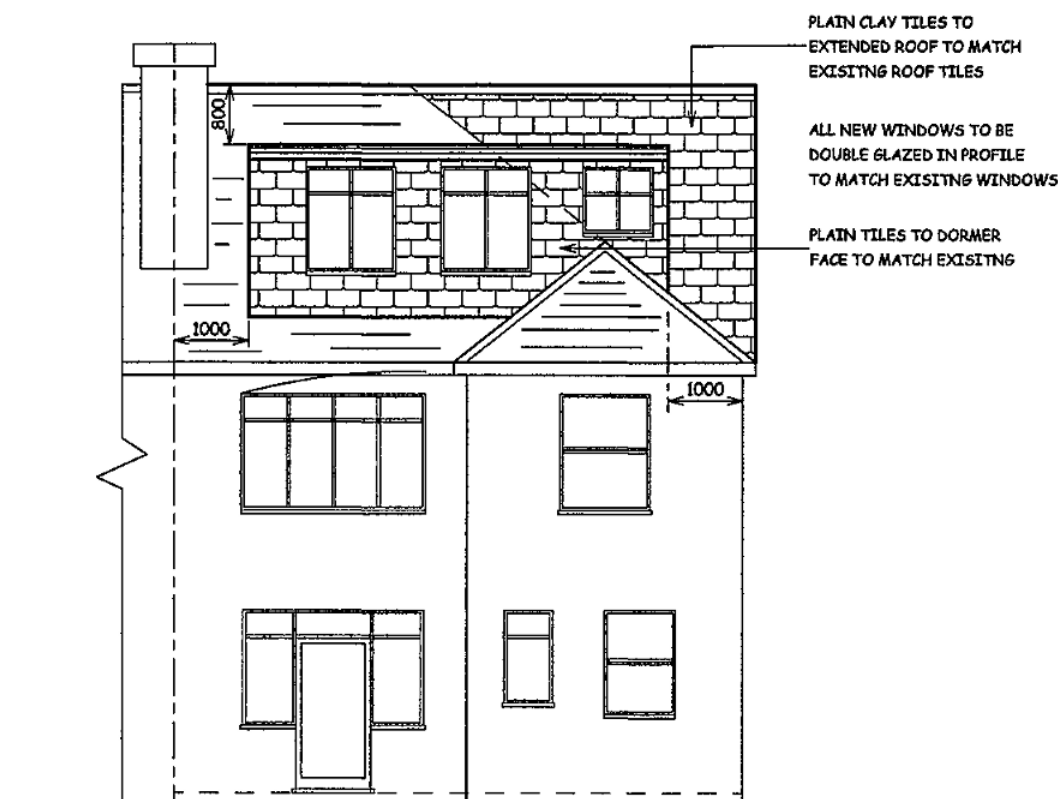

PROPOSED REAR ELEVATION



SCALE BAR

NOTES :  
ALL DIMENSIONS MUST BE CHECKED ON SITE AND  
NOT SCALED FROM THIS DRAWING

| DATE     | REVISION              |
|----------|-----------------------|
| A JUL/20 | ELEVATIONS RELABELLED |

COPYRIGHT:

R.P.ARCHITECTURAL SERVICES  
39A NORWICH ROAD  
NORTHWOOD  
MIDDLESEX  
HA6 1ND

Tel: 07753 659794

CLIENT:

JOB TITLE:

8A, HIGHFIELD ROAD  
NORTHWOOD  
HA6 1ET

DRAWING TITLE:

PROPOSED ELEVATIONS

SCALE : 1:100

DATE: JULY/2020



DRAWN: RPA

DRG. NO.

RPA/8/HFR/205

REV.

A

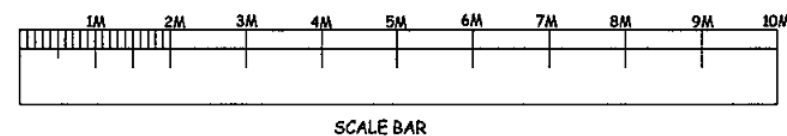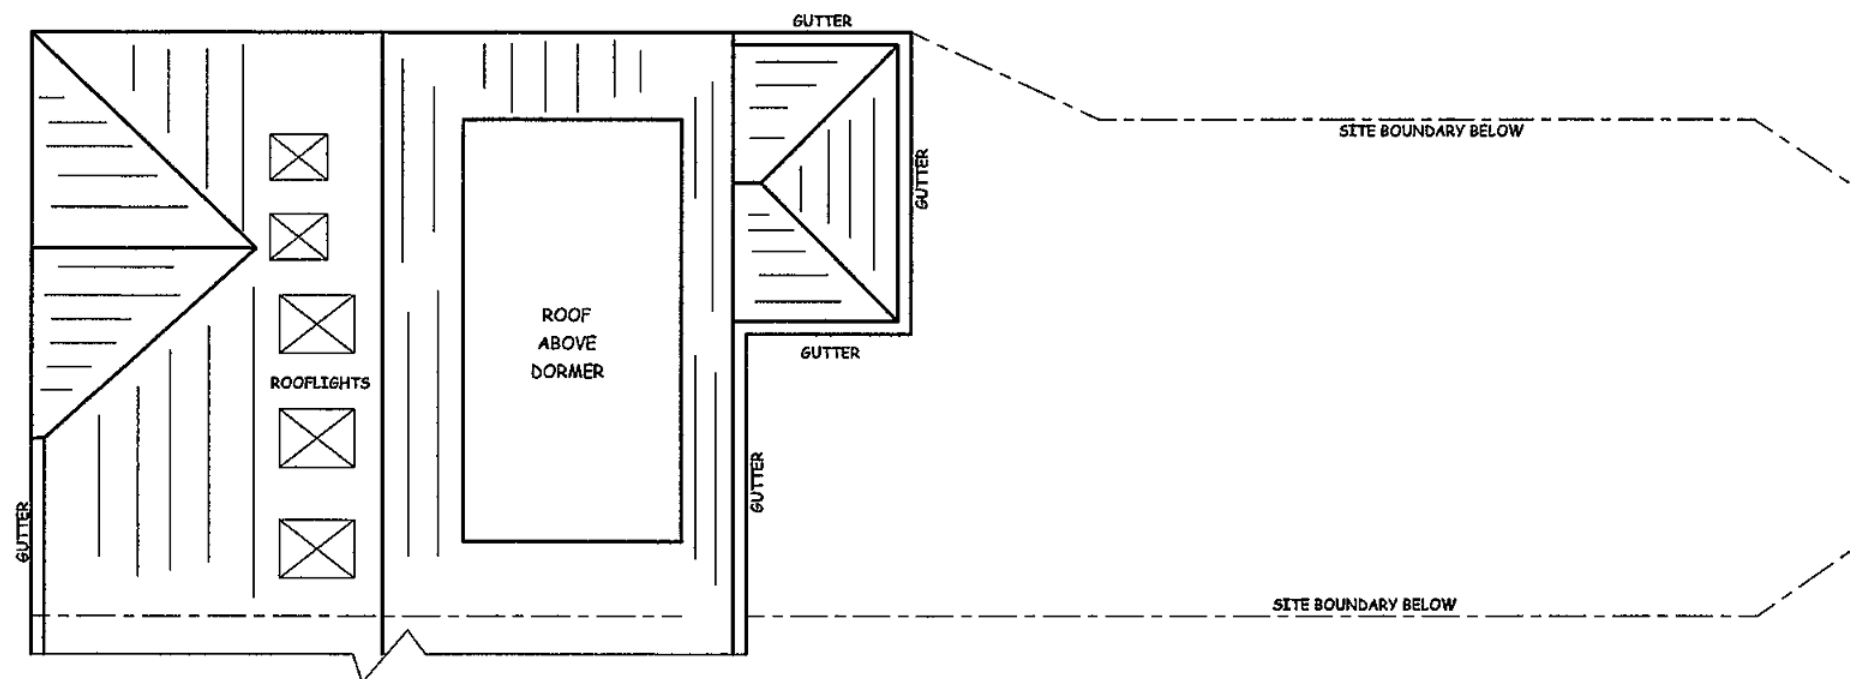

NOTES :  
ALL DIMENSIONS MUST BE CHECKED ON SITE AND  
NOT SCALED FROM THIS DRAWING

|   |        |                          |
|---|--------|--------------------------|
| A | JUL/20 | DRAWING TITLED ROOF PLAN |
|   | DATE   | REVISION                 |

COPYRIGHT:  
  
R.P.ARCHITECTURAL SERVICES  
39A NORWICH ROAD  
NORTHWOOD  
MIDDLESEX  
HA6 1ND  
Tel: 07753 659794

CLIENT:

JOB TITLE:

8A,HIGHFIELD ROAD  
NORTHWOOD  
HA6 1ET

DRAWING TITLE:

ROOF PLAN

SCALE : 1:100

DATE:JULY/2020

DRAWN: RPA

DRG. NO.  
RPA/8/HFR/200

REV.  
A