



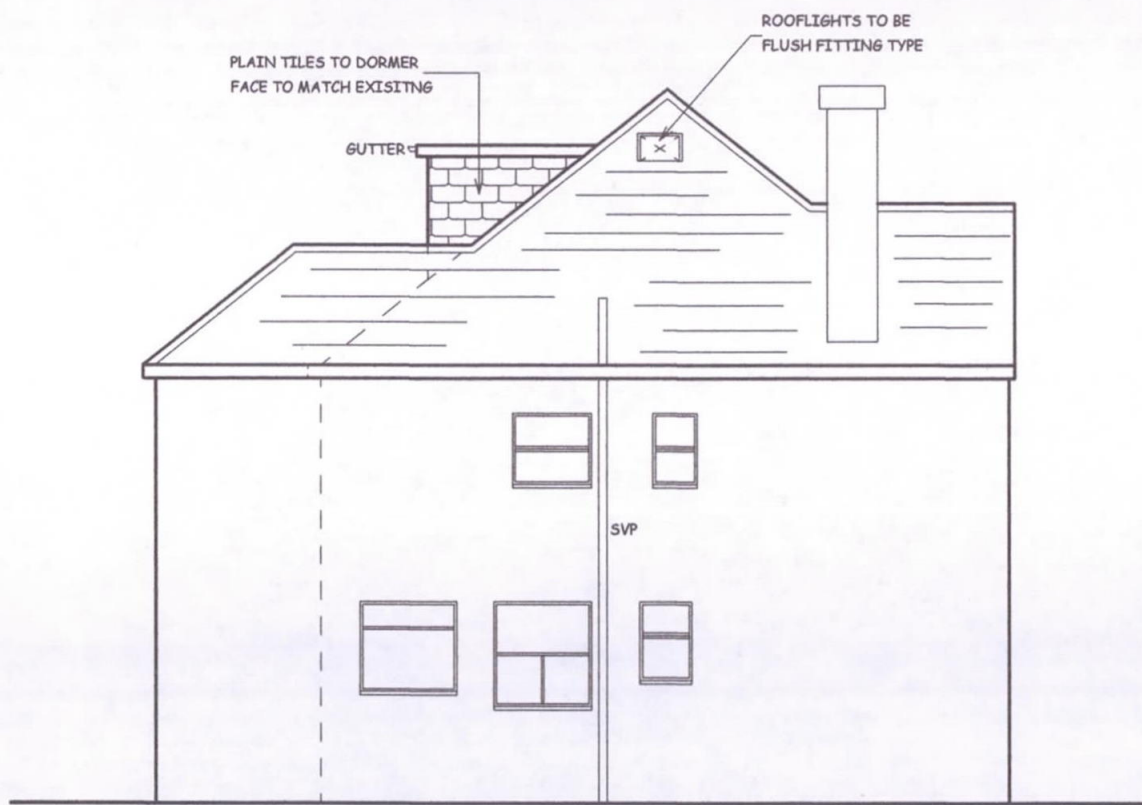

PROPOSED FLANK WALL ELEVATION




PROPOSED FRONT ELEVATION

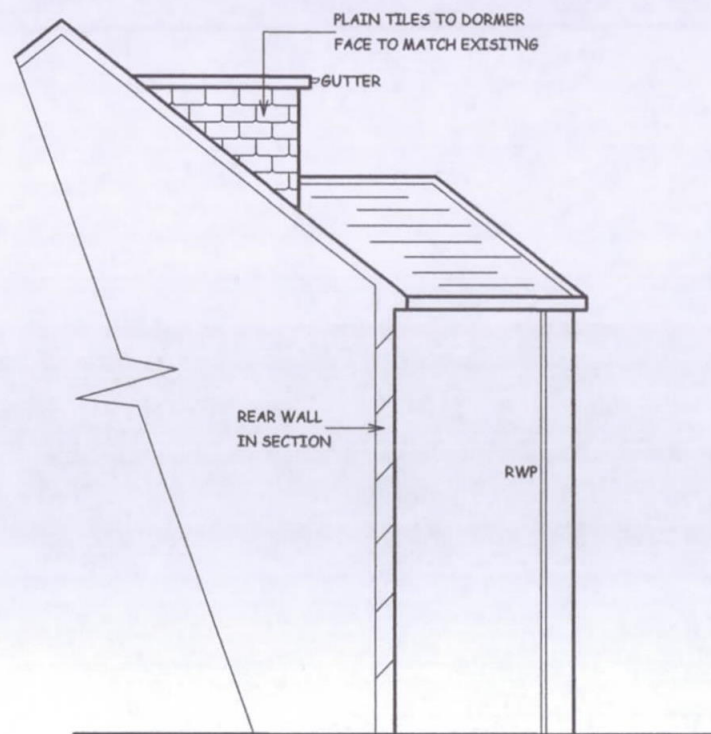

PROPOSED OPPOSITE FLANK WALL ELEVATION



PROPOSED REAR ELEVATION

 

SCALE BAR

NOTES :  
ALL DIMENSIONS MUST BE CHECKED ON SITE AND NOT SCALED FROM THIS DRAWING

| DATE     | REVISION           |
|----------|--------------------|
| A DEC/20 | ELEVATIONS AMENDED |

COPYRIGHT:

R.P.ARCHITECTURAL SERVICES  
39A NORWICH ROAD  
NORTHWOOD  
MIDDLESEX  
HA6 1ND

Tel: 07753 659794

CLIENT:

JOB TITLE:

8A,HIGHFIELD ROAD  
NORTHWOOD  
HA6 1ET

DRAWING TITLE:

PROPOSED ELEVATIONS

SCALE : 1:100

DATE:JULY/2020

DRAWN: RPA

DRG. NO.

RPA/8A/HFR/205

REV.

A