
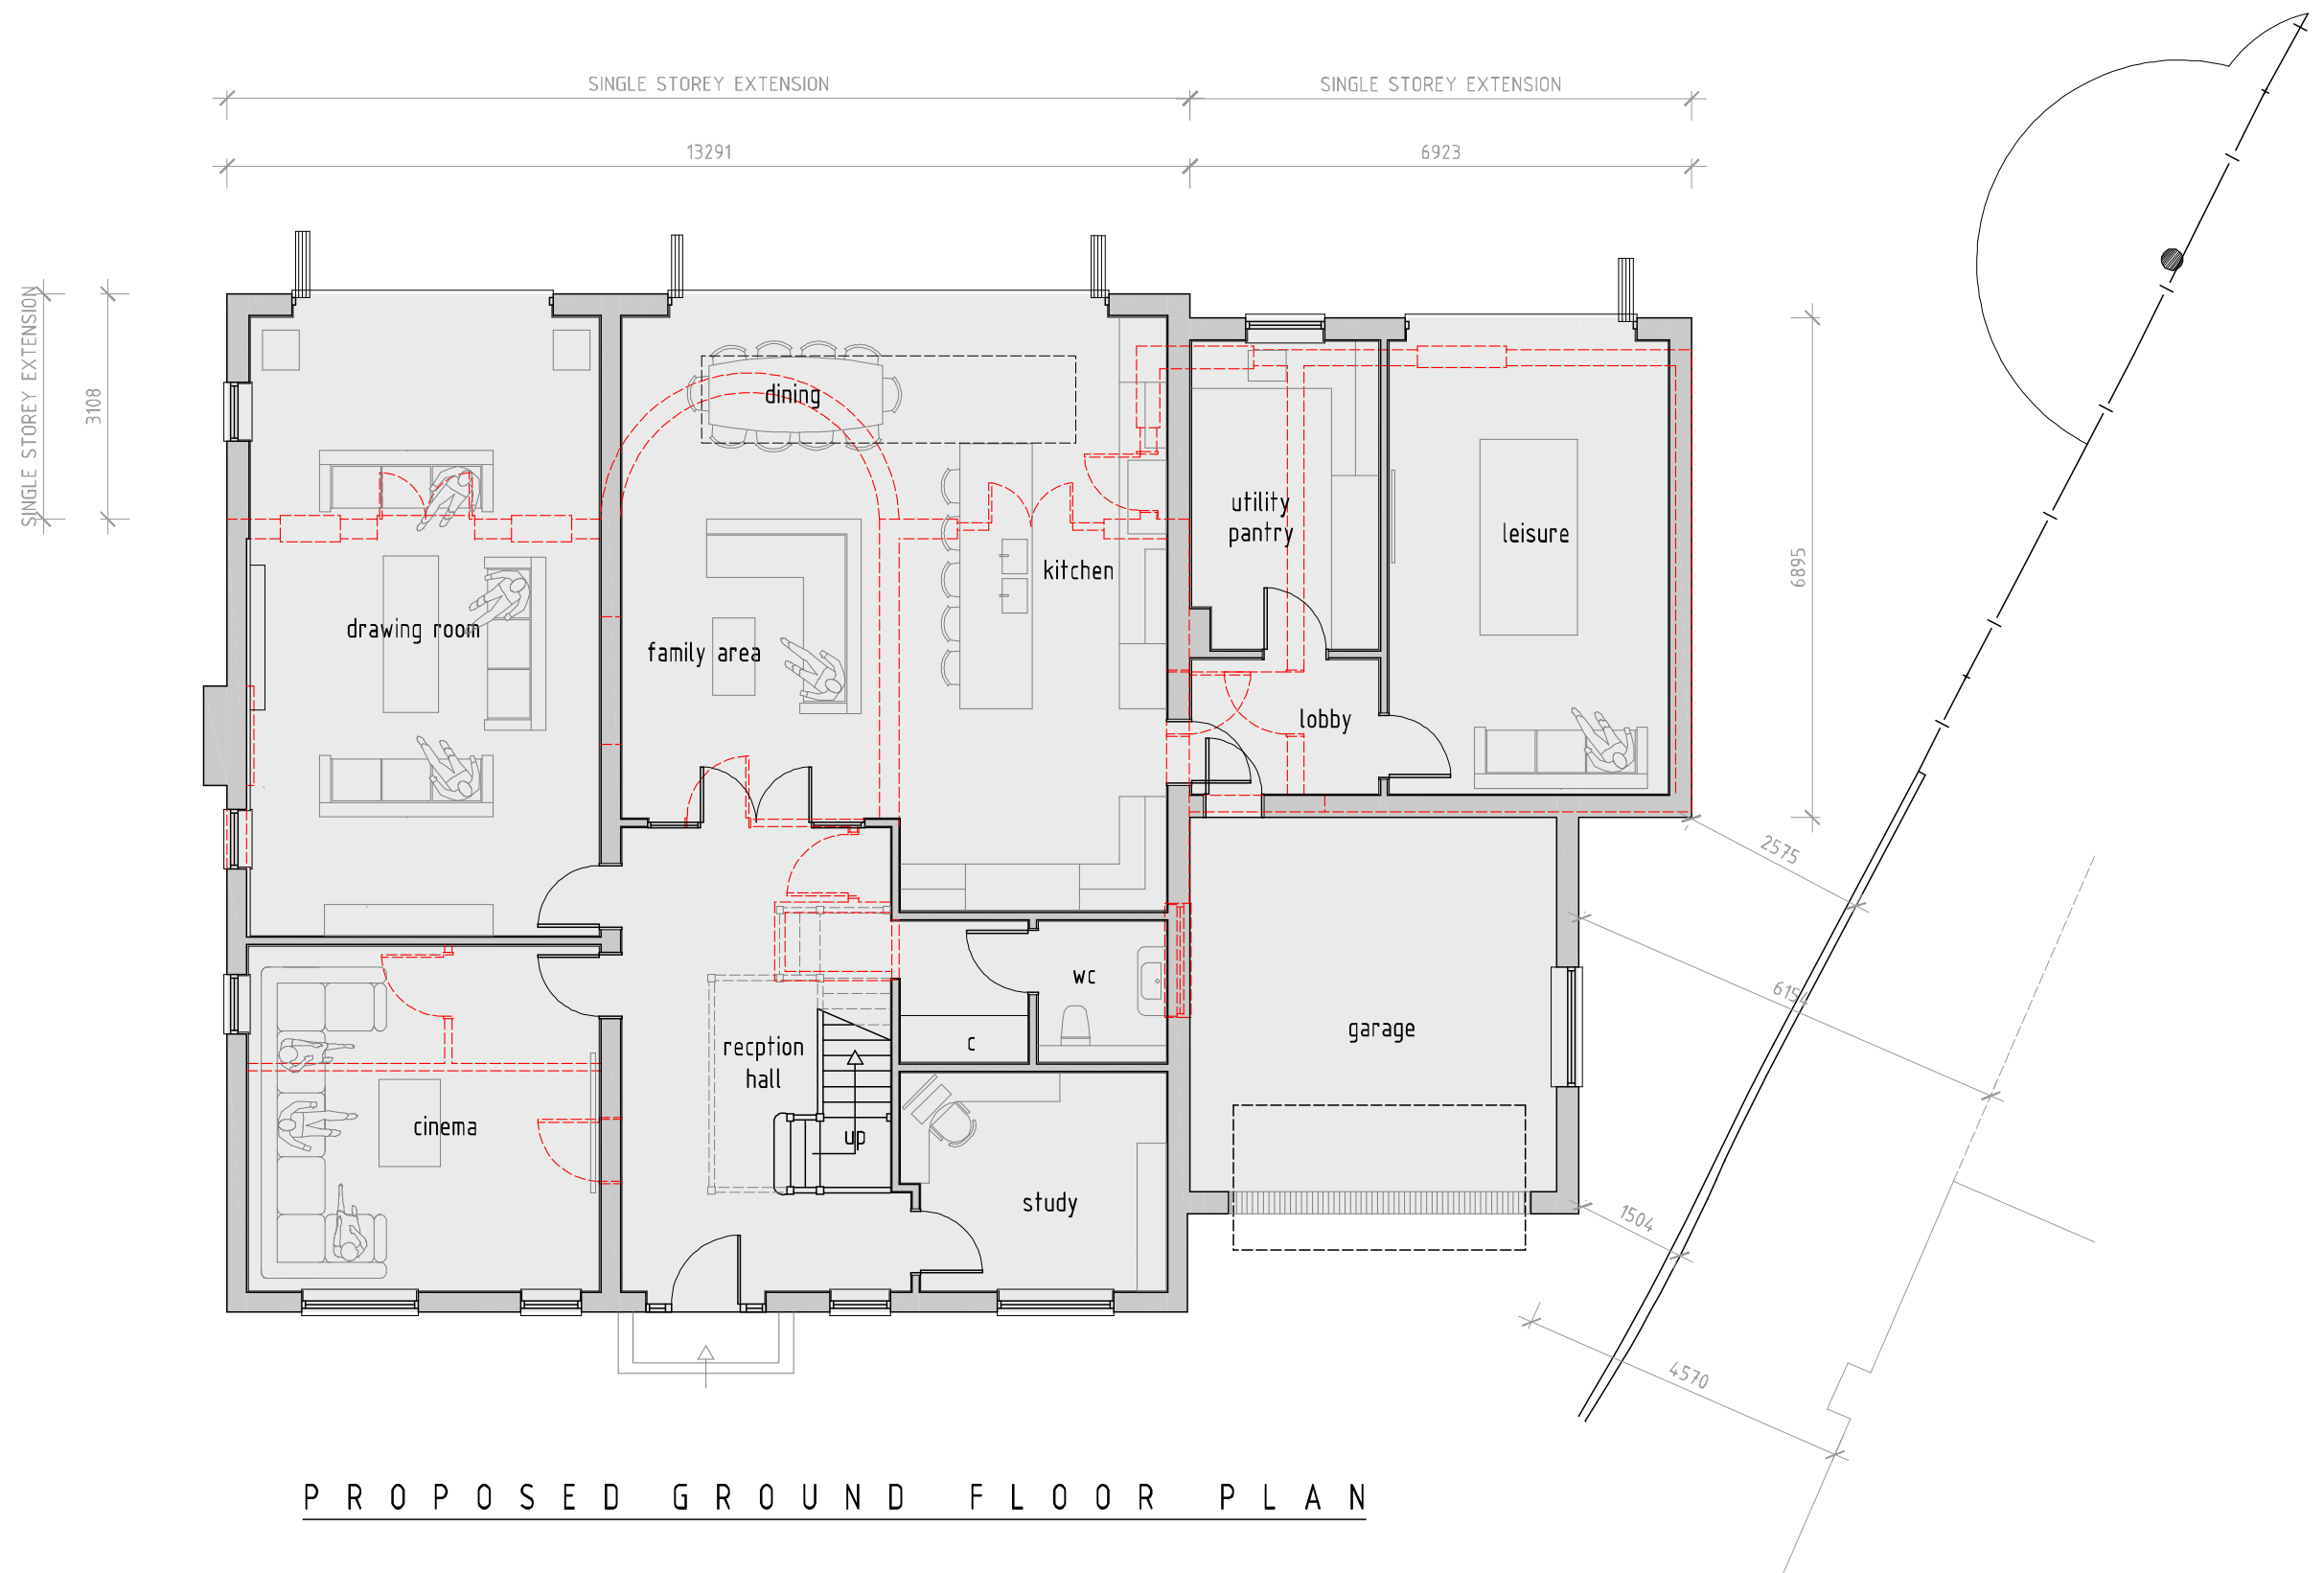


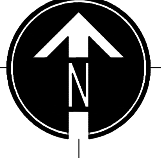

P R O P O S E D G R O U N D F L O O R P L A N

drawing:	PROPOSED GROUND FLOOR PLAN		scale: 1 : 100 A3	date: 21 / 04 / 2020		SCALE BAR (m)  0 1 2 3 4 5	DUSEK DESIGN ASSOCIATES LTD ARCHITECTURE + PLANNING 01895 831 103 info@dusek.co.uk www.dusek.co.uk	
	project:	3 ROGERS RUFF, NORTHWOOD		drawing no: 1052 / P2 / 3				
	client:		MR & MRS LAKHANI					