



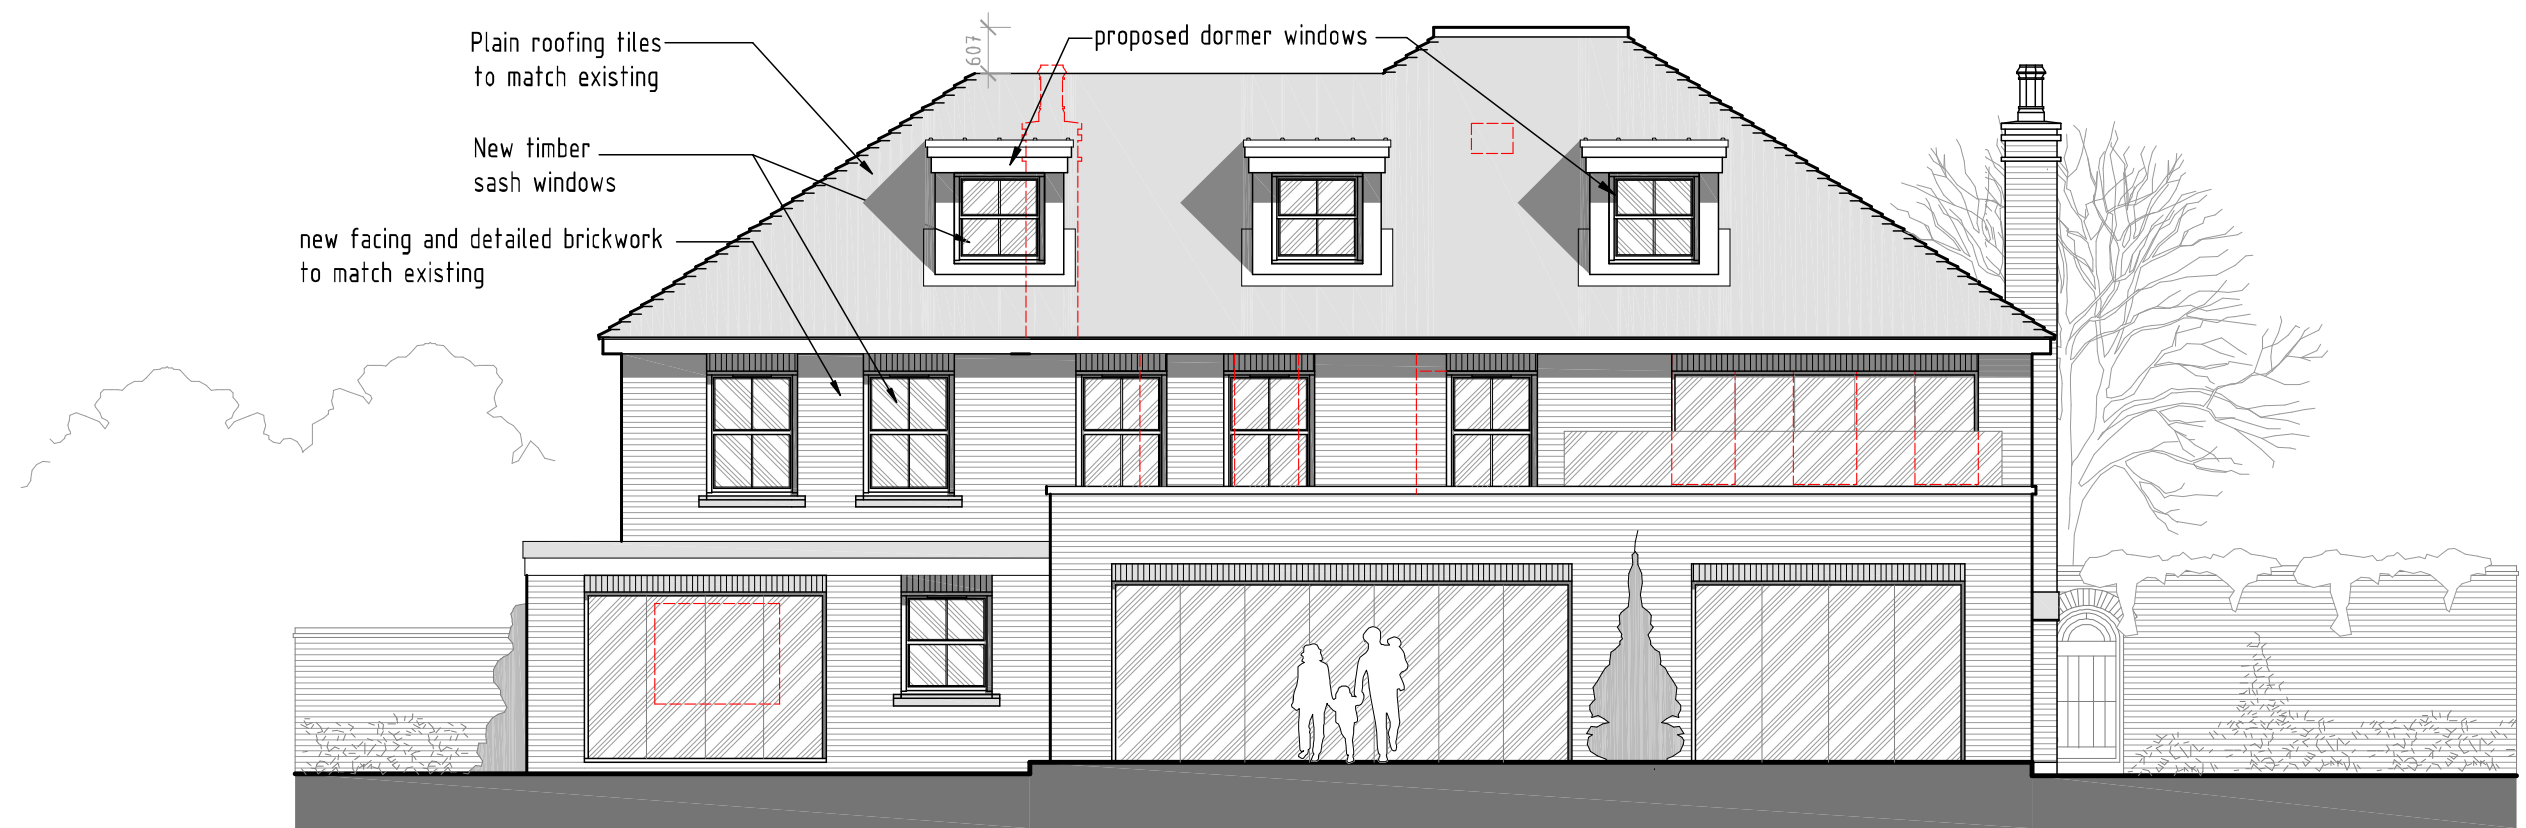

PROPOSED REAR ELEVATION

drawing: PROPOSED REAR ELEVATION

scale: 1 : 100 A3 date: 21 / 04 / 2020
drawing no: 1052 / P 2/ 7 drawn: AT

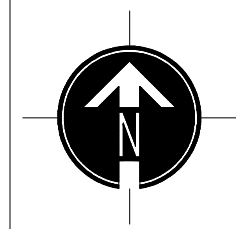

project: 3 ROGERS RUFF, NORTHWOOD

client: MR & MRS LAKHANI

DUSEK DESIGN ASSOCIATES LTD
ARCHITECTURE + PLANNING

01895 831 103
info@dusek.co.uk
www.dusek.co.uk

