
 


Site Plan 1 Drakes Drive

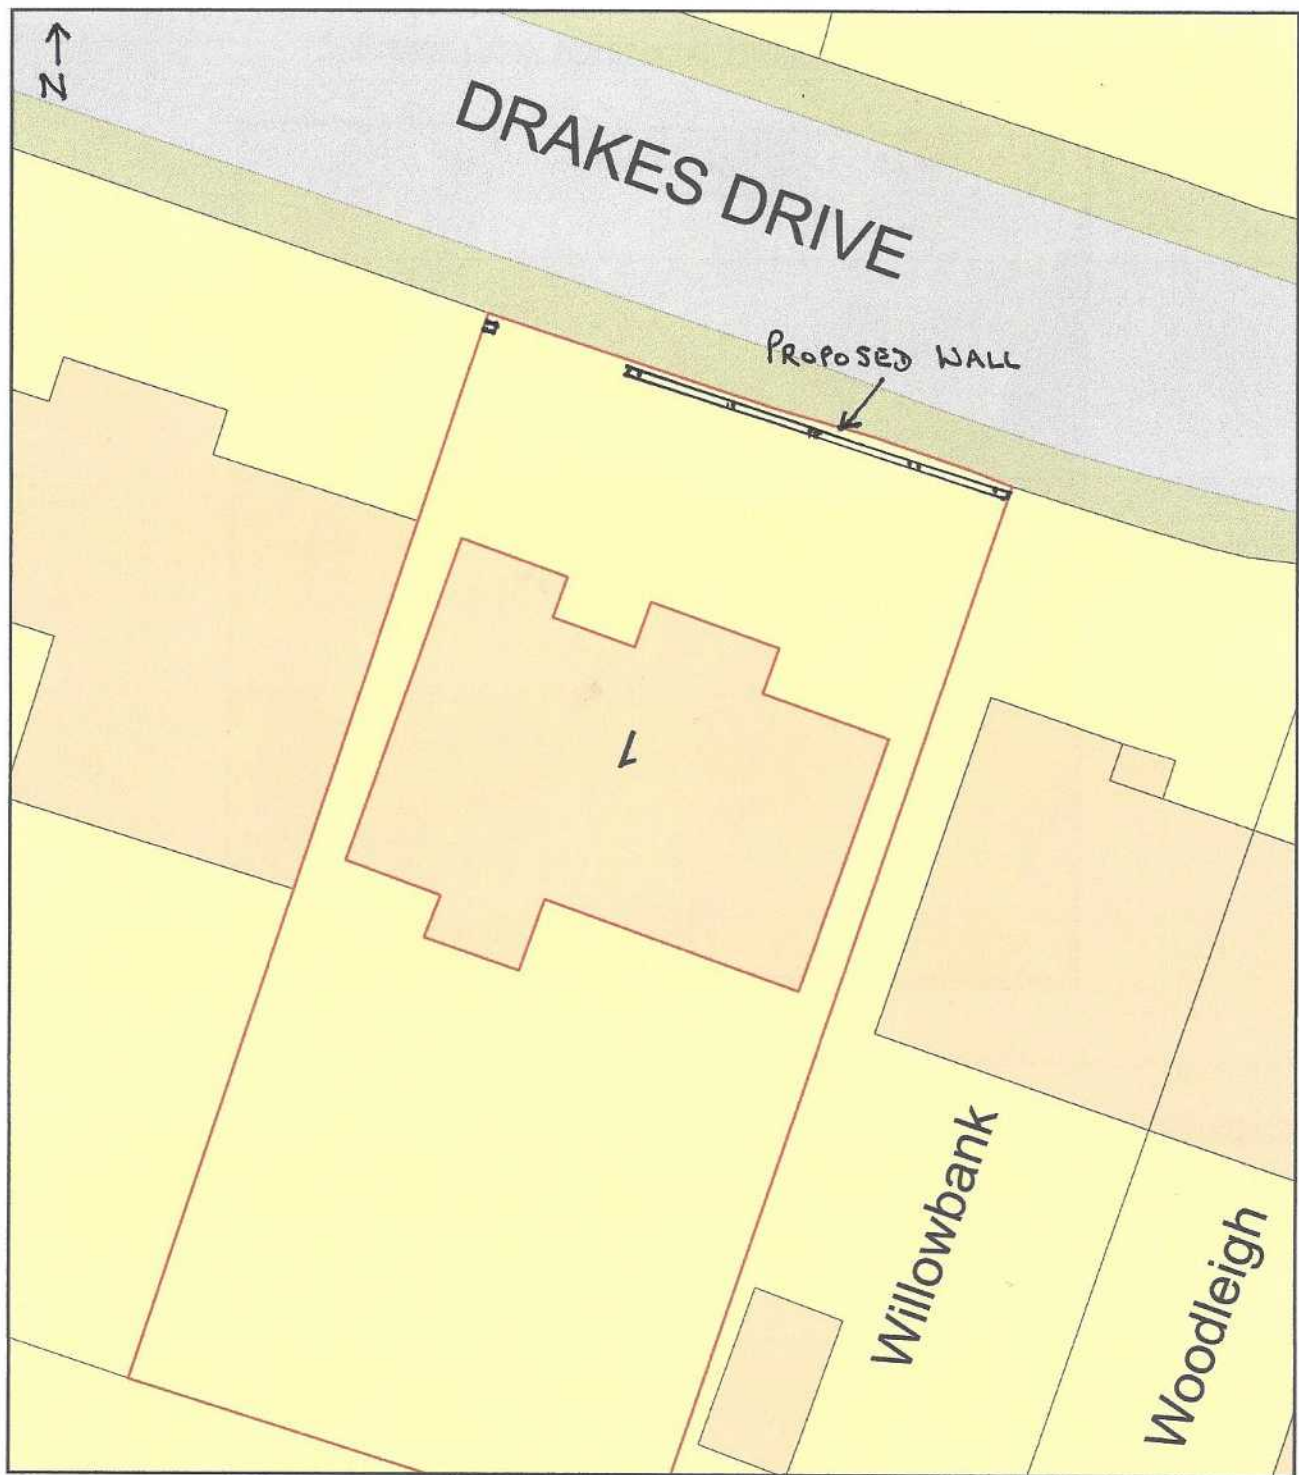

Plan Produced for: Stephen Dickson

Date Produced: 11 Mar 2020

Plan Reference Number: TQRQM20071161959470

Scale: 1:200 @ A4