





EXISTING FRONT ELEVATION
Scale 1:100 @A1




EXISTING REAR ELEVATION
Scale 1:100 @A1

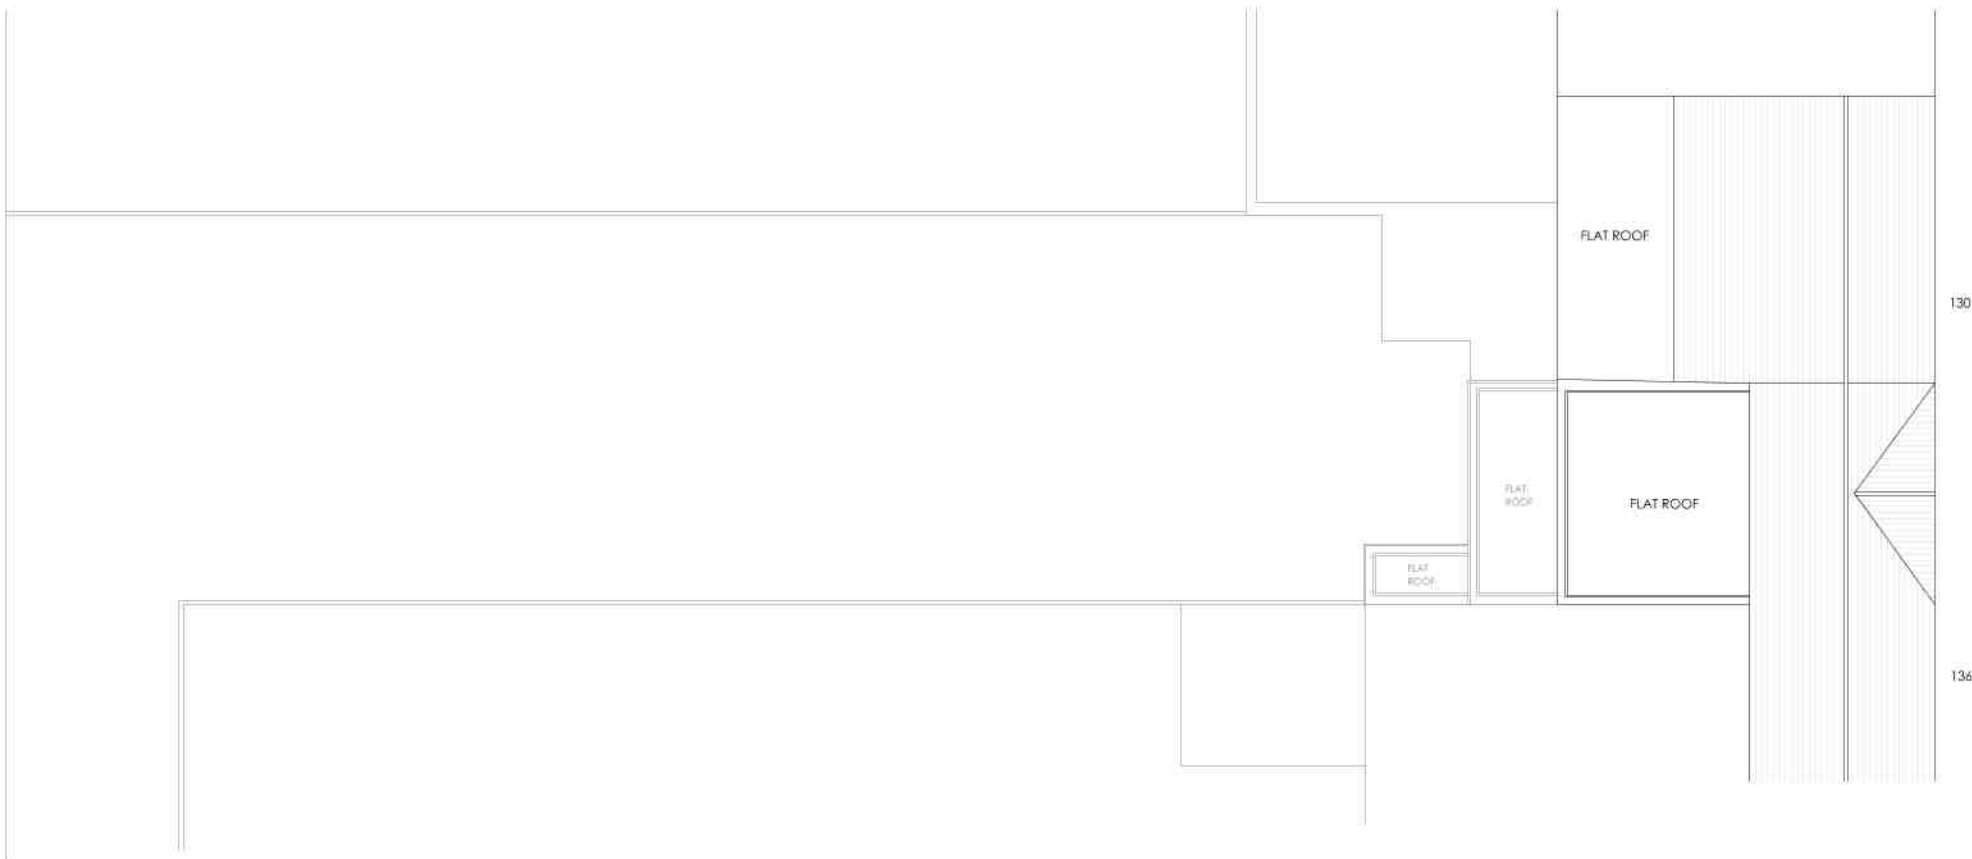

EXISTING SITE PLAN
Scale 1:200 @A1

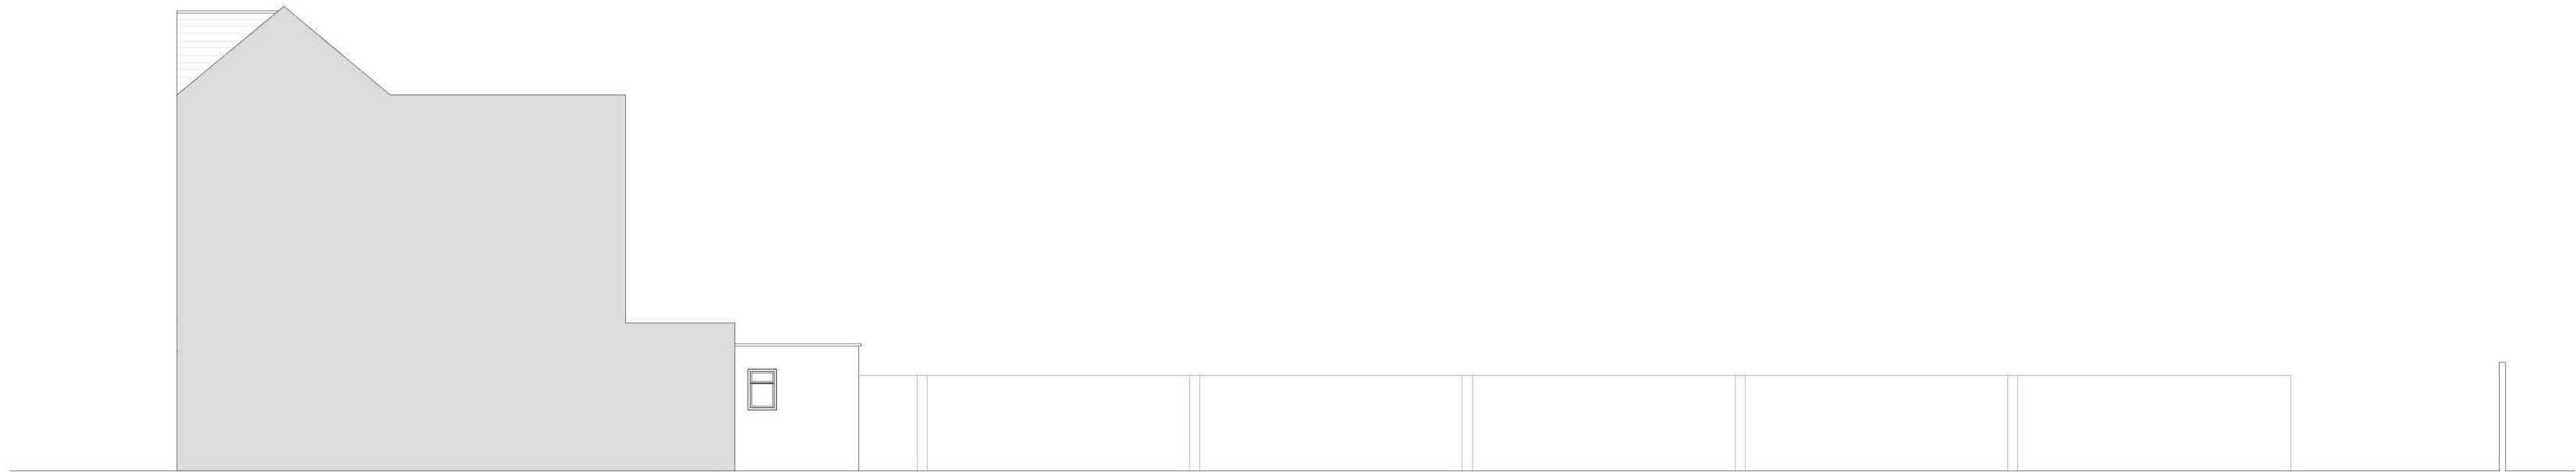


EXISTING EAST SIDE ELEVATION
Scale 1:100 @A1

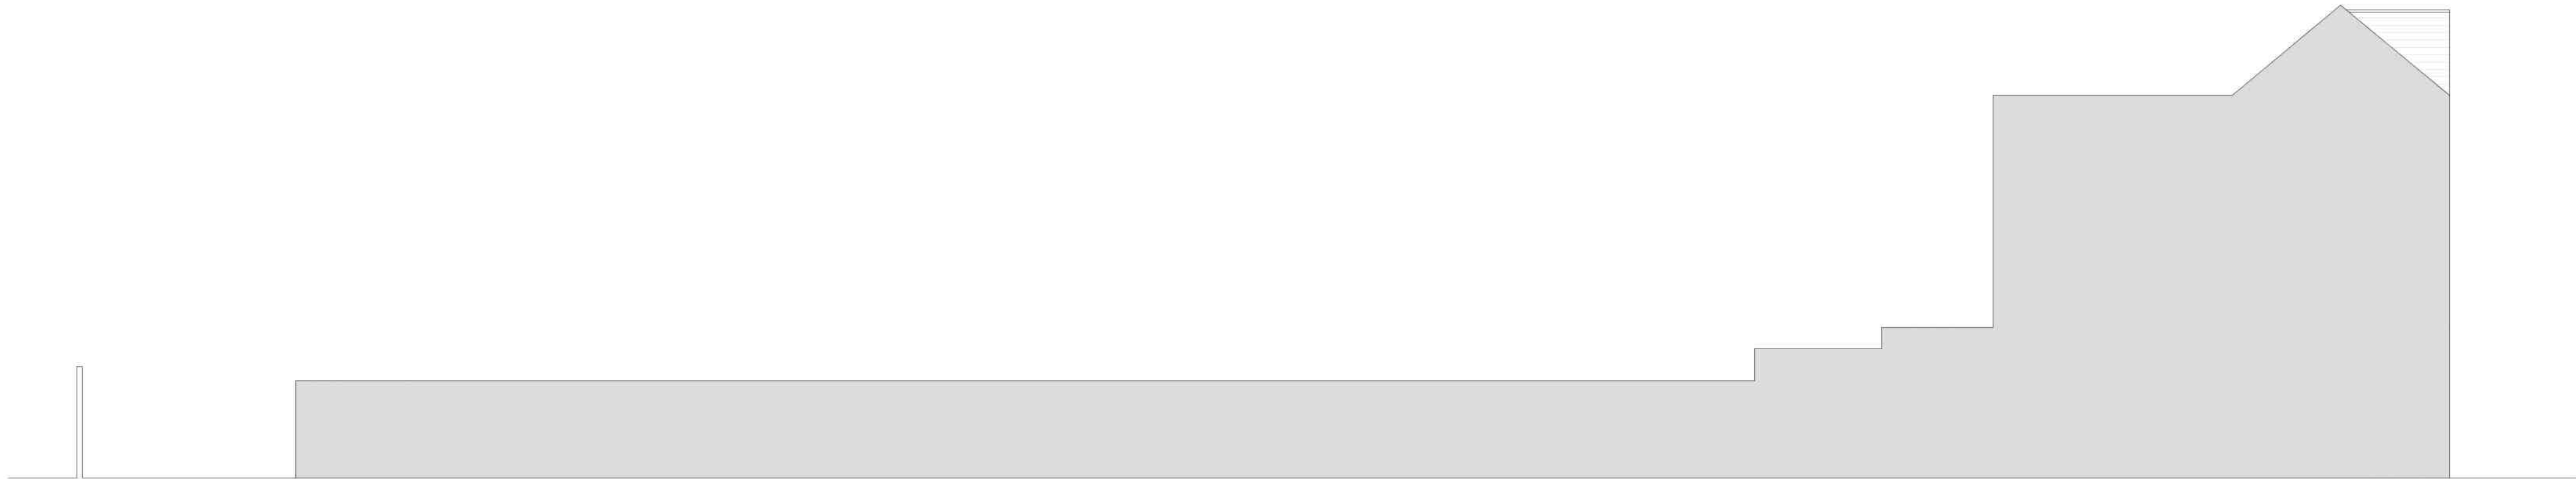

EXISTING WEST SIDE ELEVATION
Scale 1:100 @A1

Legal Notice
This drawing is the property of Tibbatts Design Ltd. Copyright is reserved by them and the drawing is issued on the condition that it is not copied either wholly or in part without the consent in writing of Tibbatts Design Ltd. Figured dimensions to take preference over those scaled. All dimensions to be checked on site before commencement of any work or shop drawings. This drawing is to be read in conjunction with the specification when existing.

 

General Notes

All Tibbatts Design Ltd drawings to be read in conjunction with other Architectural, Structural/Civil Engineering, Mechanical & Electrical Consultants and all other specialist Contractor/Suppliers drawings for the External Envelope, Fit-out areas and associated external works.

The Principal Contractor or his appointed Specialist Sub Contractors are to familiarise themselves, where appropriate, with the site and measure all areas affecting their works. All dimensions and levels to be checked on site by Contractor prior to the commencement of work or the manufacture of any off site components or artifacts. Where dimensions are shown these are subject to final verification by the Contractor or appointed Sub Contractor. Any dimensional discrepancies or non availability of selected materials must be notified immediately in writing to the appropriate Designer. All dimensions to be recorded in millimeters unless specifically stated otherwise.

All works are to be carried out by recommended/competent installation Contractors to Manufacturers instructions/recommendations. All materials & workmanship are to comply with British Standards and E.E.C. codes current at the commencement of the works. Contractor is to ensure that all the works are in compliance with BS, EHO, Building Control, Fire Authority and all other Statutory requirements where applicable.

A	date: 22/01/2021	drawn: GL	checked: -
Front elevation added			
revisions			
status: PLANNING			



TIBBATTS ABEL 161-162 WARSTONE LANE BIRMINGHAM B15 6NH	TIBBATTS ABEL 42 WARTON ROAD LONDON E15 2JS
BIRMINGHAM	LONDON
+44 (0)121 747 1111	+ 44 (0)208 519 4294
EMAIL	INFO@TIBBATTS.COM WWW.TIBBATTSABEL.COM

client:	Fahran Mahmood		
project:	132 Uxbridge Road Hayes UB4 0JH		
title:	EXISTING ELEVATIONS		
scale:	AS SHOWN @A1		
date:	08/12/20		
drawn:	GL		
checked:	AA		
job no:	drawing no:	revision:	
2232	003	A	