



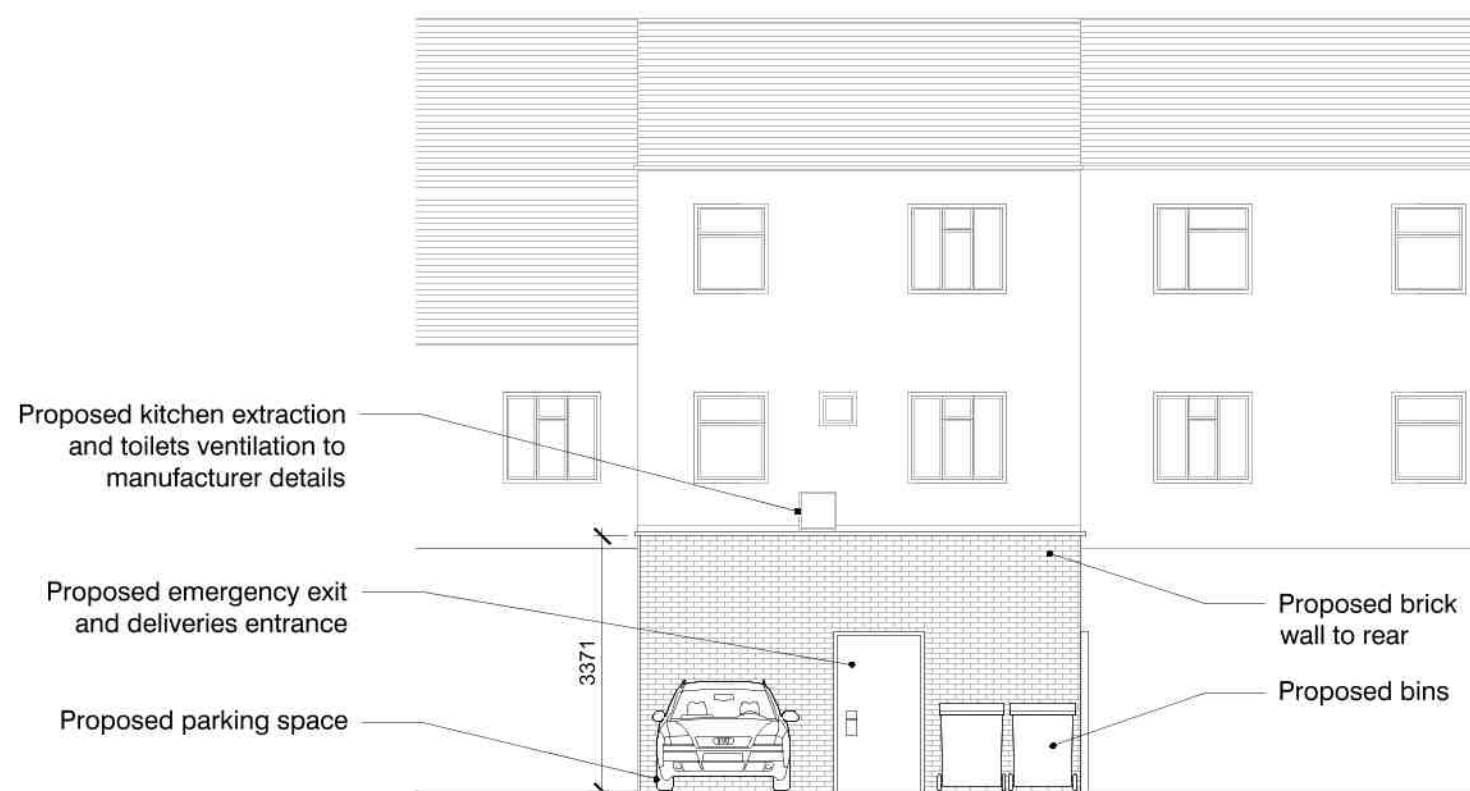

PROPOSED REAR ELEVATION
Scale 1:100 @A1



PROPOSED REAR ELEVATION
Scale 1:100 @A1

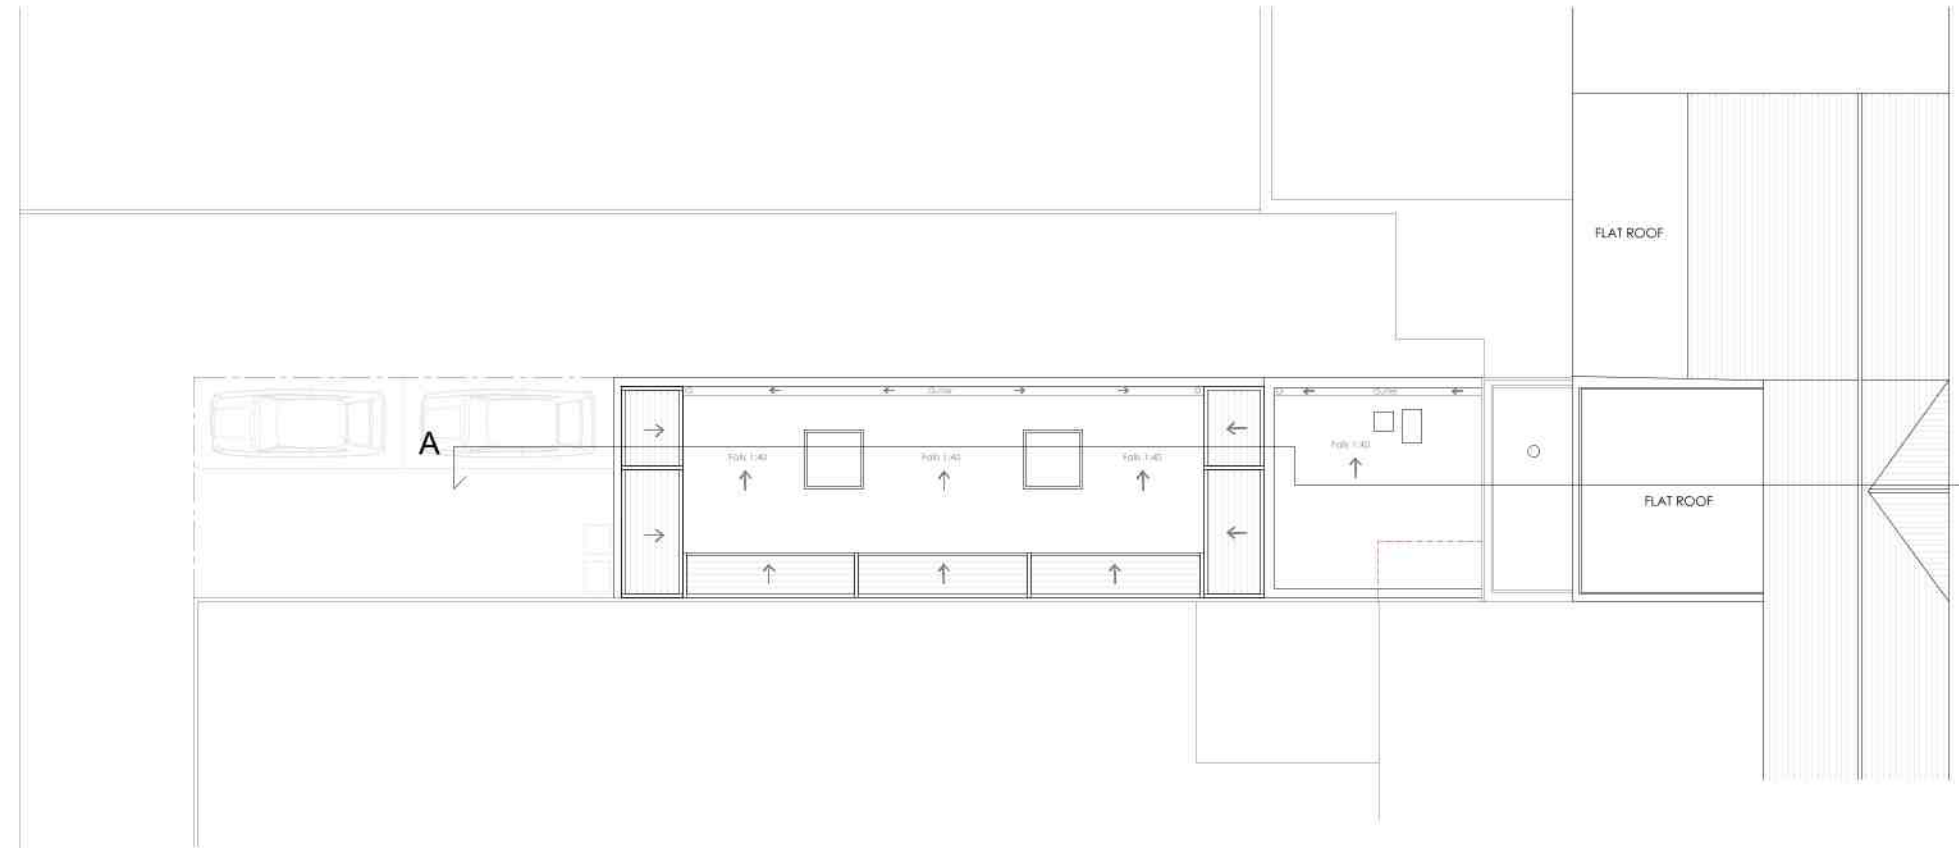


PROPOSED SITE PLAN
Scale 1:200 @A1

Legal Notice

This drawing is the property of Tibbatts Design Ltd. Copyright is reserved by them and the drawing is issued on the condition that it is not copied either wholly or in part without the consent in writing of Tibbatts Design Ltd. Figured dimensions to take preference over those scaled. All dimensions to be checked on site before commencement of any work or shop drawings. This drawing is to be read in conjunction with the specification when existing.

1:100


 


General Notes


All Tibbatts Design Ltd drawings to be read in conjunction with other Architectural, Structural/Civil Engineering, Mechanical & Electrical Consultants and all other specialist Contractor/Suppliers drawings for the External Envelope, Fit-out areas and associated external works.

The Principal Contractor or his appointed Specialist Sub Contractors are to familiarise themselves, where appropriate, with the site and measure all areas affecting their works. All dimensions and levels to be checked on site by Contractor prior to the commencement of work or the manufacture of any off site components or artifacts. Where dimensions are shown these are subject to final verification by the Contractor or appointed Sub Contractor. Any dimensional discrepancies or non availability of selected materials must be notified immediately in writing to the appropriate Designer. All dimensions to be recorded in millimeters unless specifically stated otherwise.


All works are to be carried out by recommended/competent installation Contractors to Manufacturers instructions/recommendations. All materials & workmanship are to comply with British Standards and E.E.C. codes current at the commencement of the works. Contractor is to ensure that all the works are in compliance with BS, EHO, Building Control, Fire Authority and all other Statutory requirements where applicable.

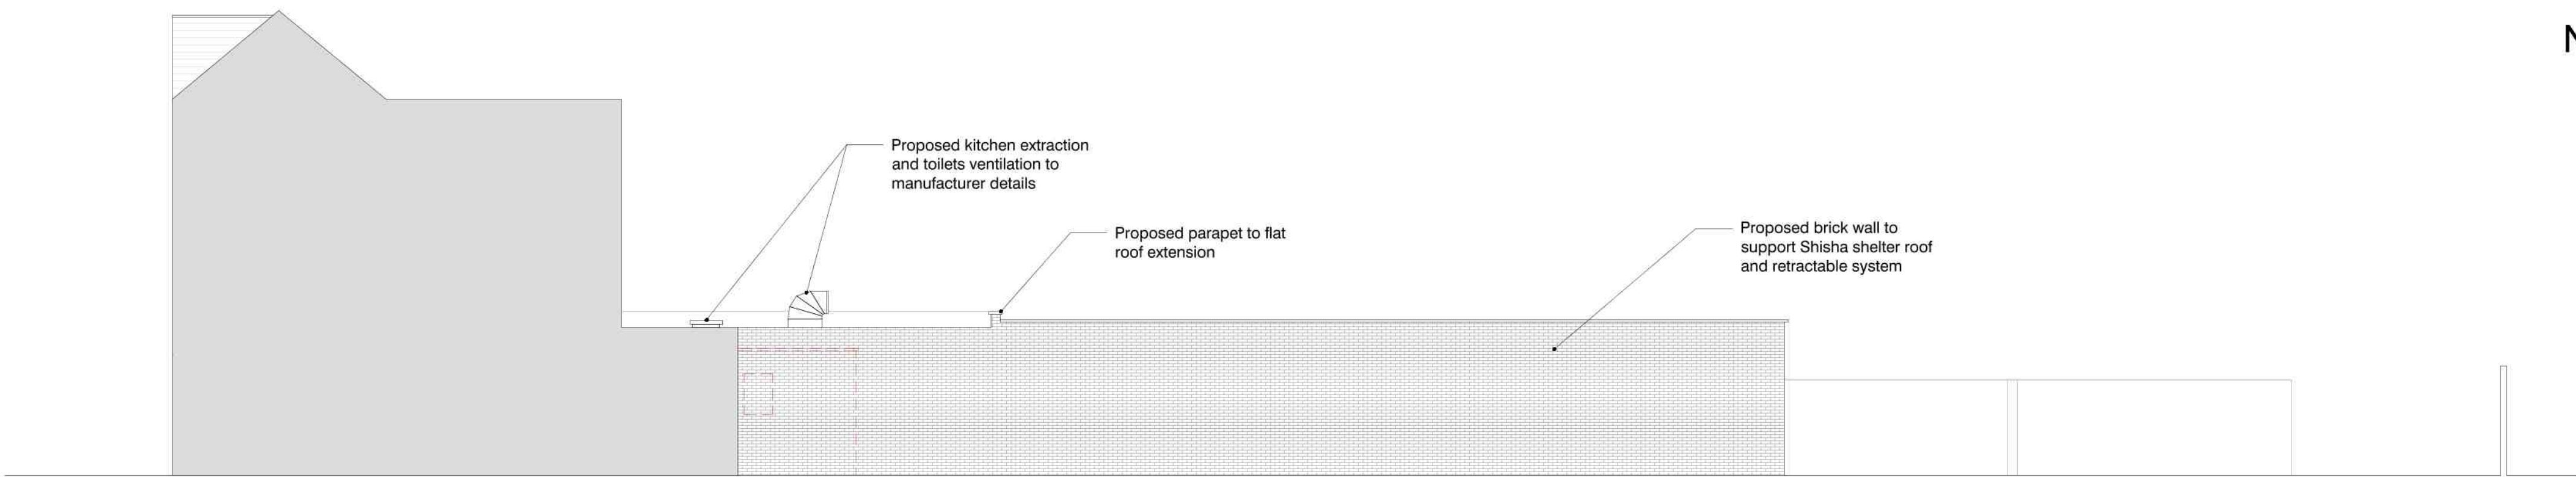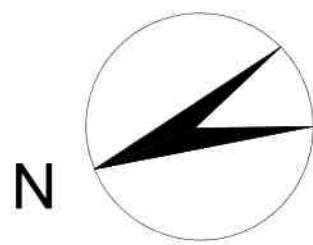

PROPOSED EAST SIDE ELEVATION
Scale 1:100 @A1

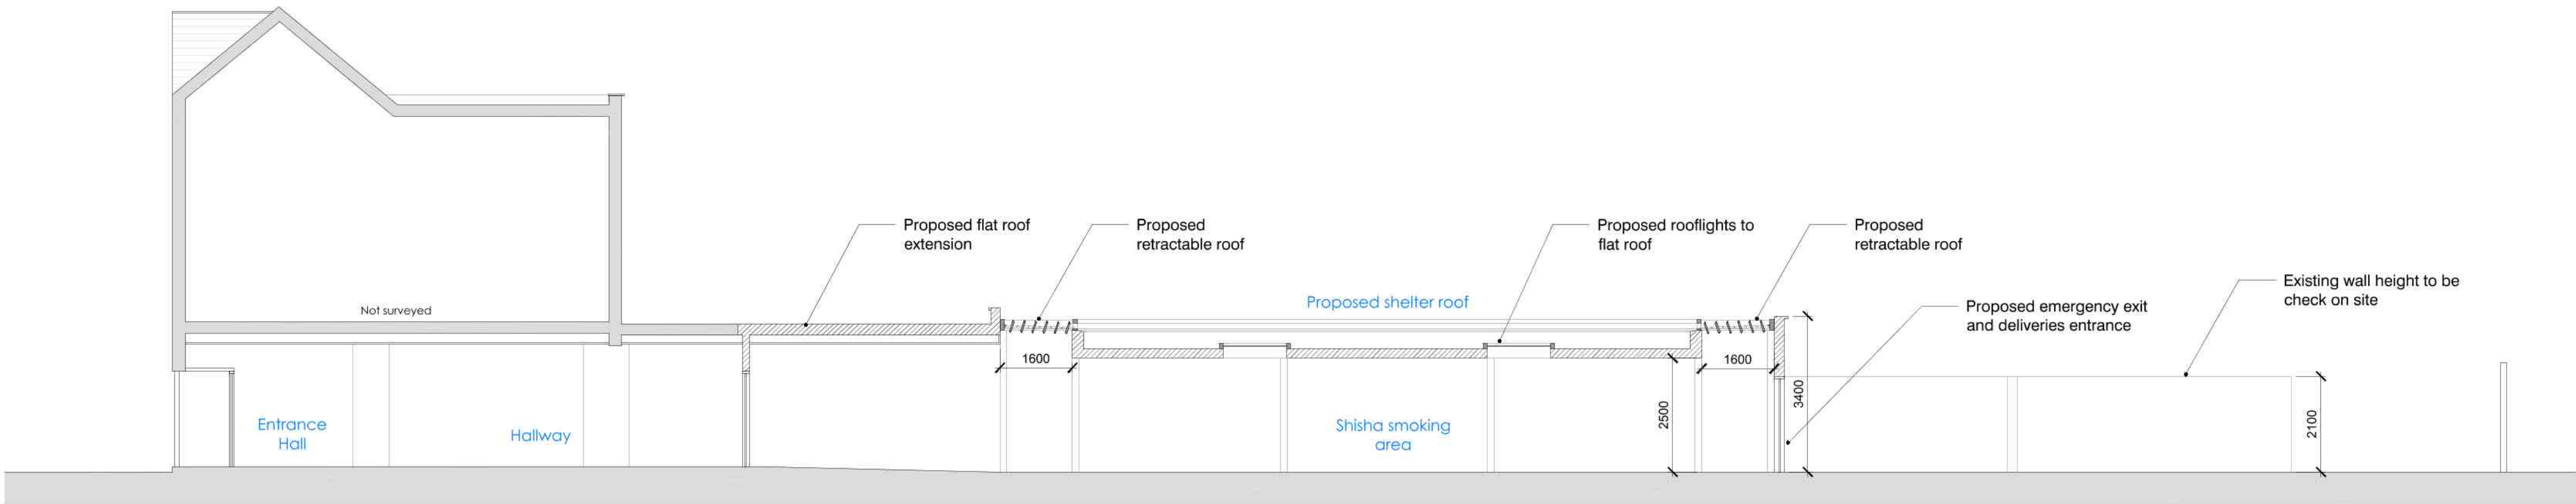

PROPOSED SECTION A-A
Scale 1:100 @A1

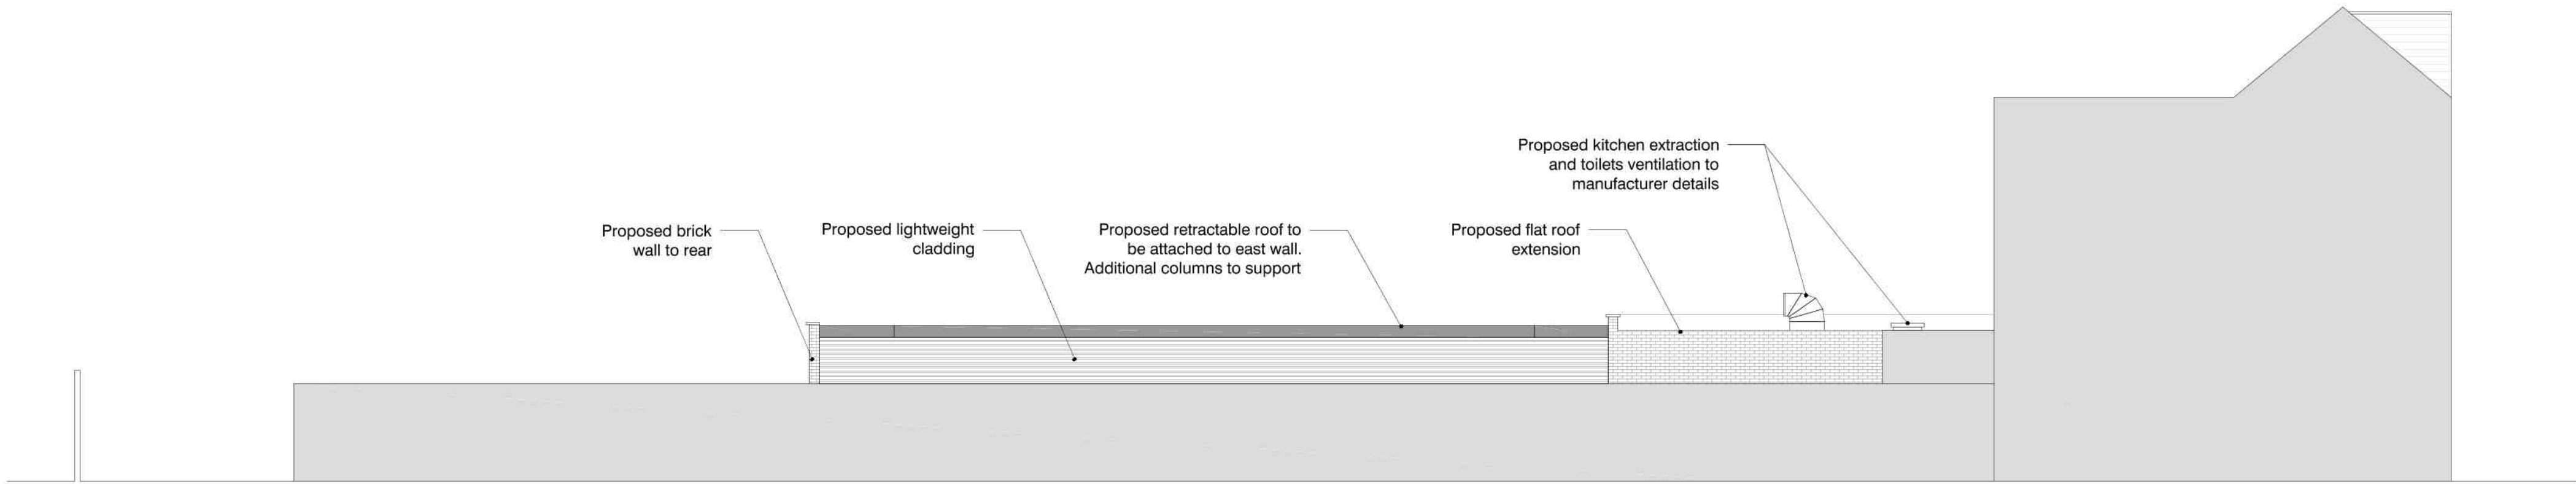

PROPOSED WEST SIDE ELEVATION
Scale 1:100 @A1

C date: 22/01/2021 drawn: GL checked: -

Proposed front elevation added

B date: 06/01/21 drawn: GL checked: AA

Amendments for planning submission

A date: 18/12/20 drawn: GL checked: AA

Amendments following client's feedback

revisions

status: PLANNING



TIBBATTS ABEL
INTERIOR/ARCHITECTURE/BRAND

TIBBATTS ABEL
161-162 WASTONE LANE
BIRMINGHAM B15 6NH

EMAIL

INFO@TIBBATTS.COM

WWW.TIBBATTSABEL.COM

TIBBATTS ABEL
42 WARTON ROAD
LONDON E15 2JS

+44 (0)21 747 1111 LONDON + 44 (0)208 519 4294

client: Fahrhan Mahmood

project: 132 Uxbridge Road
Hayes
UB4 0JH

title: PROPOSED ELEVATIONS AND SECTIONS

scale: AS SHOWN @A1

date: 08/12/20

drawn: GL

checked: AA

job no: 2232

drawing no: 003

revision: C