




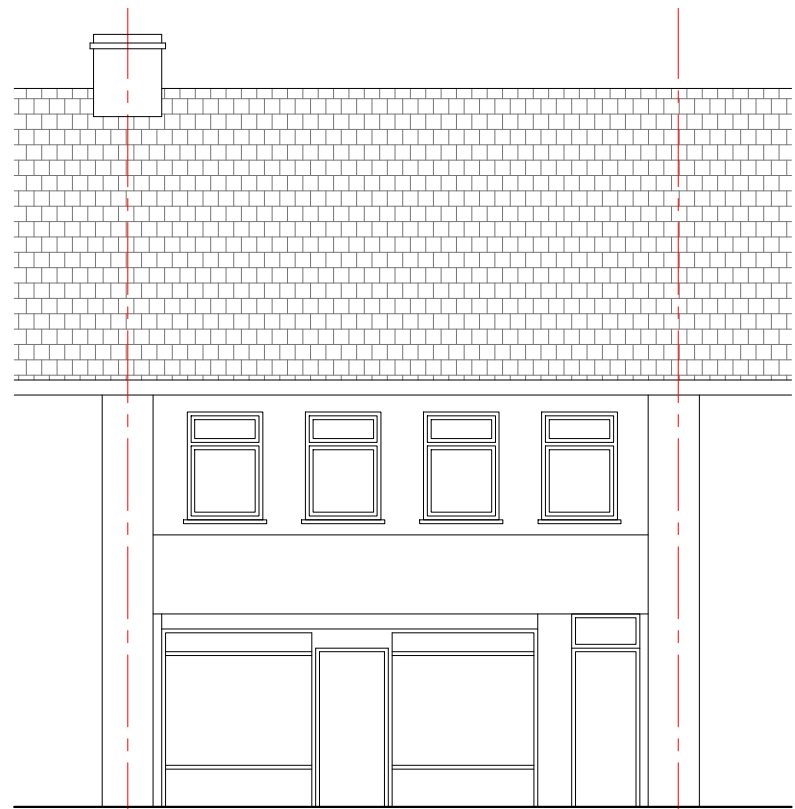


Proposed Front Elevation (no changes)
Scale 1:100

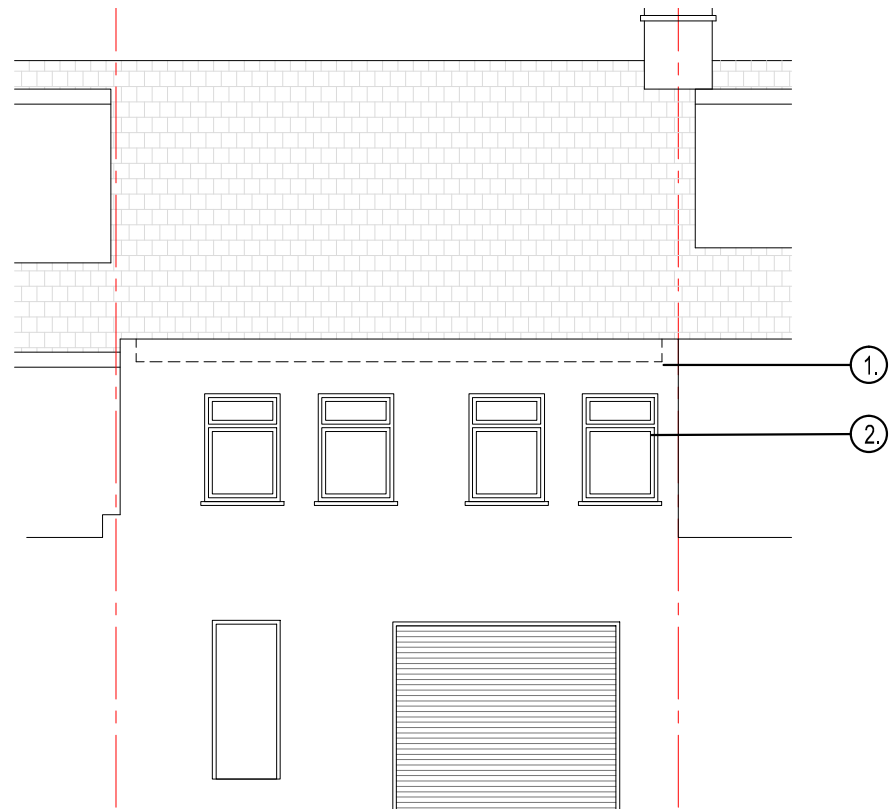


Proposed Rear Elevation
Scale 1:100

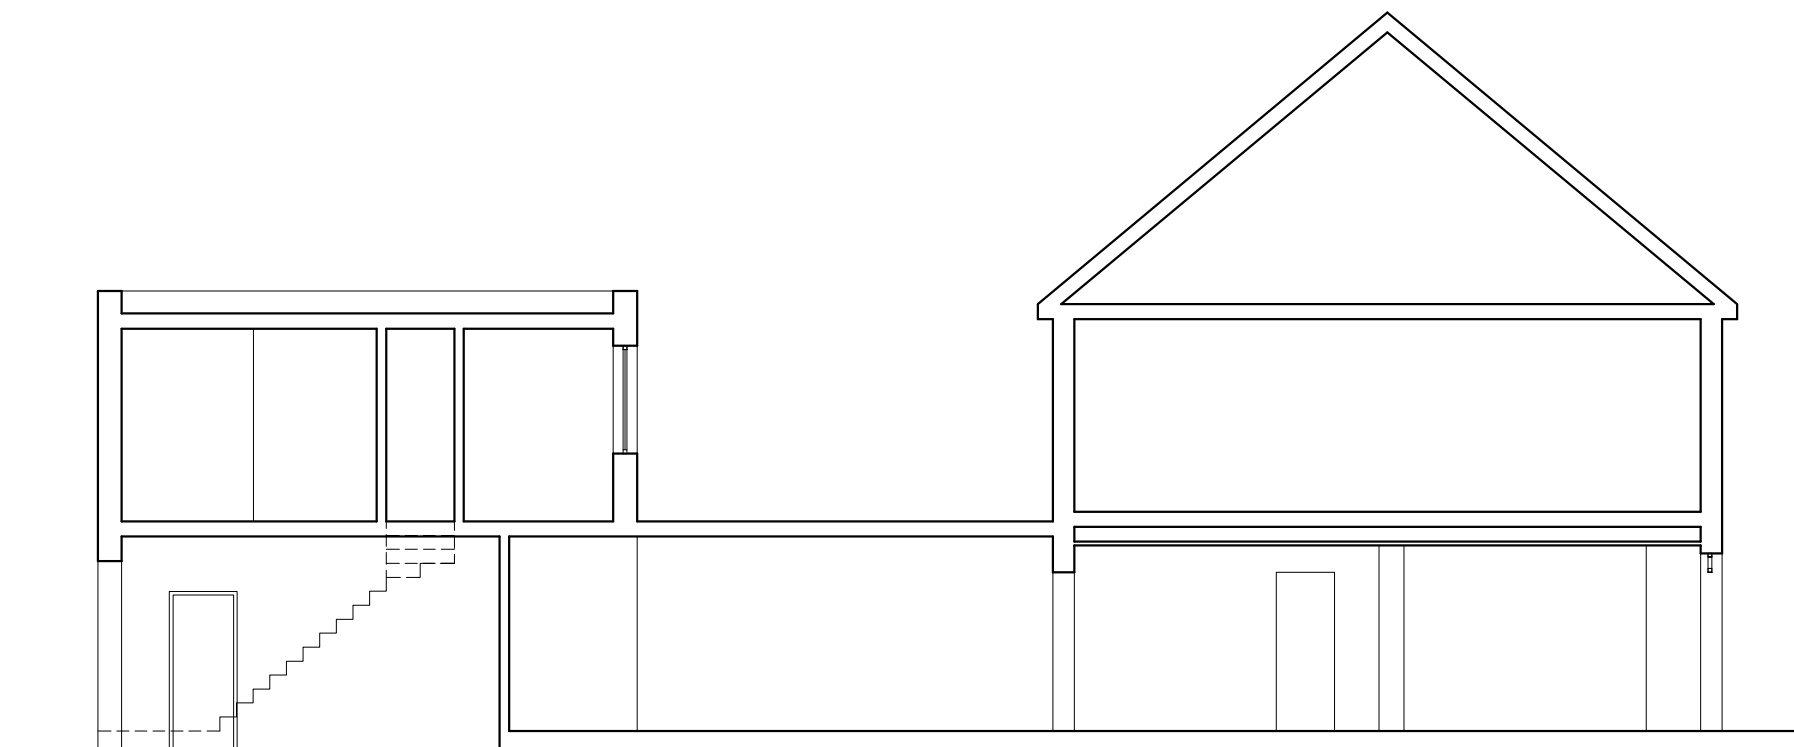


Proposed Section AA'
Scale 1:100

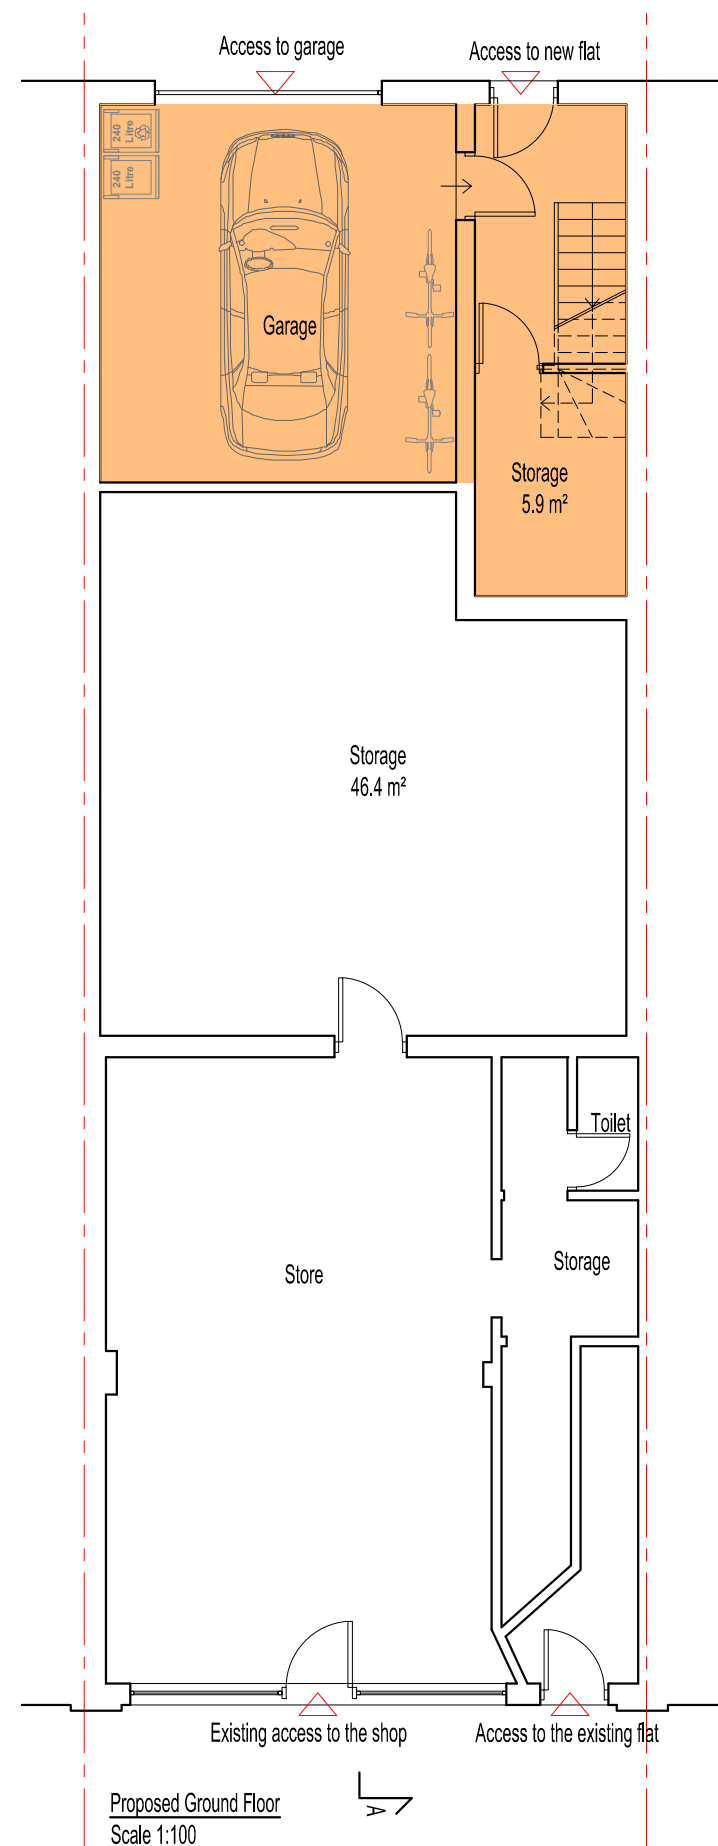


Proposed Ground Floor
Scale 1:100

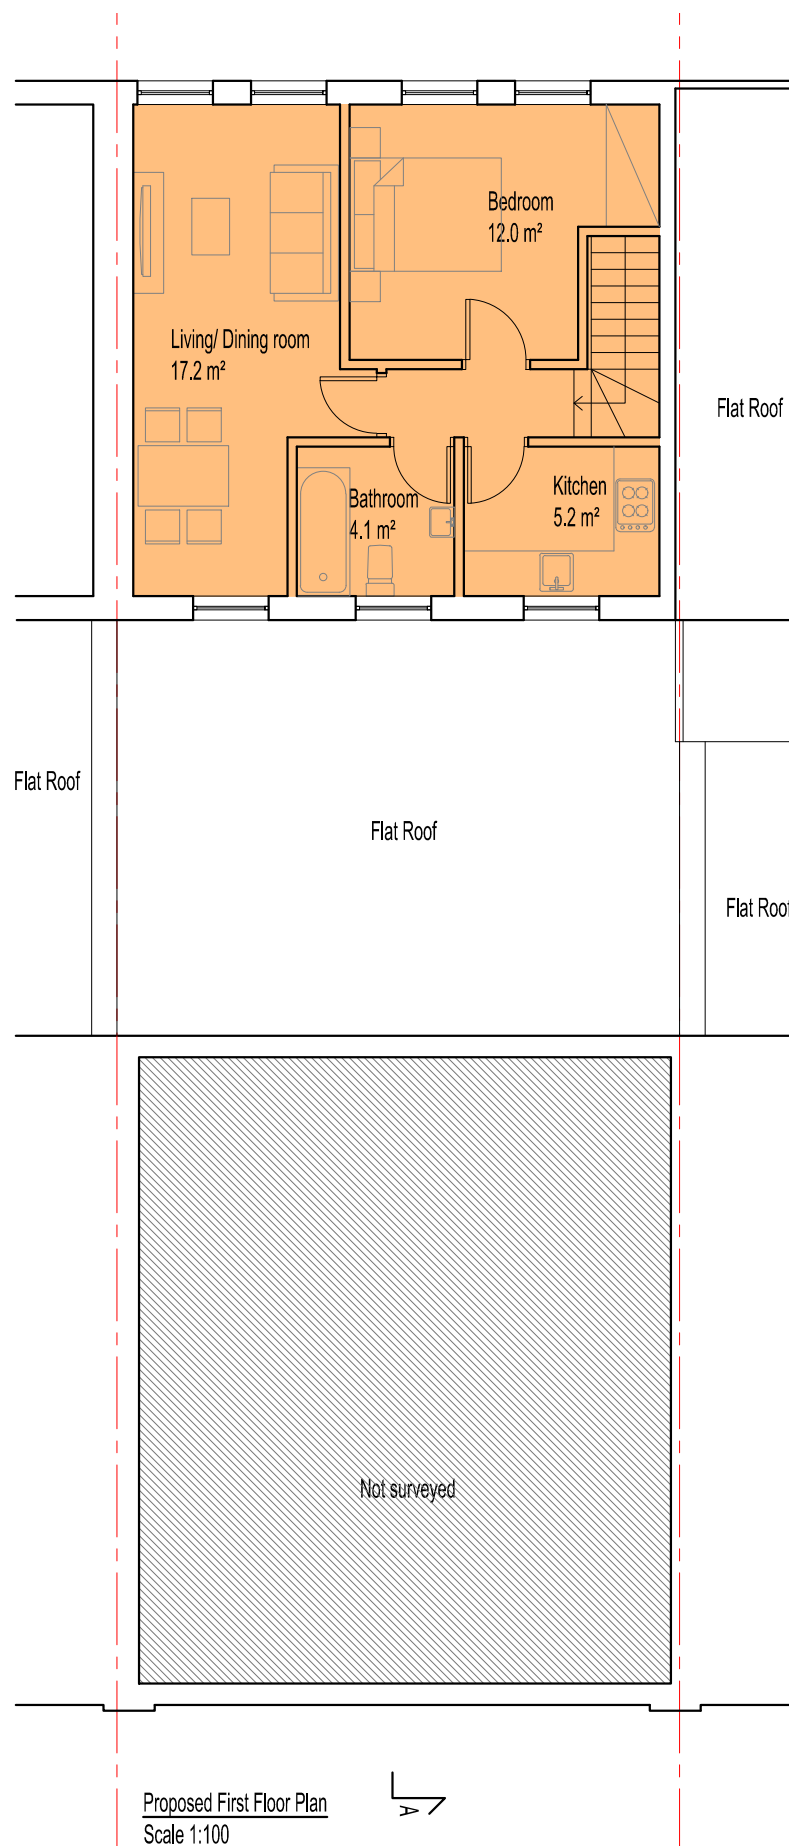


Proposed First Floor Plan
Scale 1:100

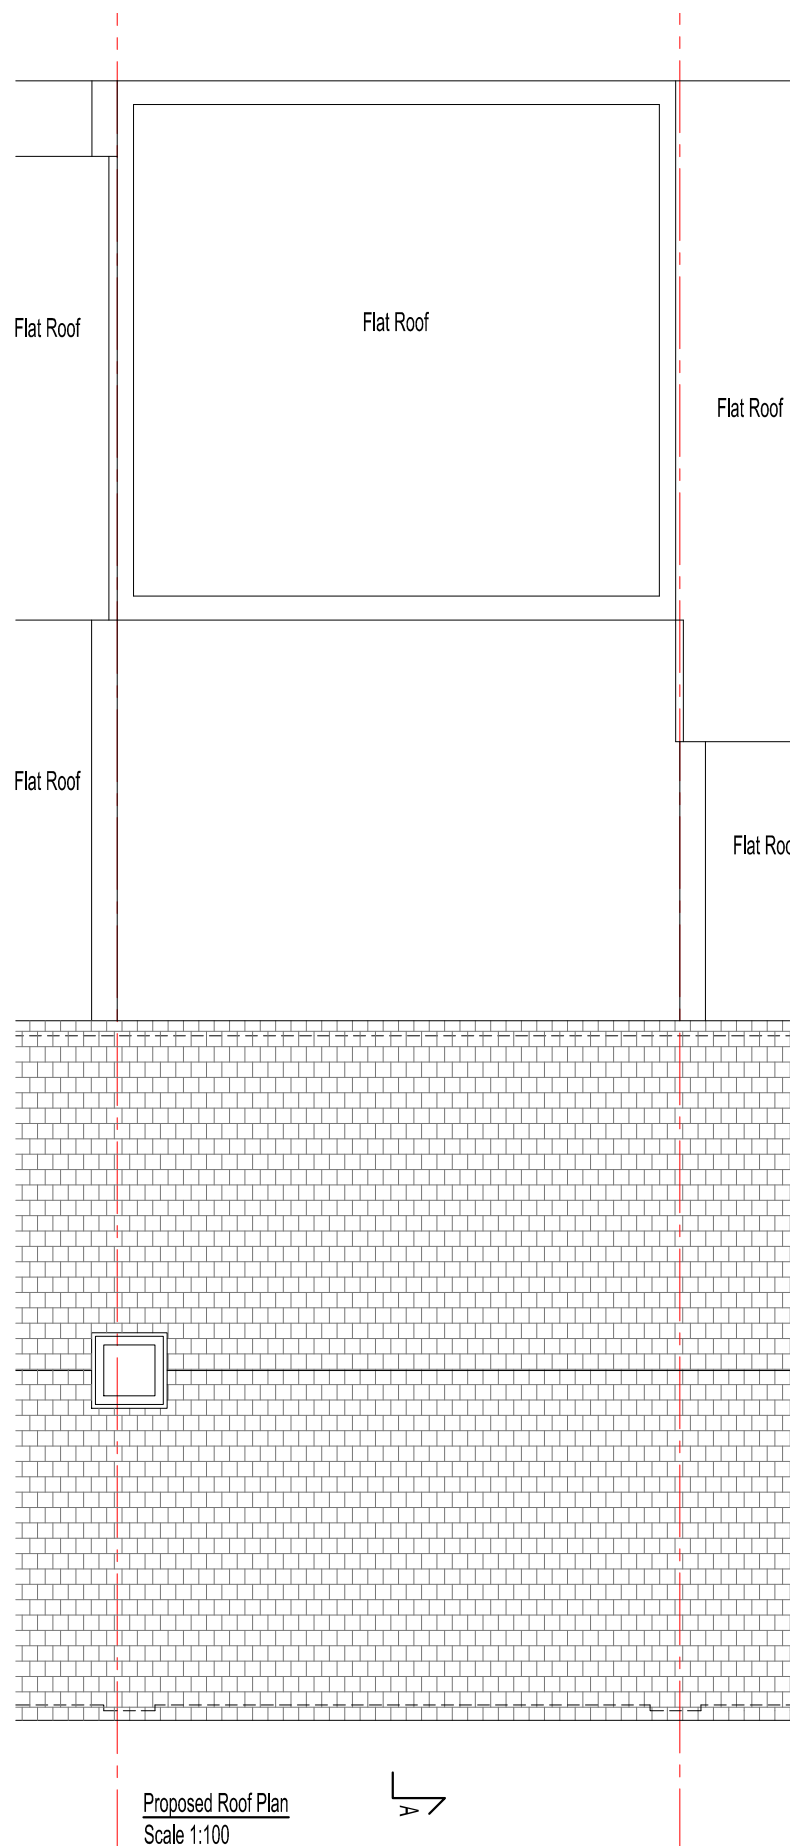

Proposed Roof Plan
Scale 1:100

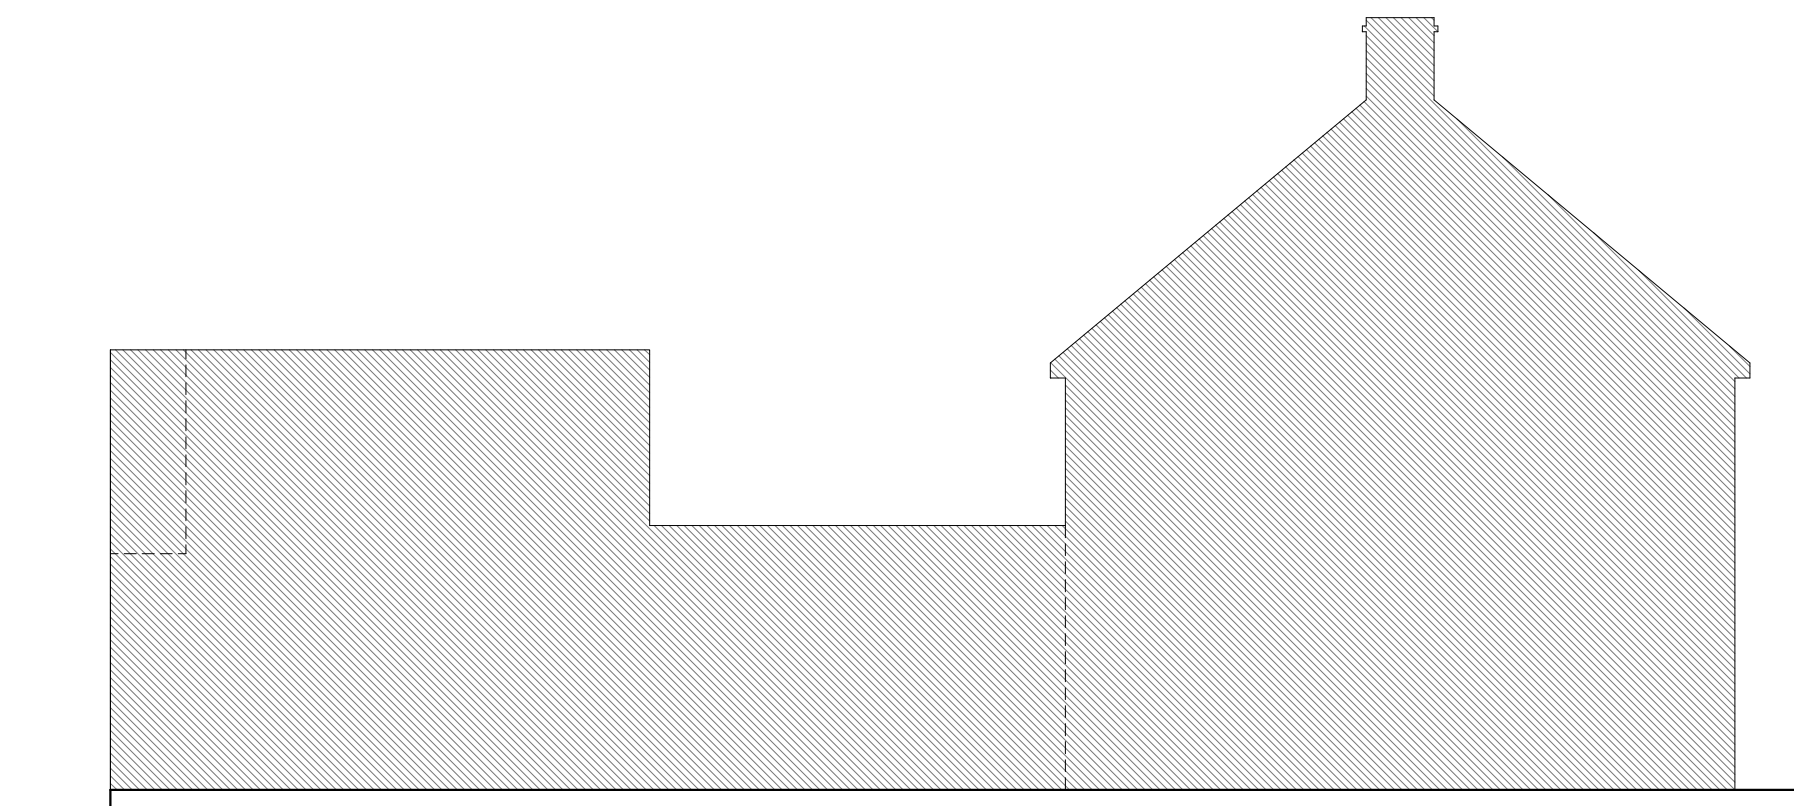

Proposed Side Elevation
Scale 1:100

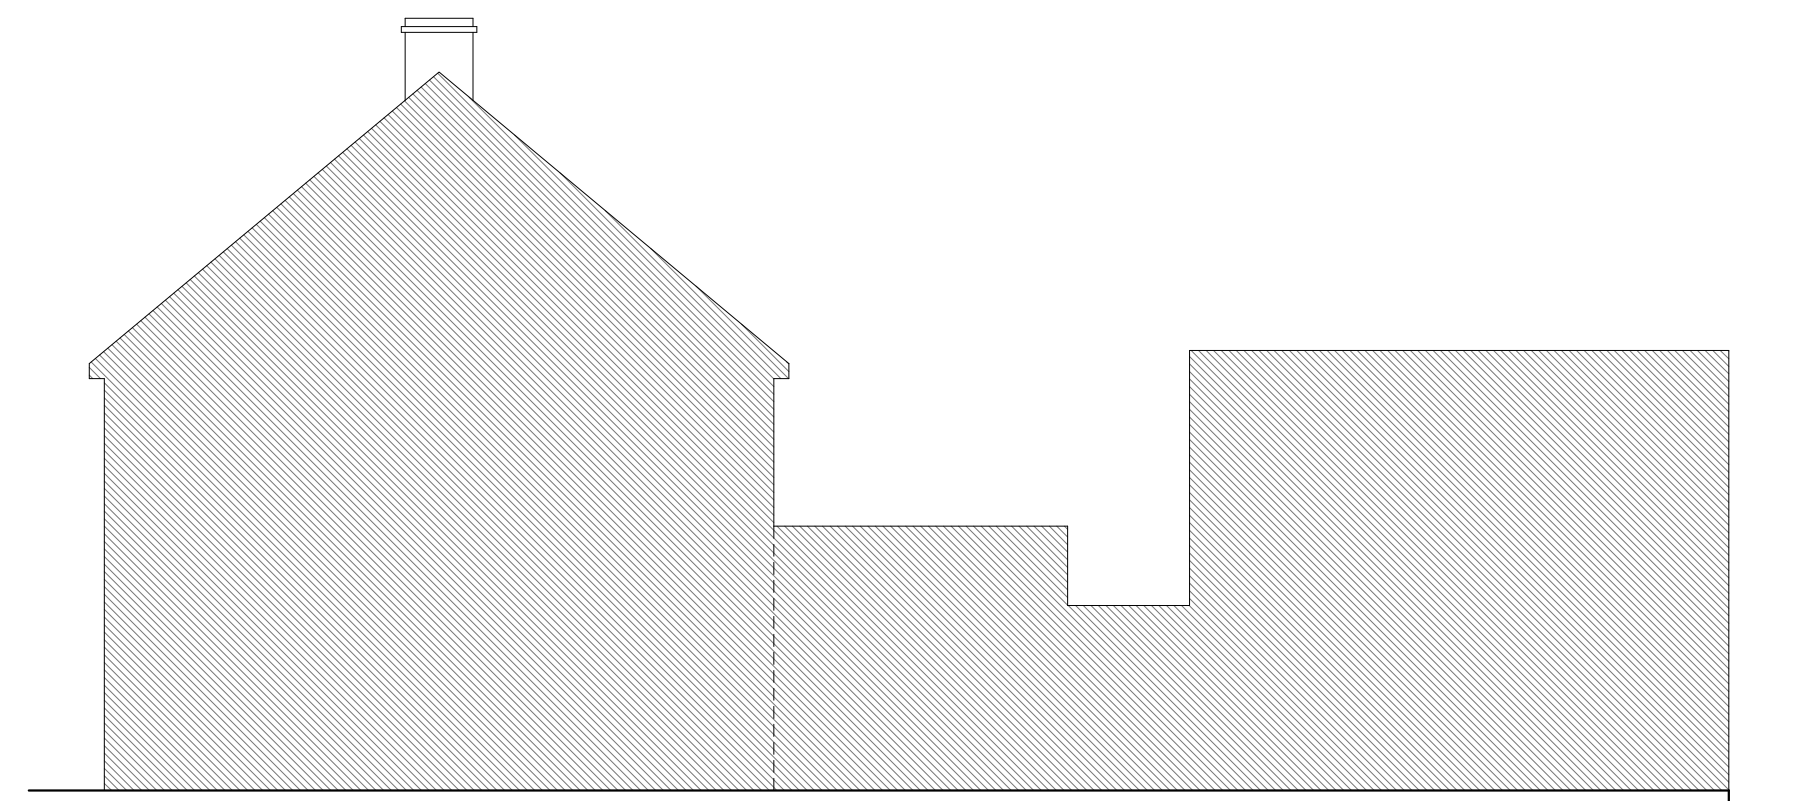


Proposed Side Elevation
Scale 1:100

- Material keynote:
- Exposed brick to match the existing
 - White uPVC frame windows to match the existing

Proposed residential accommodation

Flat 2
83.0 m²
1 Bedroom
2 persons

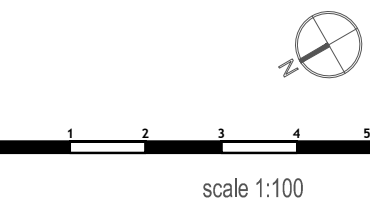

Kappa Planning Ltd

46-48 Ennersdale Road, London,
SE13 6JB
tel: 02080041662
www.kappa-planning.co.uk

CLIENT

Mr Sayeed Hamid

PROJECT

4 Coldharbour Lane, Hayes, UB3 3HE

JOB TITLE

PROPOSED PART-SINGLE, PART-TWO STOREY
REAR EXTENSION AND CREATION OF A NEW
RESIDENTIAL UNIT

DRAWING

PROPOSED FLOOR PLANS, ELEVATIONS AND
SECTION

DRAWN BY
AB

CHECKED BY
GP

REVISION

DATE
24.11.20

SCALE
1:100@A1

RELEASE
01

PROJECT
No
620

DRAWING
No
03