


NOTES:
All dimensions must be checked on site and not scaled from this drawing.

Proposed front dormer

Existing hip end roof replaced with gable end roof, with brickwork to match existing

Proposed single storey side extension

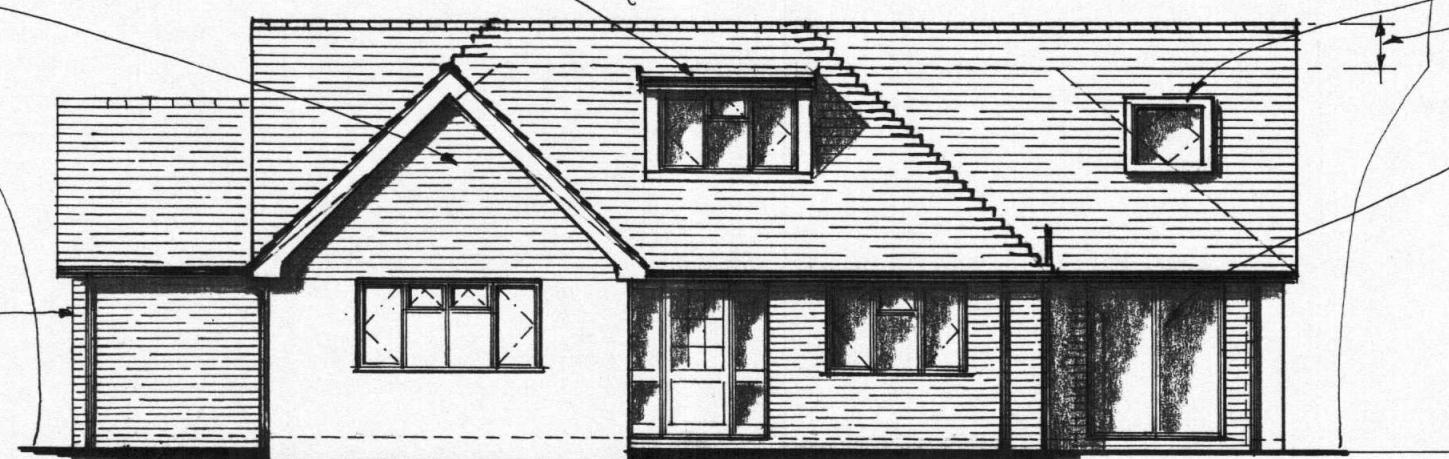


Front elevation
1:100

Proposed Velux roof window
New Edge 600mm above original

Existing garage door & frame to be removed, opening bricked up with facing brickwork and 'A' rated double glazed patio doors.

Proposed single storey front extension with facing brickwork, tiles & windows to match existing

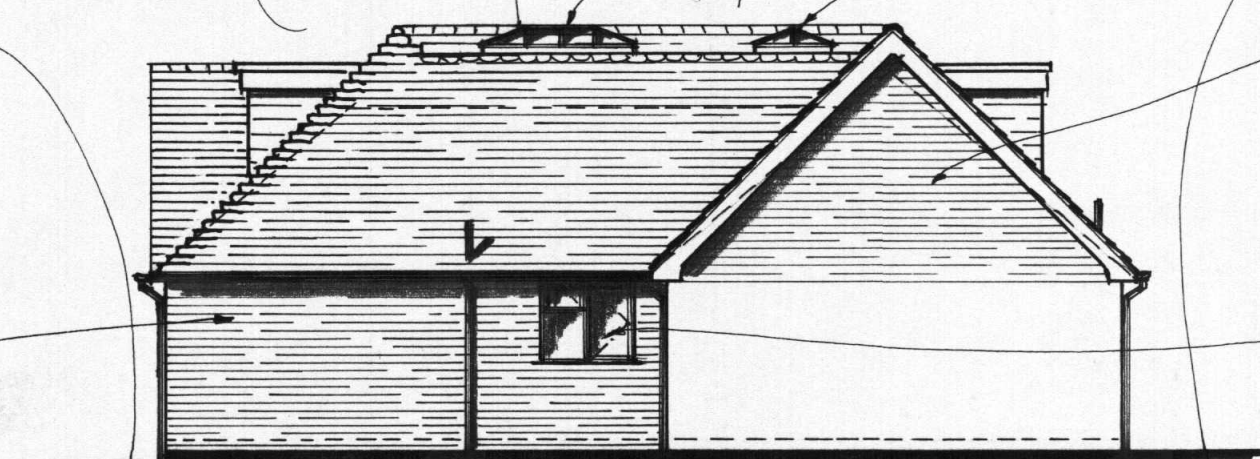


Side elevation


Roof lanterns in high level flat roof

Existing hip end roof to be removed and replaced with gable end roof, with brickwork to match existing

Bathroom window to match existing with obscure glazing

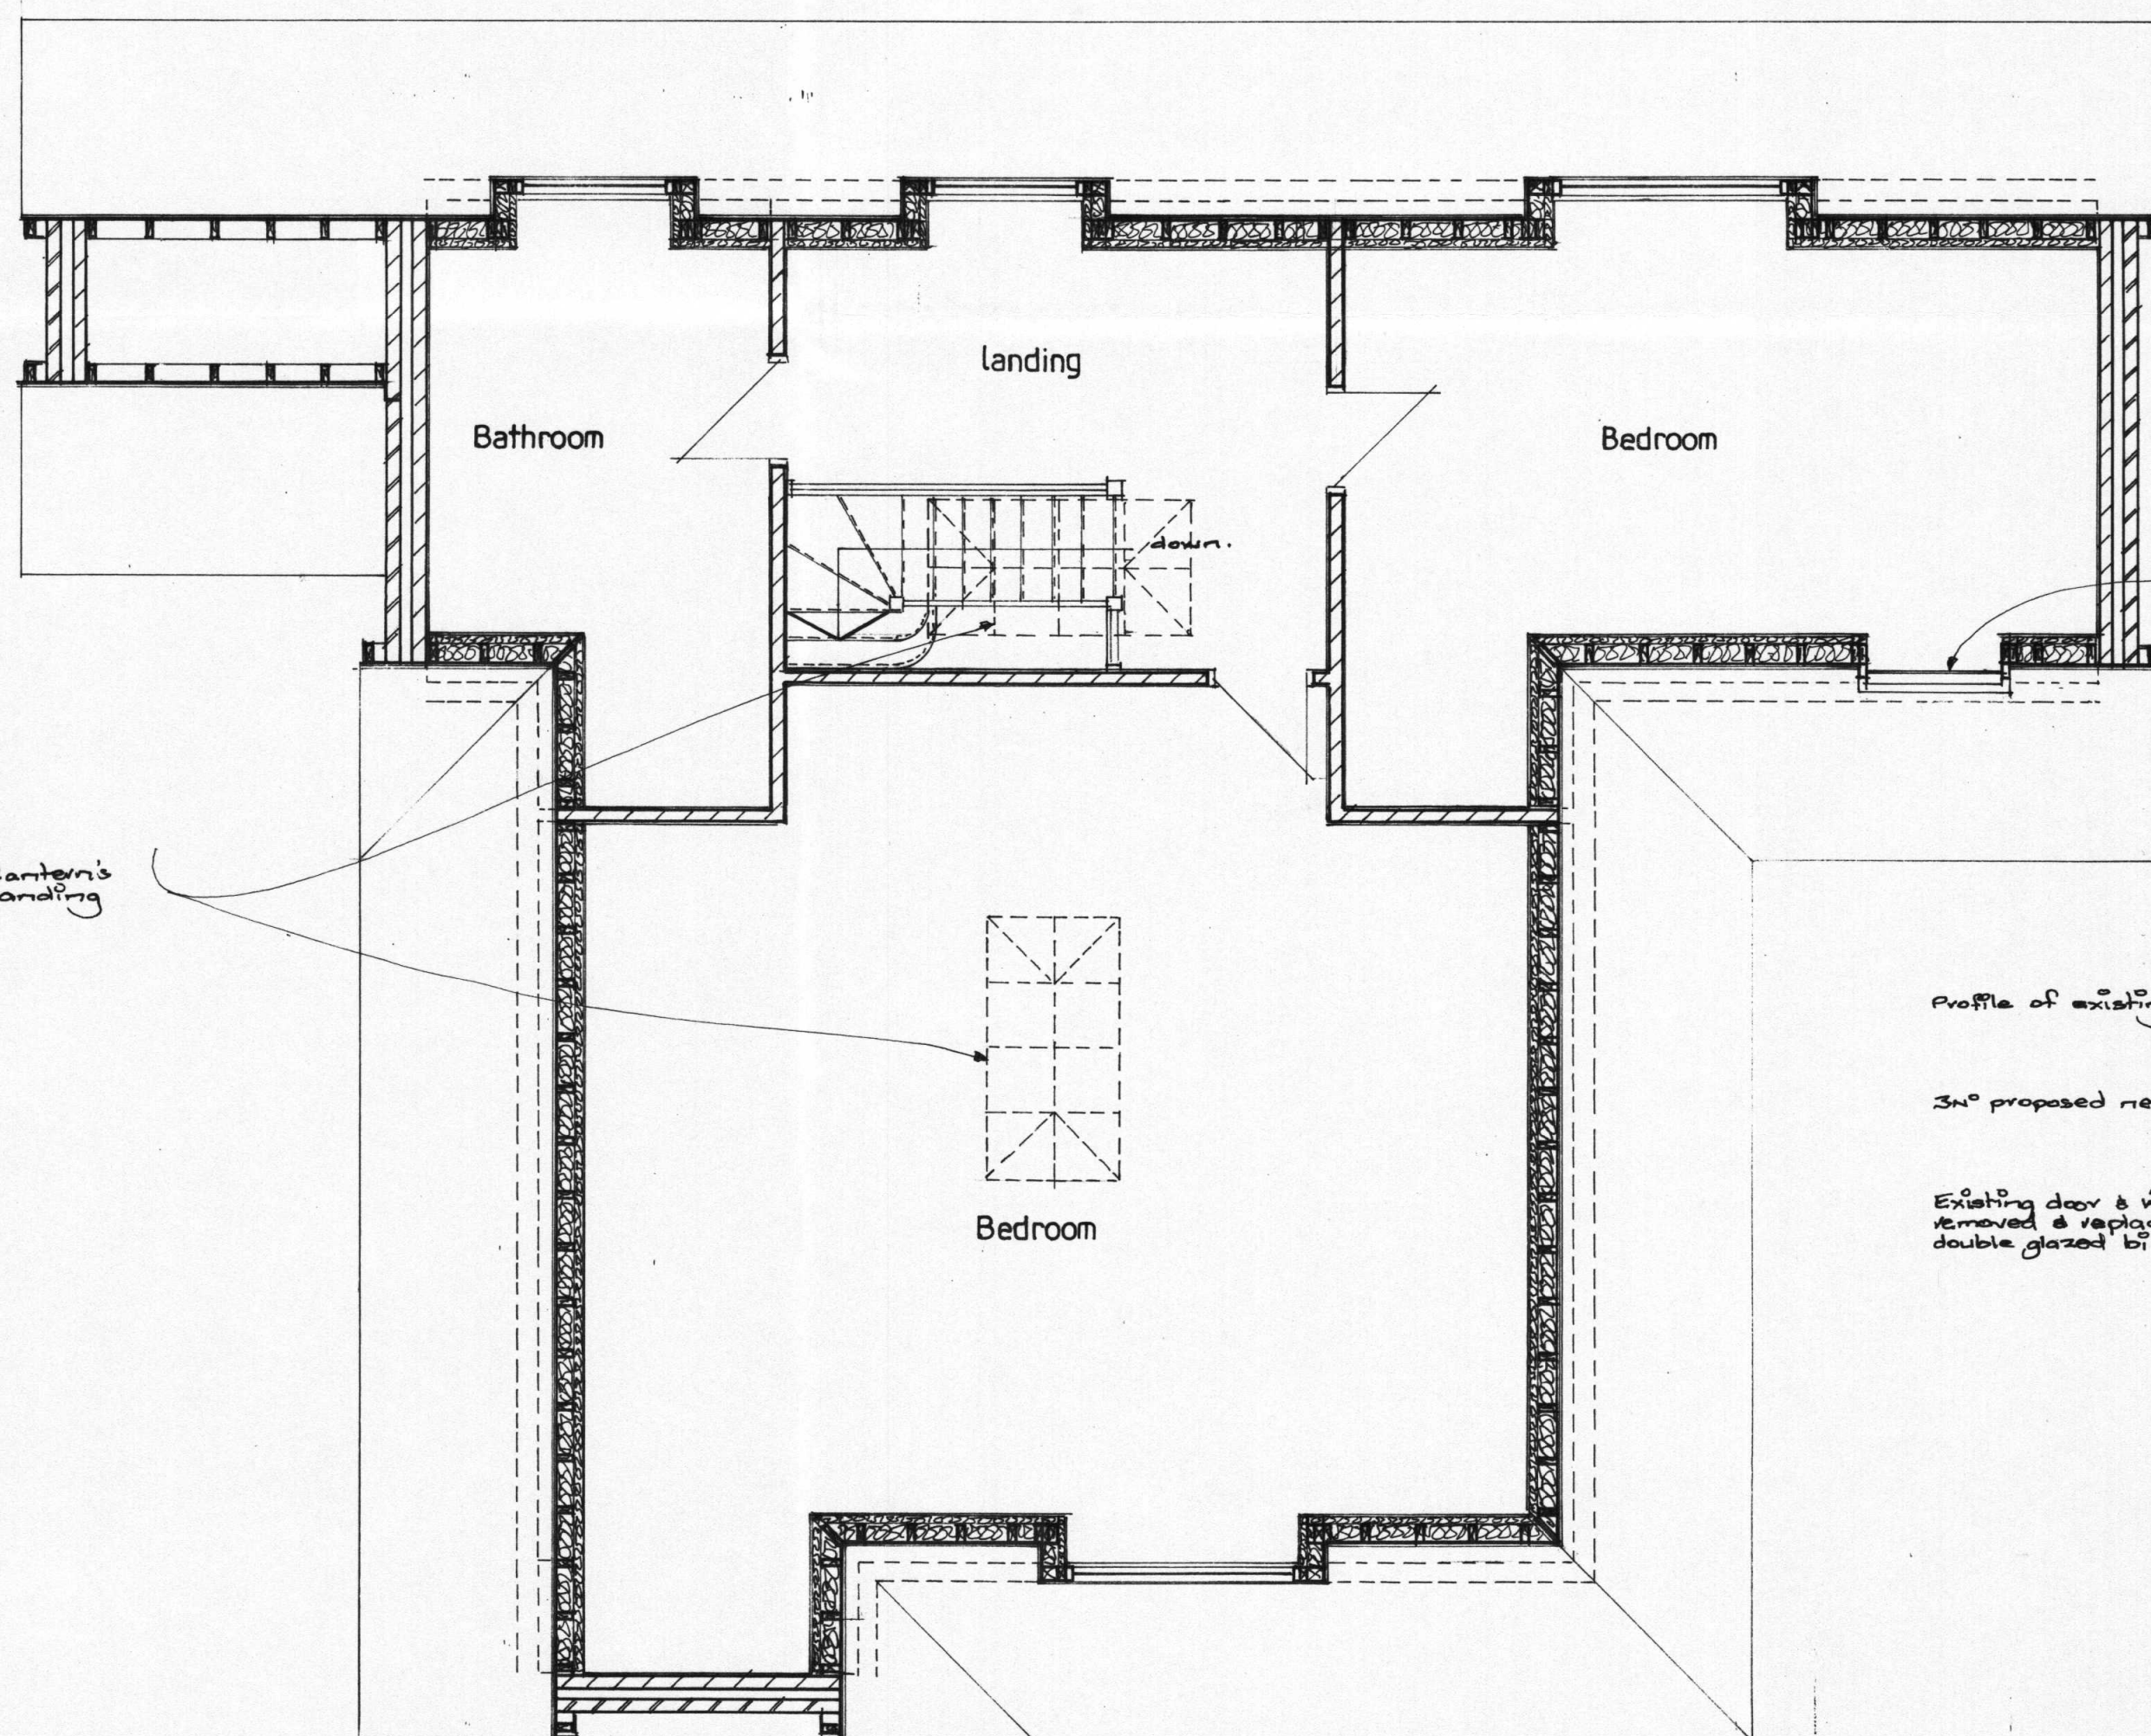


Loft plan
1:50

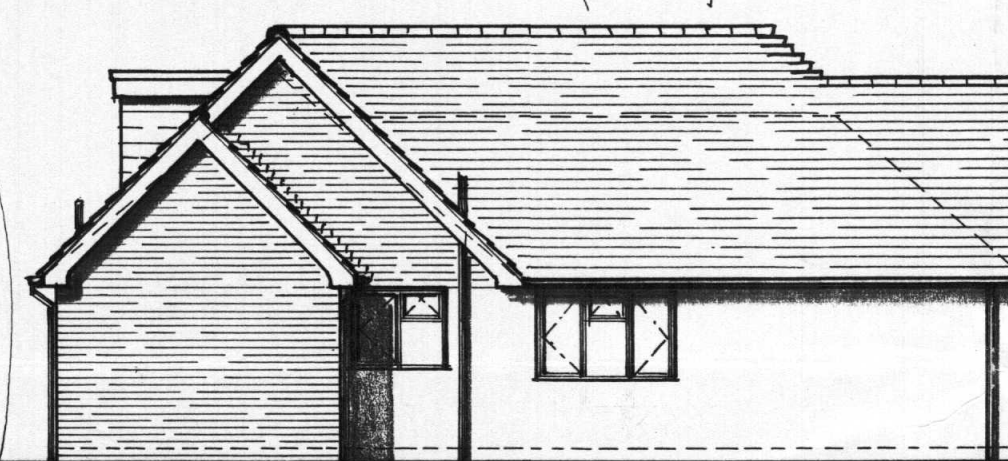

Side elevation

Velux roof window installed to manufacturers specification.


'A' rated double glazed roof lanterns in flat roof over Bedroom & landing

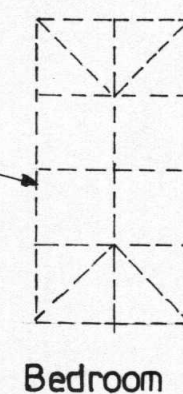

Profile of existing hip roof

3m² proposed new dormers

Existing door & window to be removed & replaced with 'A' rated double glazed bi-fold doors.

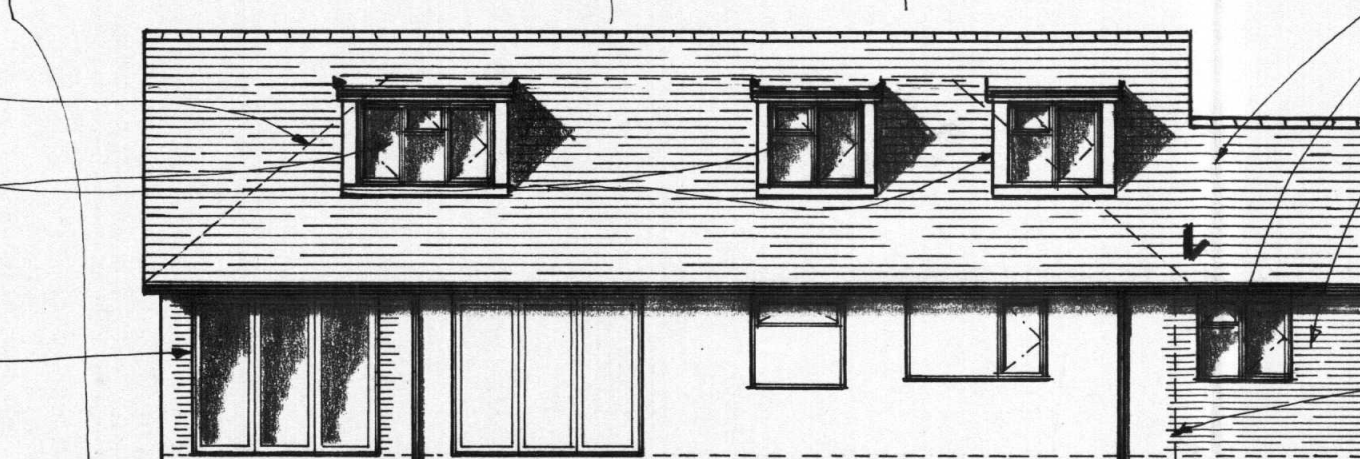

Rear elevation

Proposed single storey side extension with facing brickwork tiles & windows to match existing

Facing brickwork to be cut finished & bonded to existing

Client
Mr. N. Poulter.

Job Title
Single storey front & side extensions, plus raised roof with loft conversion.

7, Windrush Close,
Ickenham.

Drawing Title

Plan & Elevations.

Scale
1:50 & 1:100

Date
April 2020

Drawn
J.W.

Drg No.
N.P. 3.

Rev.