




NOTES:
All dimensions must be checked on site and
not scaled from this drawing

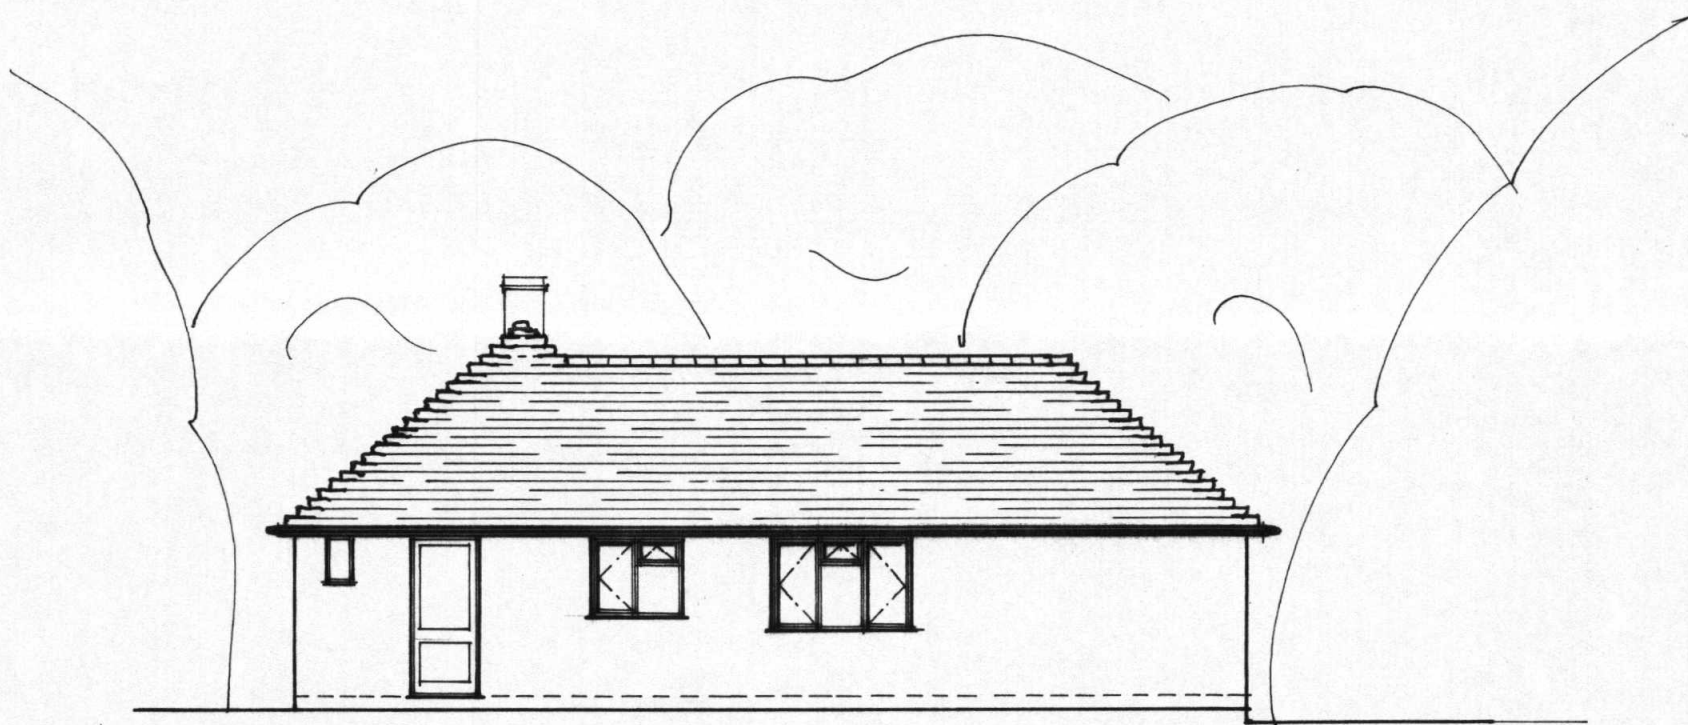

Front elevation
1: 100

 

Side elevation

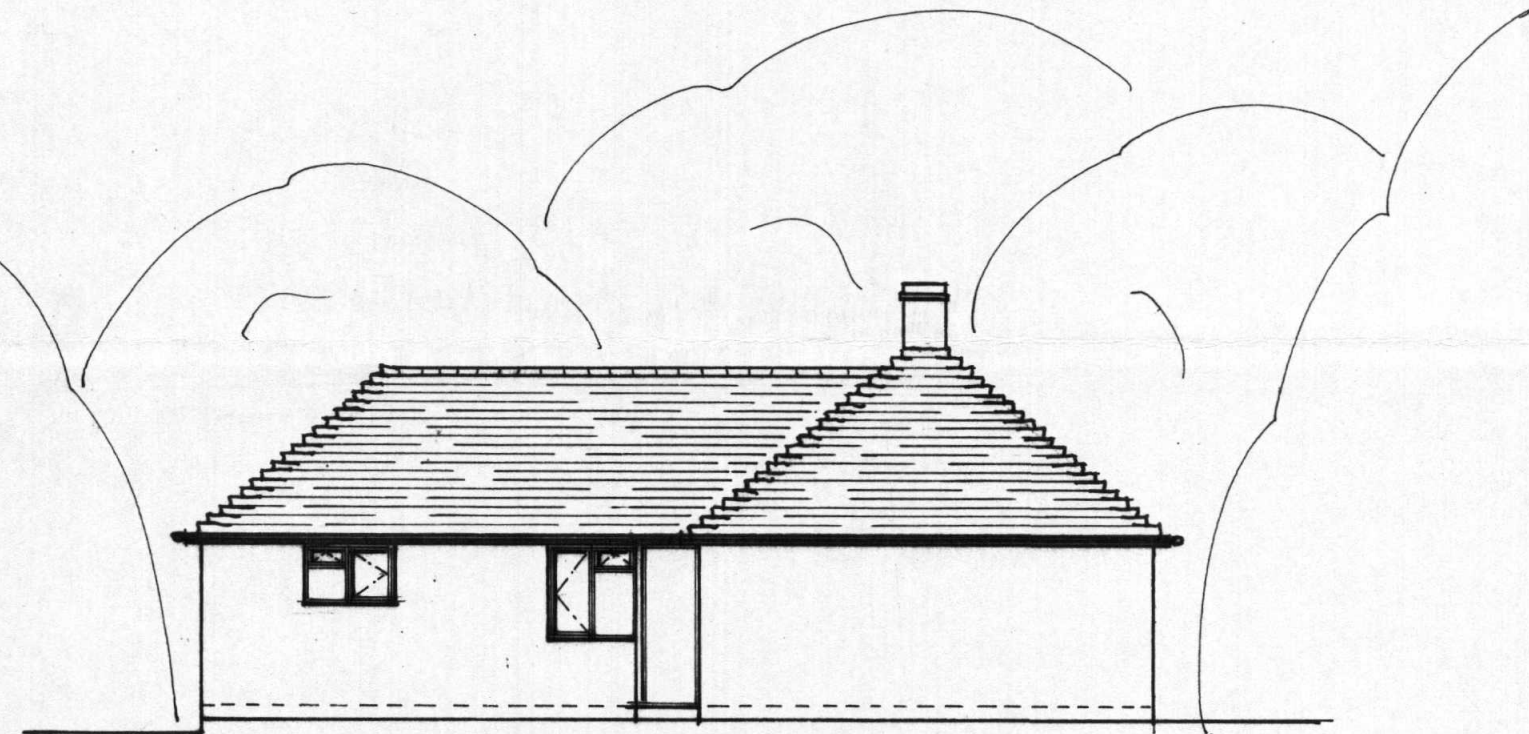

Side elevation



Rear elevation

A		Date	Revisions
© copyright			

Client
Mr. N.Poulter.

Job Title

7, Windrush Close,
Ickenham.

Drawing Title
Existing elevations.

Scale 1: 100

Date April 2020 Drawn by J.W.

Drg No. N.P. 4. Rev.