

Lawful development certificate

Client Name

Mae and Neil

Project Address

7 Windrush Close, Ickenham, Uxbridge, UB10 8EJ

Project Issue Date

21/04/2021

22/04/2021 15:28:50

Design and Access

Statement Project Description

The property is a detached house. It is not listed and is not located within a conservation area. The proposed works include a single storey rear and side extension and the conversion of the current garage into an habitable space. All of the new proposed work is to help create a better family home for the clients and to upgrade the home to meet modern living standards.

Amount, Form and Scale

The loft extension will consist of a gable end roof with full width rear dormer. The dormer has been designed to be stepped back by 737mm from the eaves and will not exceed the existing ridgeline of the roof. The dormer will have an internal height of 2.27m. The proposed loft volume is 47 m3 (within the 50m3 allowance under permitted development rights). The loft extension will be accessed through a new staircase from the ground floor. It will include two bedrooms and a bathroom. The rear and the side extensions will have a new flat roof, with a finish height of 2.67m from the ground level to the roof finish level to the rear etention and a finish height of 2.82m to the side extension.

Facade and Appearance


The appearance of the new gable end will be in keeping with the existing roof, whilst the dormer will have a render finish. Large glazing will maximise the natural light entering into the space. The rear and side extension will both have a matching brickwork.




Property Access

Please note that no highway or public footpath is affected by this proposed development.




22/04/2021 15:28:50

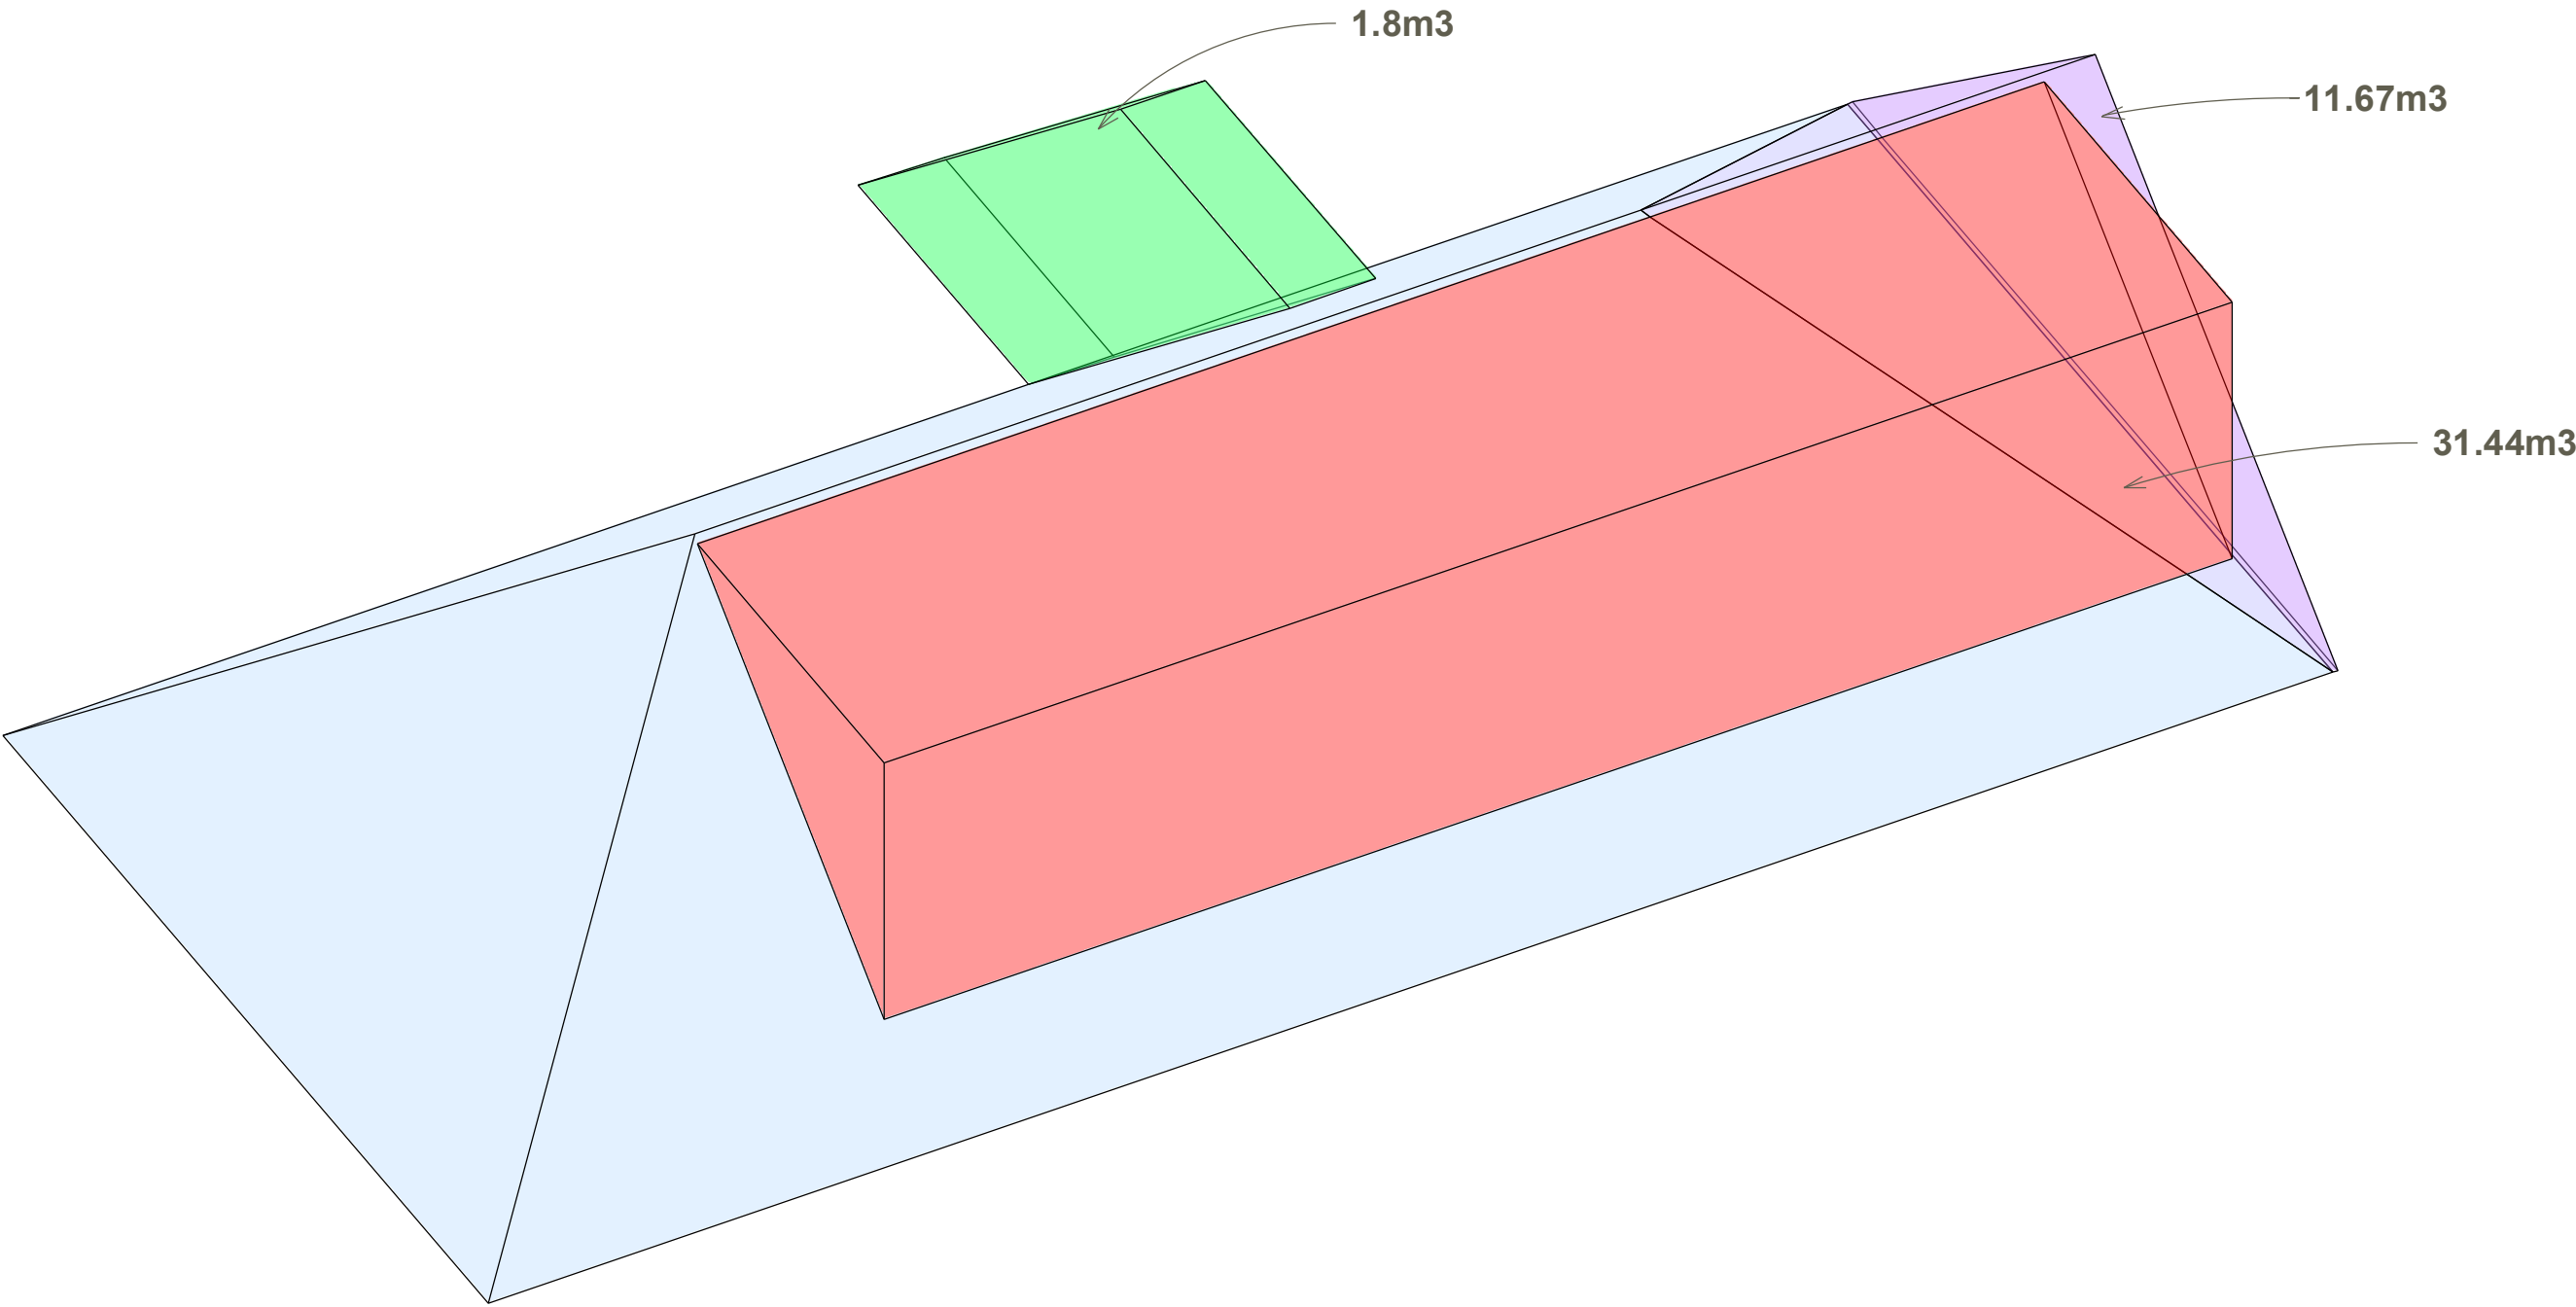

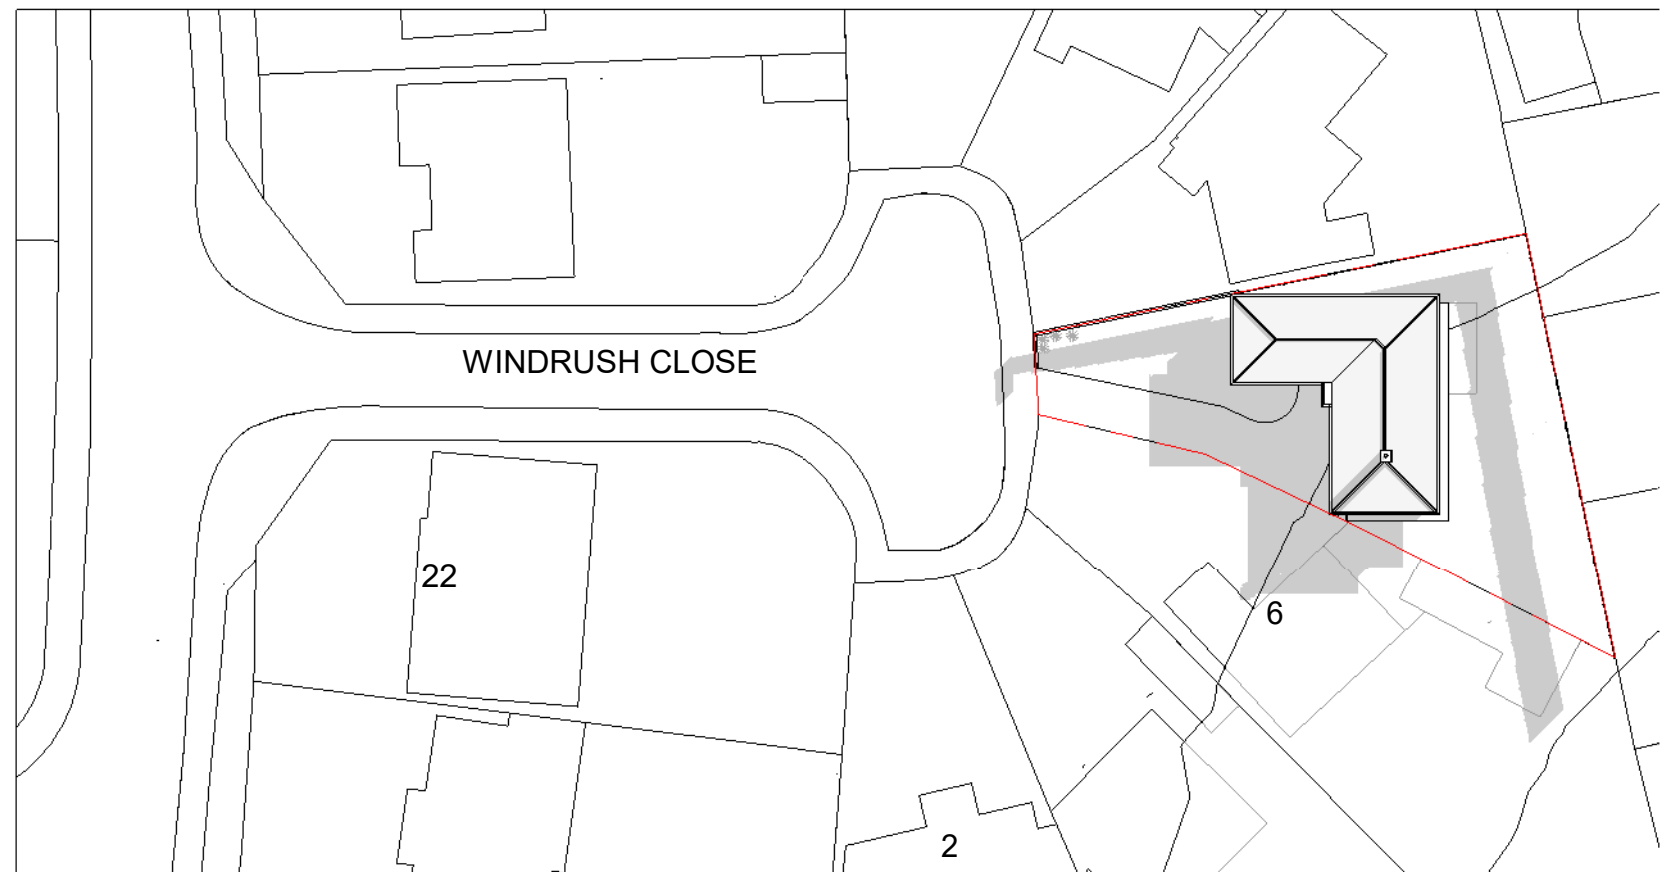 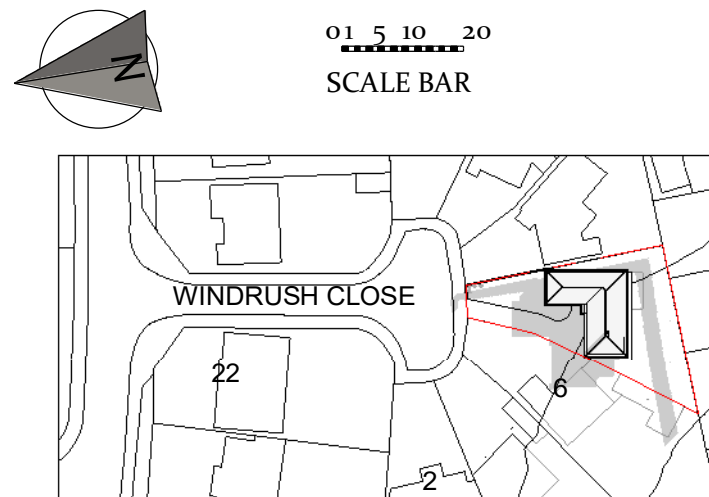

1 Site- EX - 1250
1 : 1250

2 Site- EX - 500
1 : 500

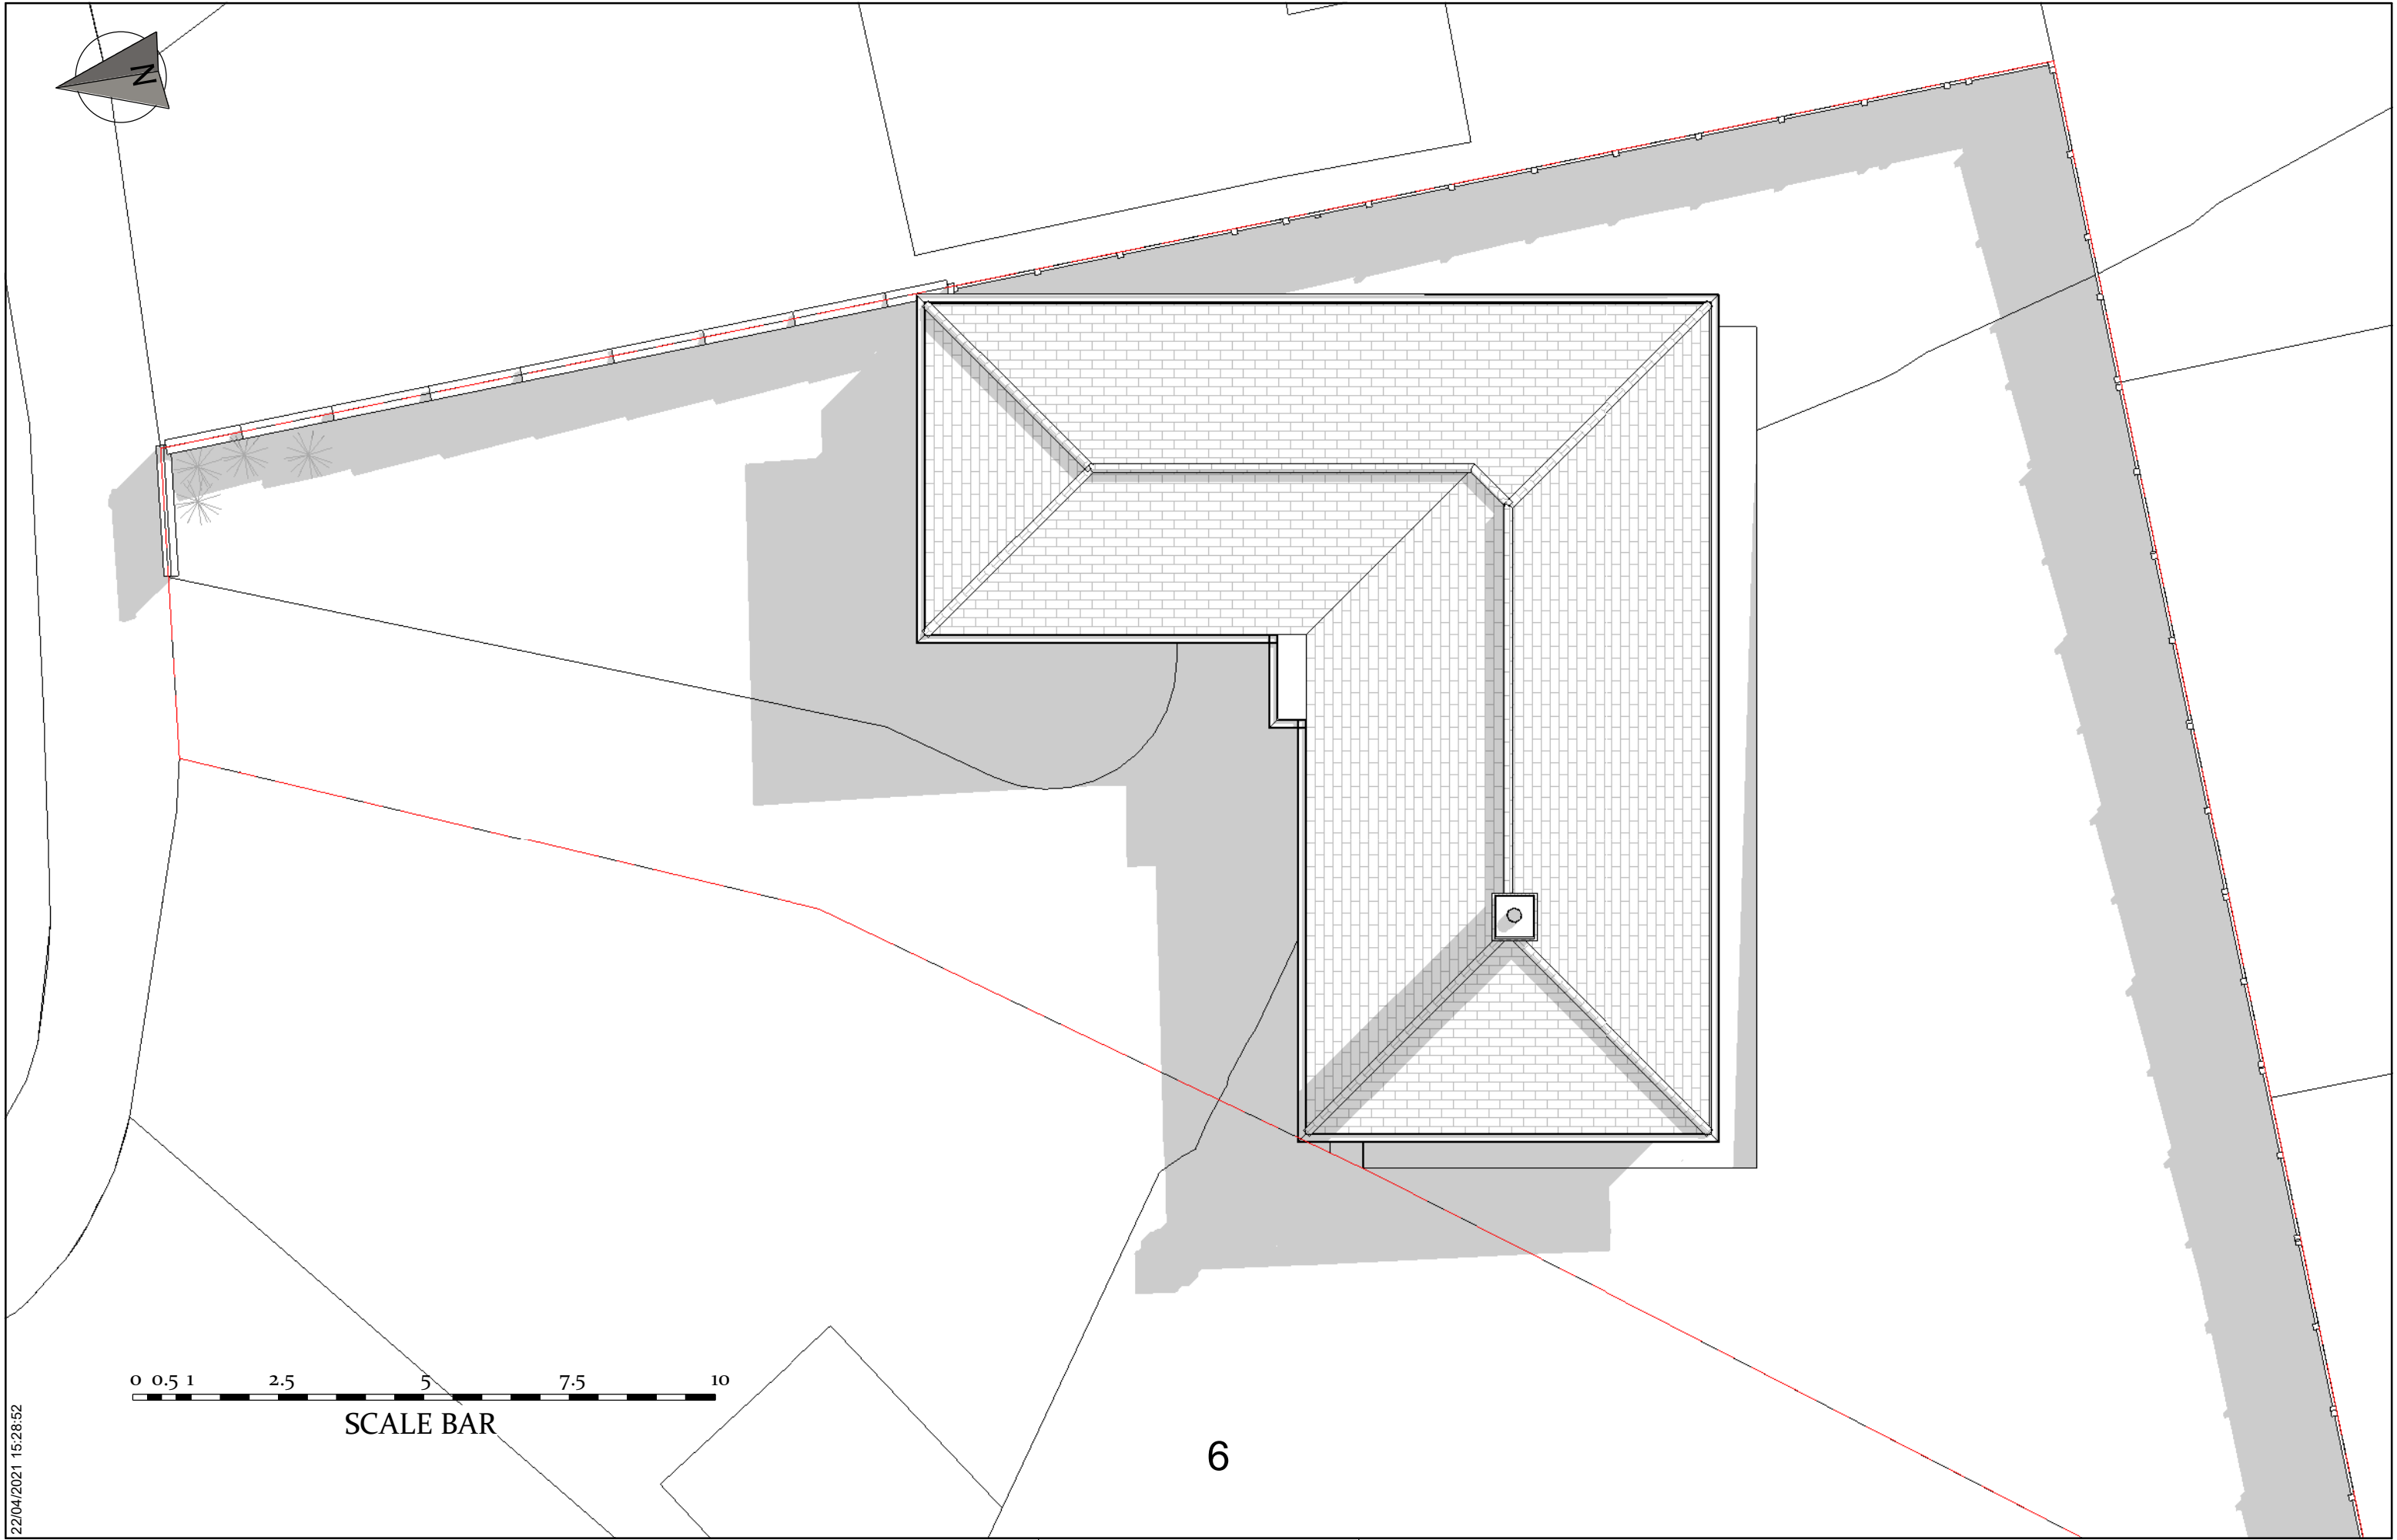

22/04/2021 15:28:52

Submitted For
Client review

Project Stage
Creation Pack

Client Name
Mae and Neil

Project Address
7 Windrush Close, Ickenham, Uxbridge, UB10 8EJ

NORTH AVENUE

ARCHITECTURAL, INTERIORS,
 AND PROJECT MANAGEMENT
 LONDON


Sheet name
EX. Site Plan


Page No.
B. EX. 0.2

Scale | 1 : 100

Issue Number
Approver

Date: 21/04/2021

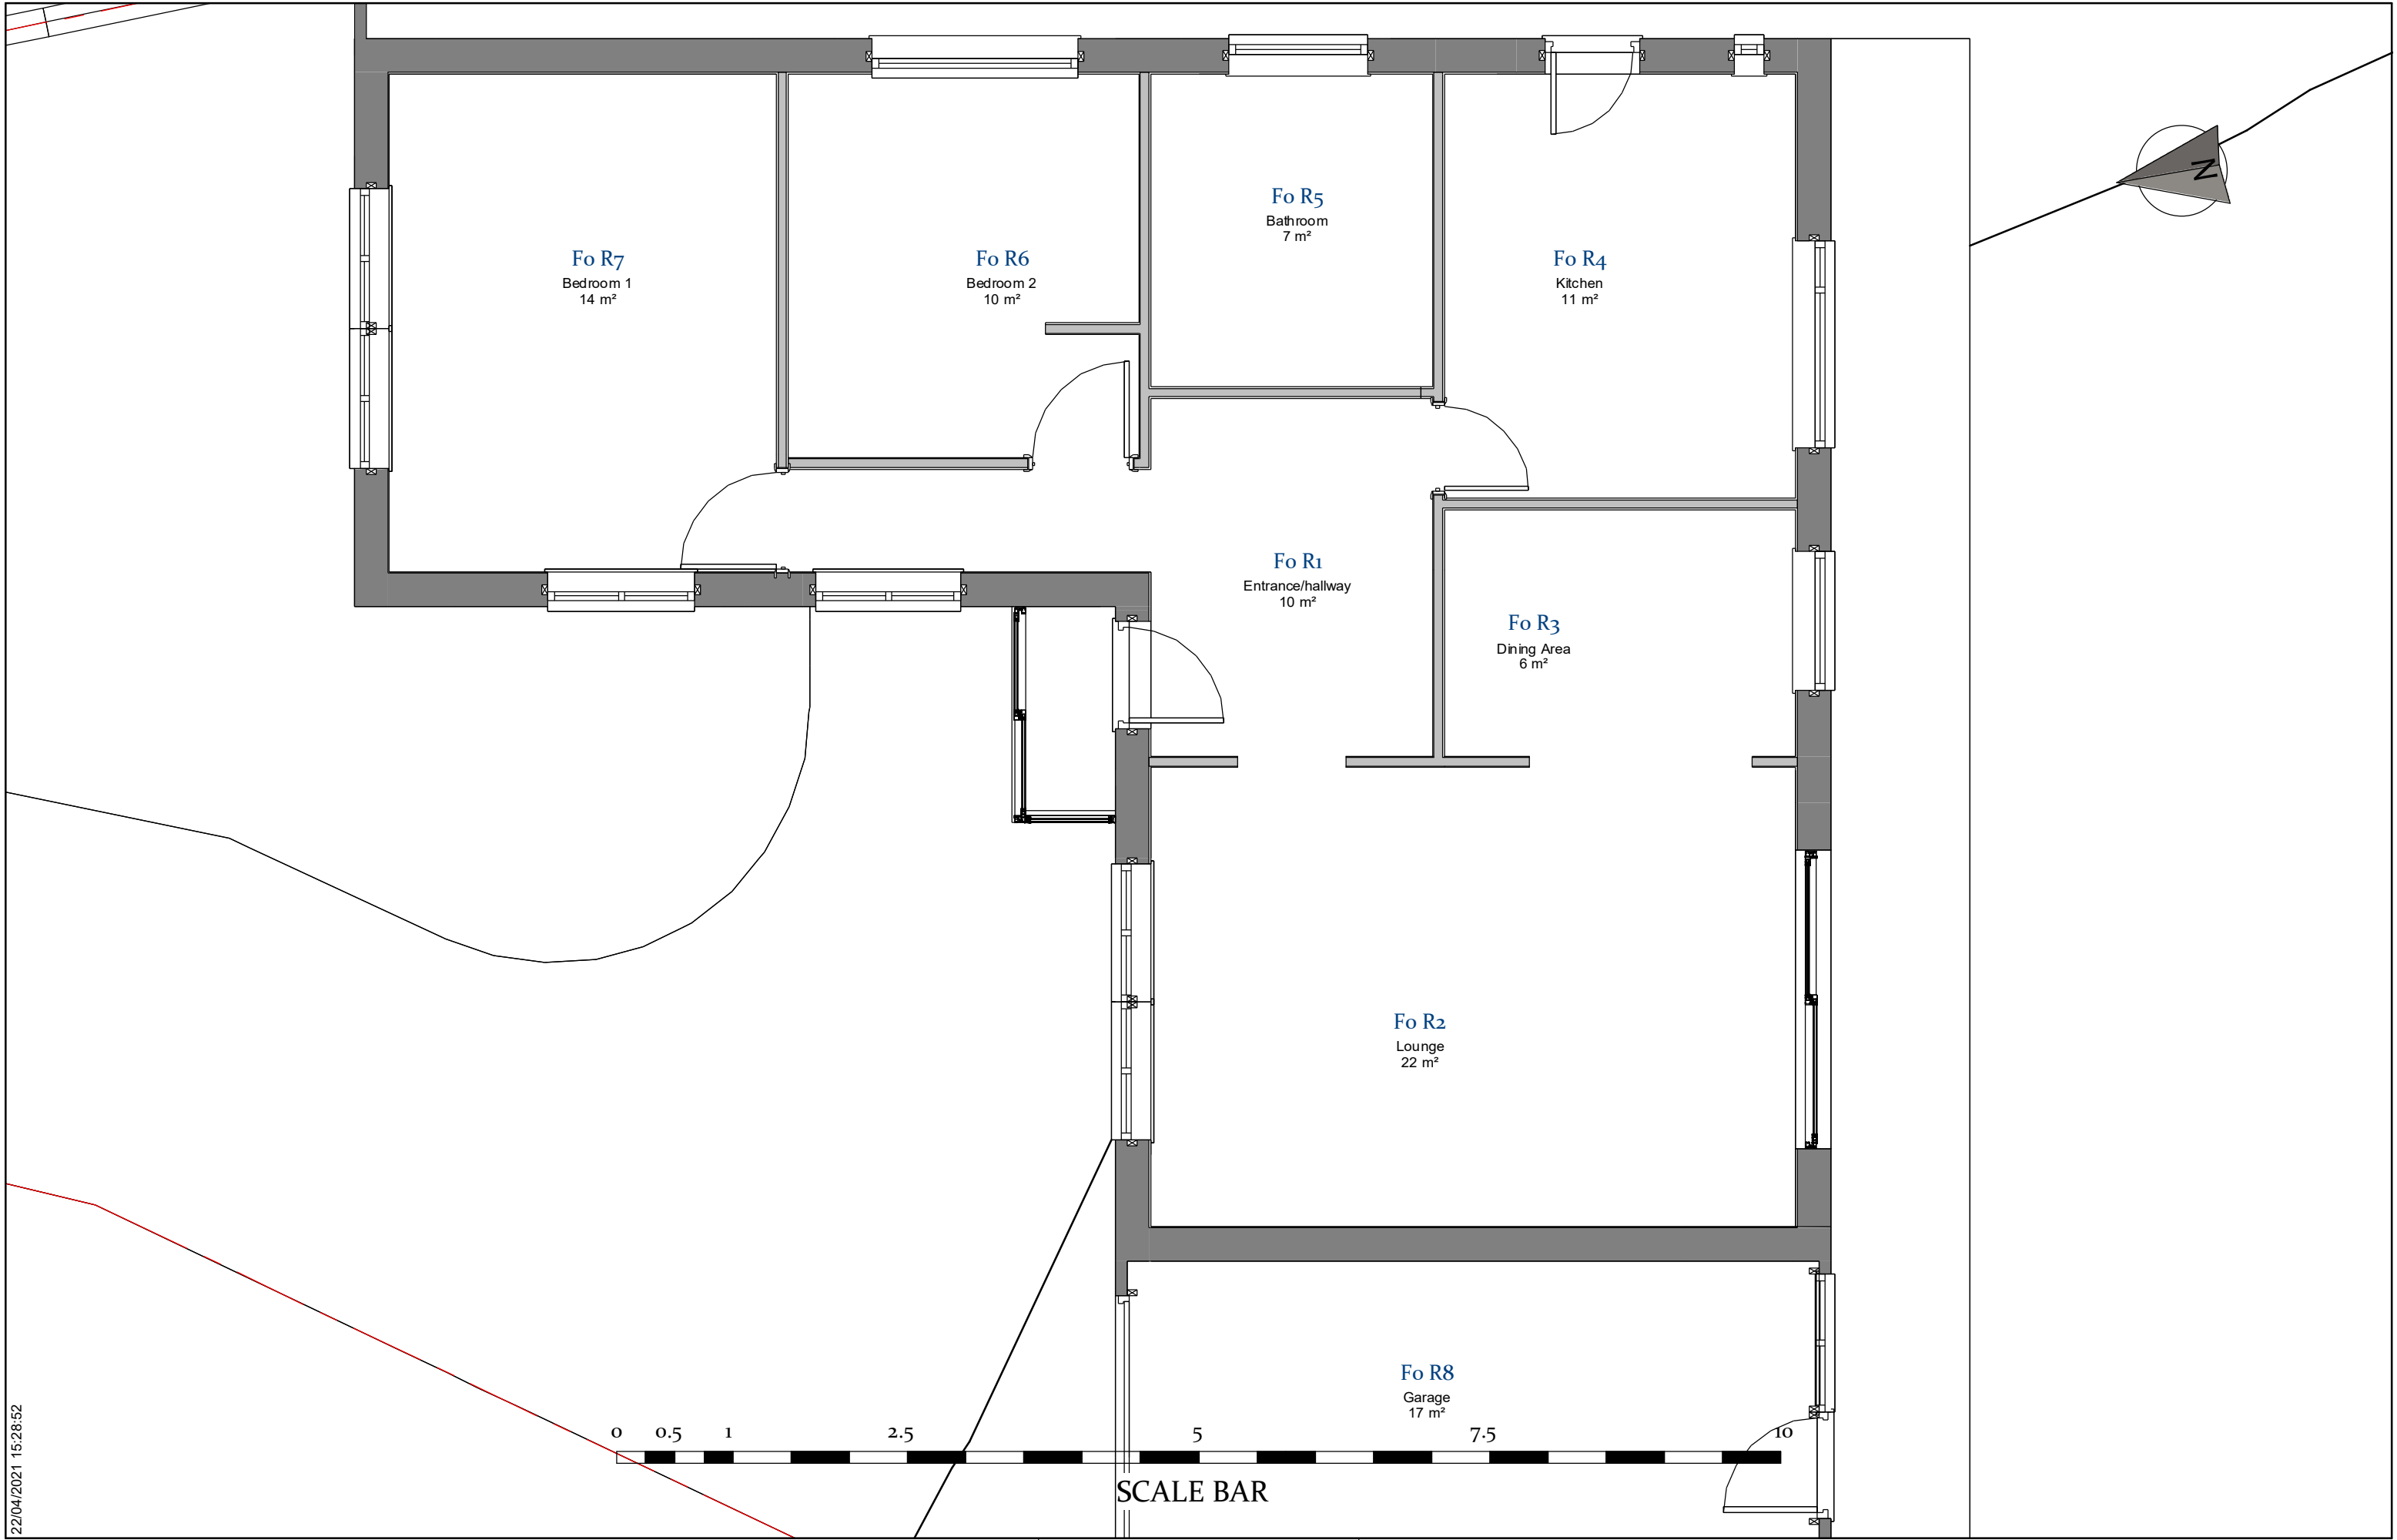

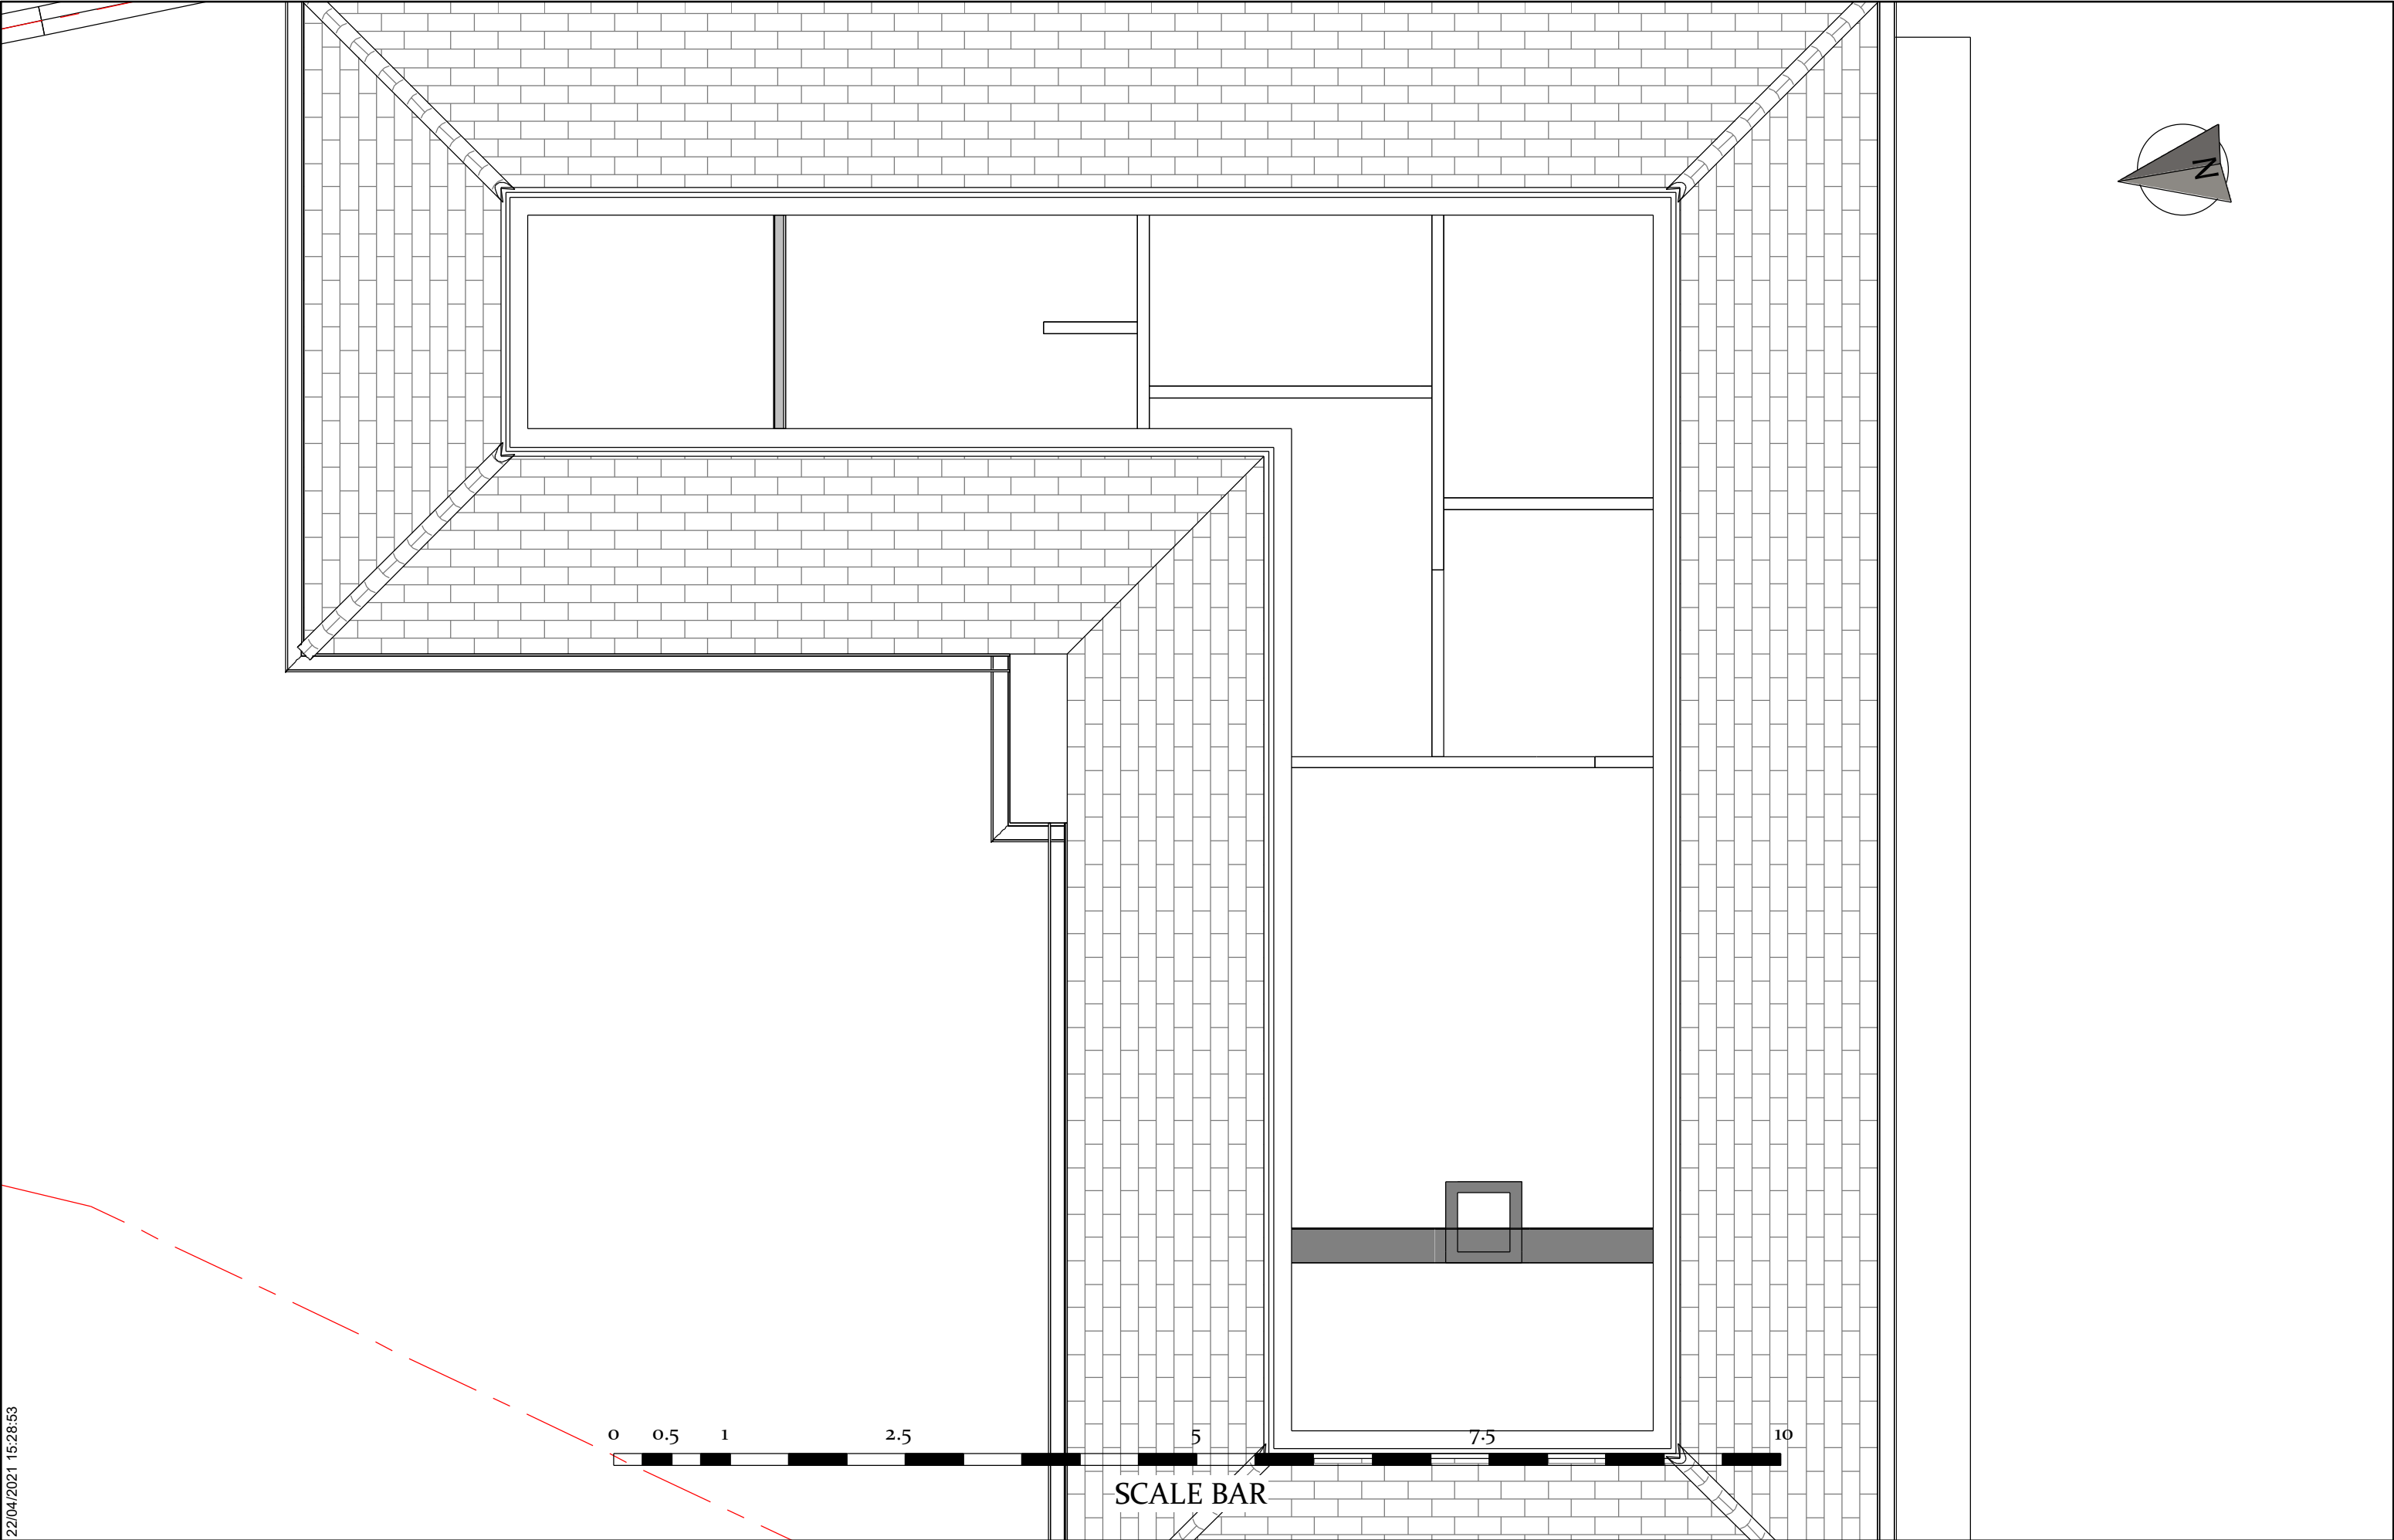

22/04/2021 15:28:53

Submitted For
Client review

Project Stage
Creation Pack

Client Name
Mae and Neil

Project Address
7 Windrush Close, Ickenham, Uxbridge, UB10 8EJ

NORTH AVENUE
ARCHITECTURAL, INTERIORS,
AND PROJECT MANAGEMENT
LONDON


Sheet name
EX. First Floor Plan

Page No.
B. EX. 2.2

Scale | 1 : 50

Issue Number
Approver

Date: 21/04/2021

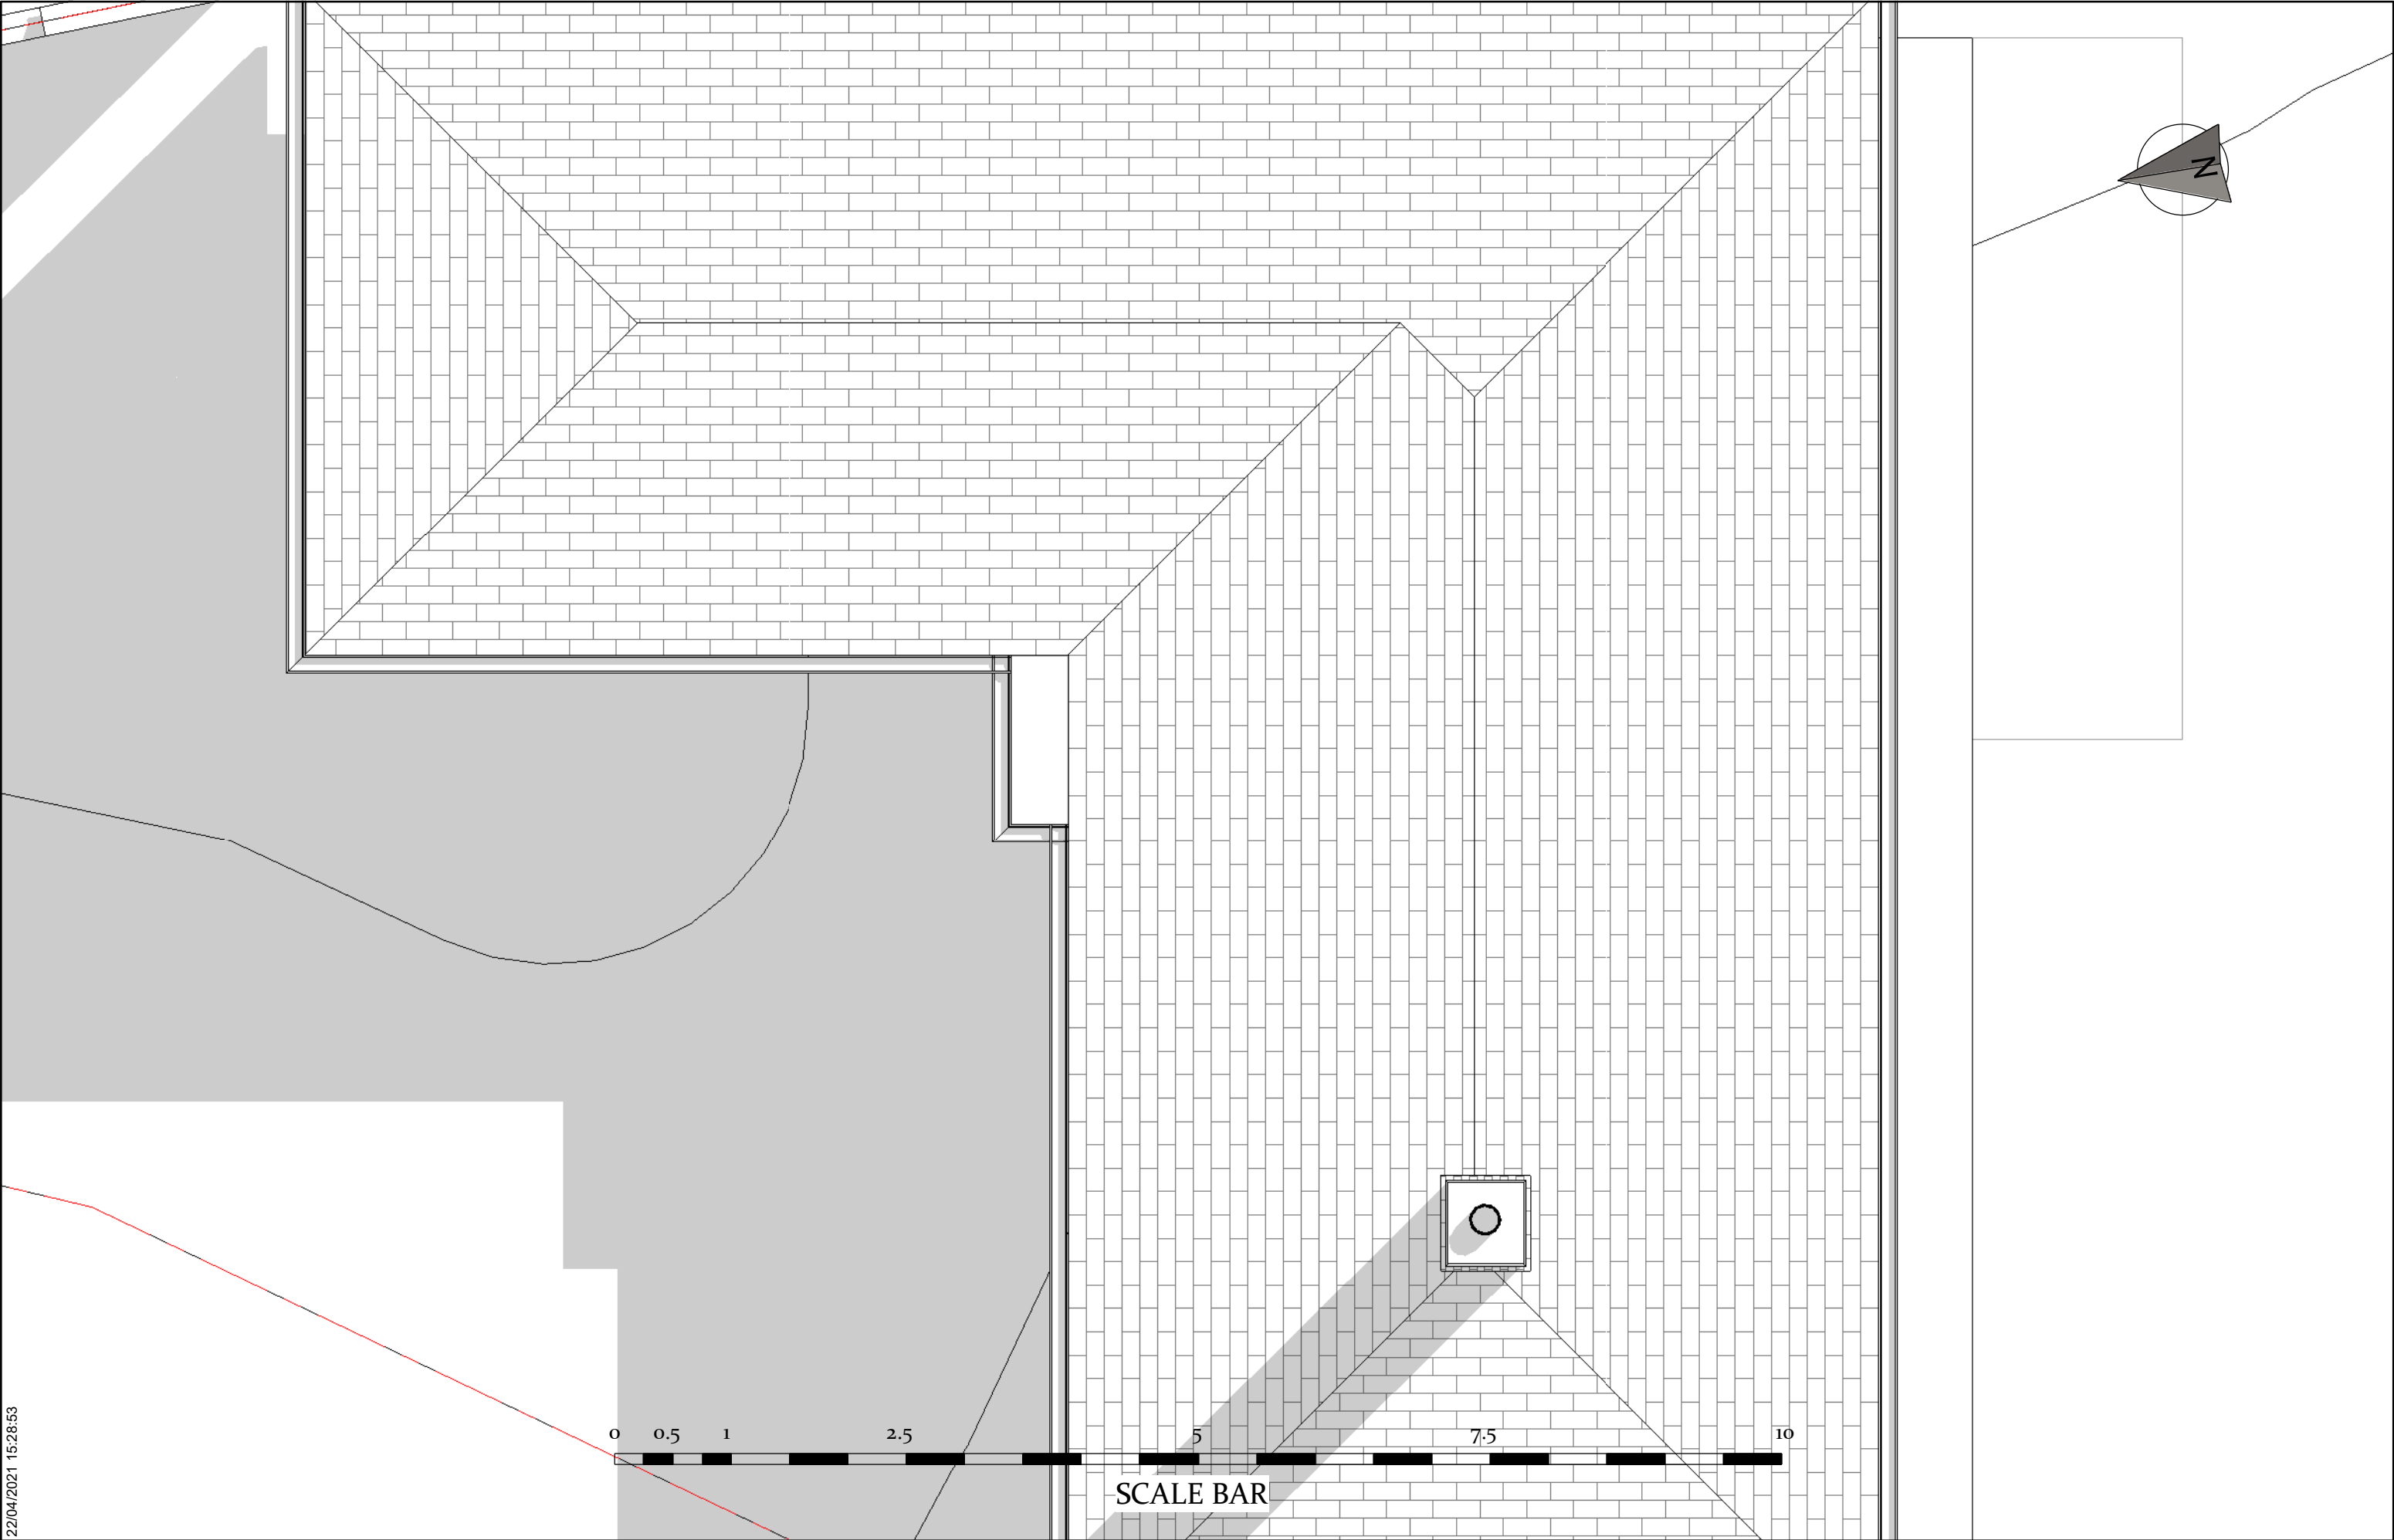

22/04/2021 15:28:53

Submitted For
Client review

Project Stage
Creation Pack

Client Name
Mae and Neil

Project Address
7 Windrush Close, Ickenham, Uxbridge, UB10 8EJ

NORTH AVENUE

ARCHITECTURAL, INTERIORS,
AND PROJECT MANAGEMENT
LONDON

Sheet name
EX. Roof Plan

Page No.
B. EX. 2.3

Scale | 1 : 50


Issue Number
Approver

Date: 21/04/2021







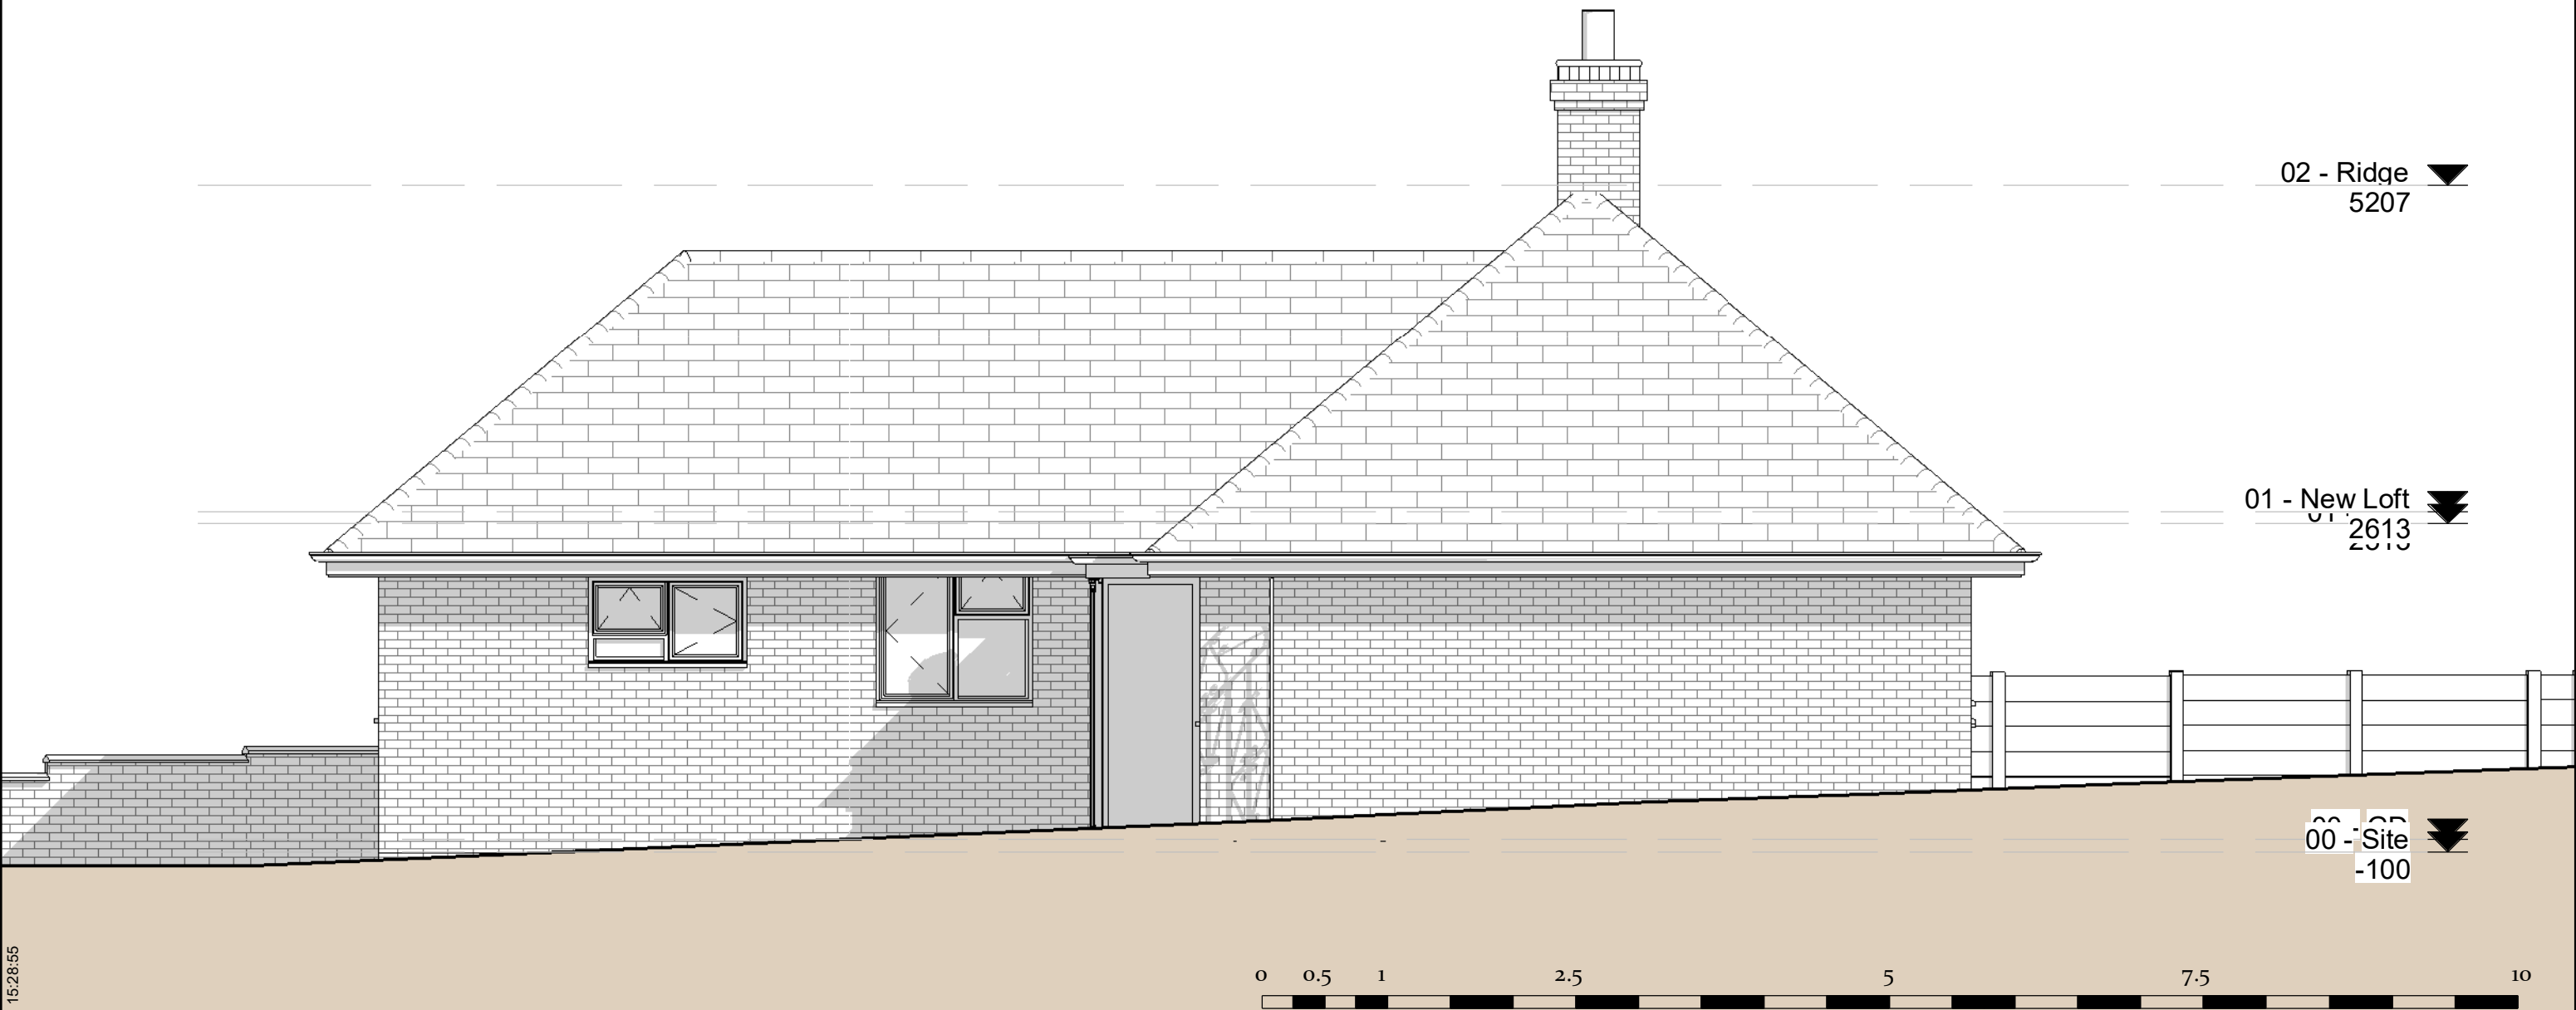


22/04/2021 15:28:55



22/04/2021 15:28:56



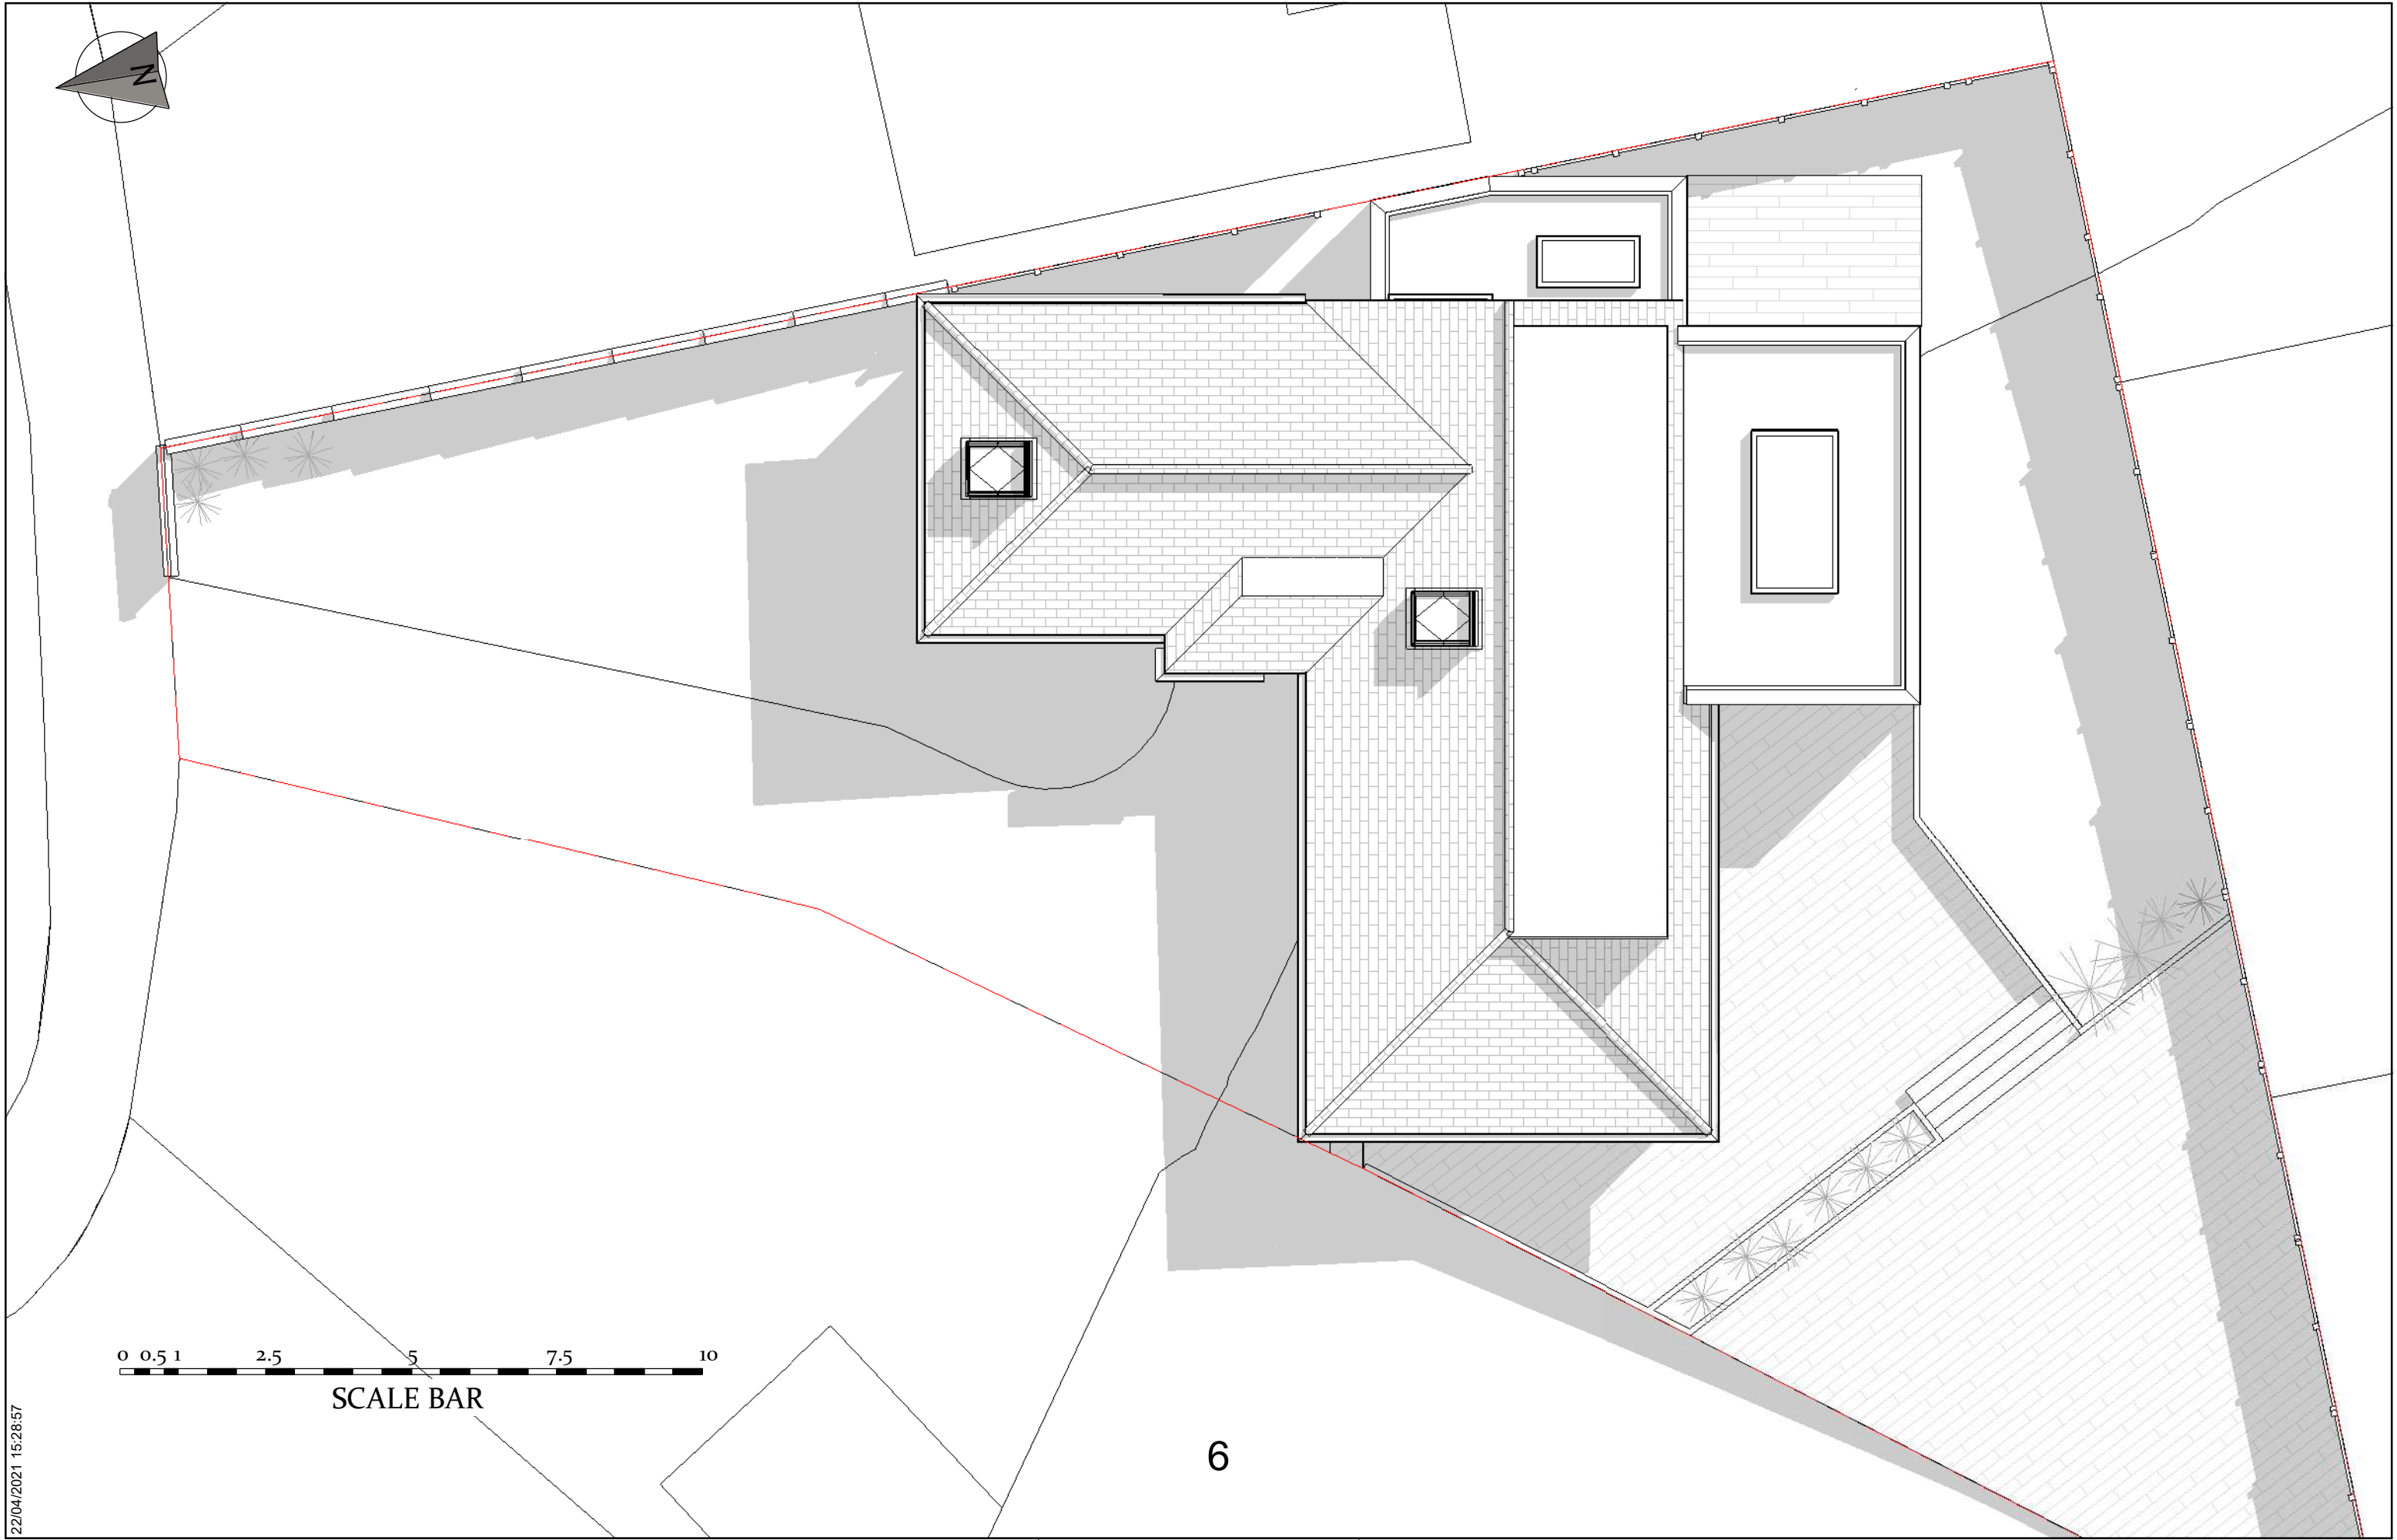

22/04/2021 15:28:57

Submitted For
Client review

Project Stage
Creation Pack

Client Name
Mae and Neil

Project Address
7 Windrush Close, Ickenham, Uxbridge, UB10 8EJ

NORTH AVENUE

ARCHITECTURAL, INTERIORS,
AND PROJECT MANAGEMENT
LONDON


Sheet name
PR. Site Plan

Page No.
D. PR. 0.1


Scale | 1 : 100

Issue Number
Approver


Date: 21/04/2021

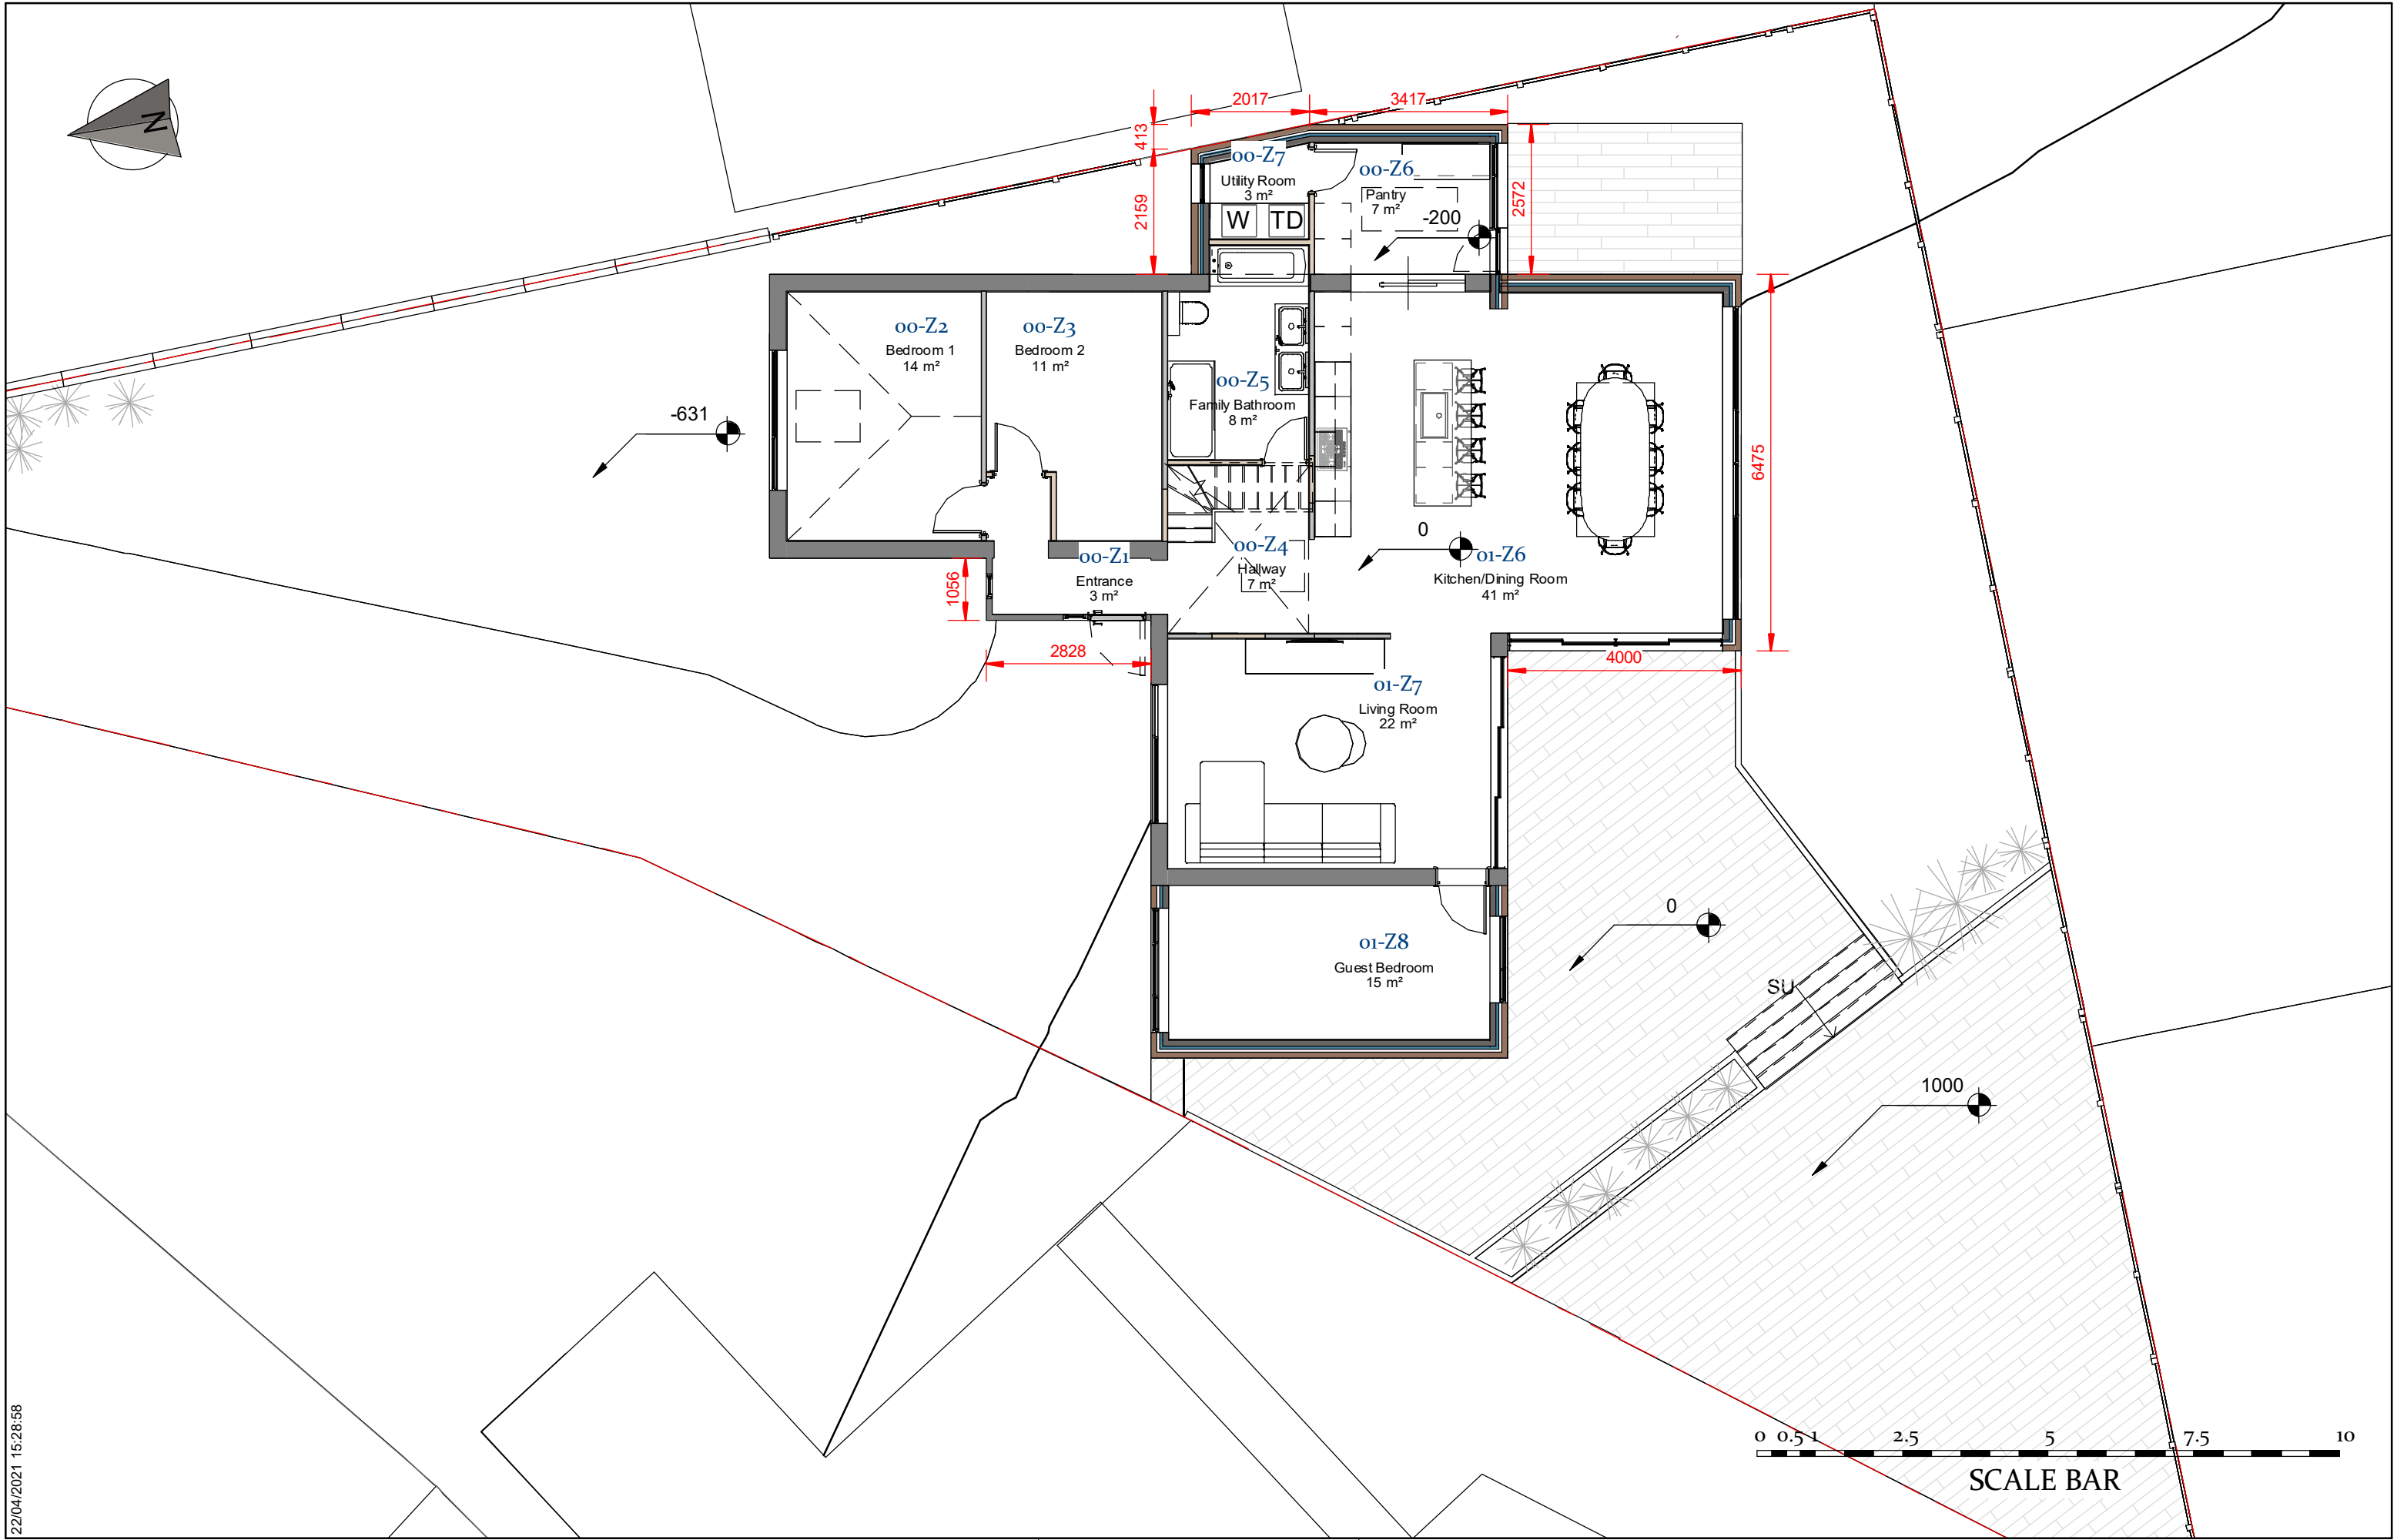


22/04/2021 15:28:58

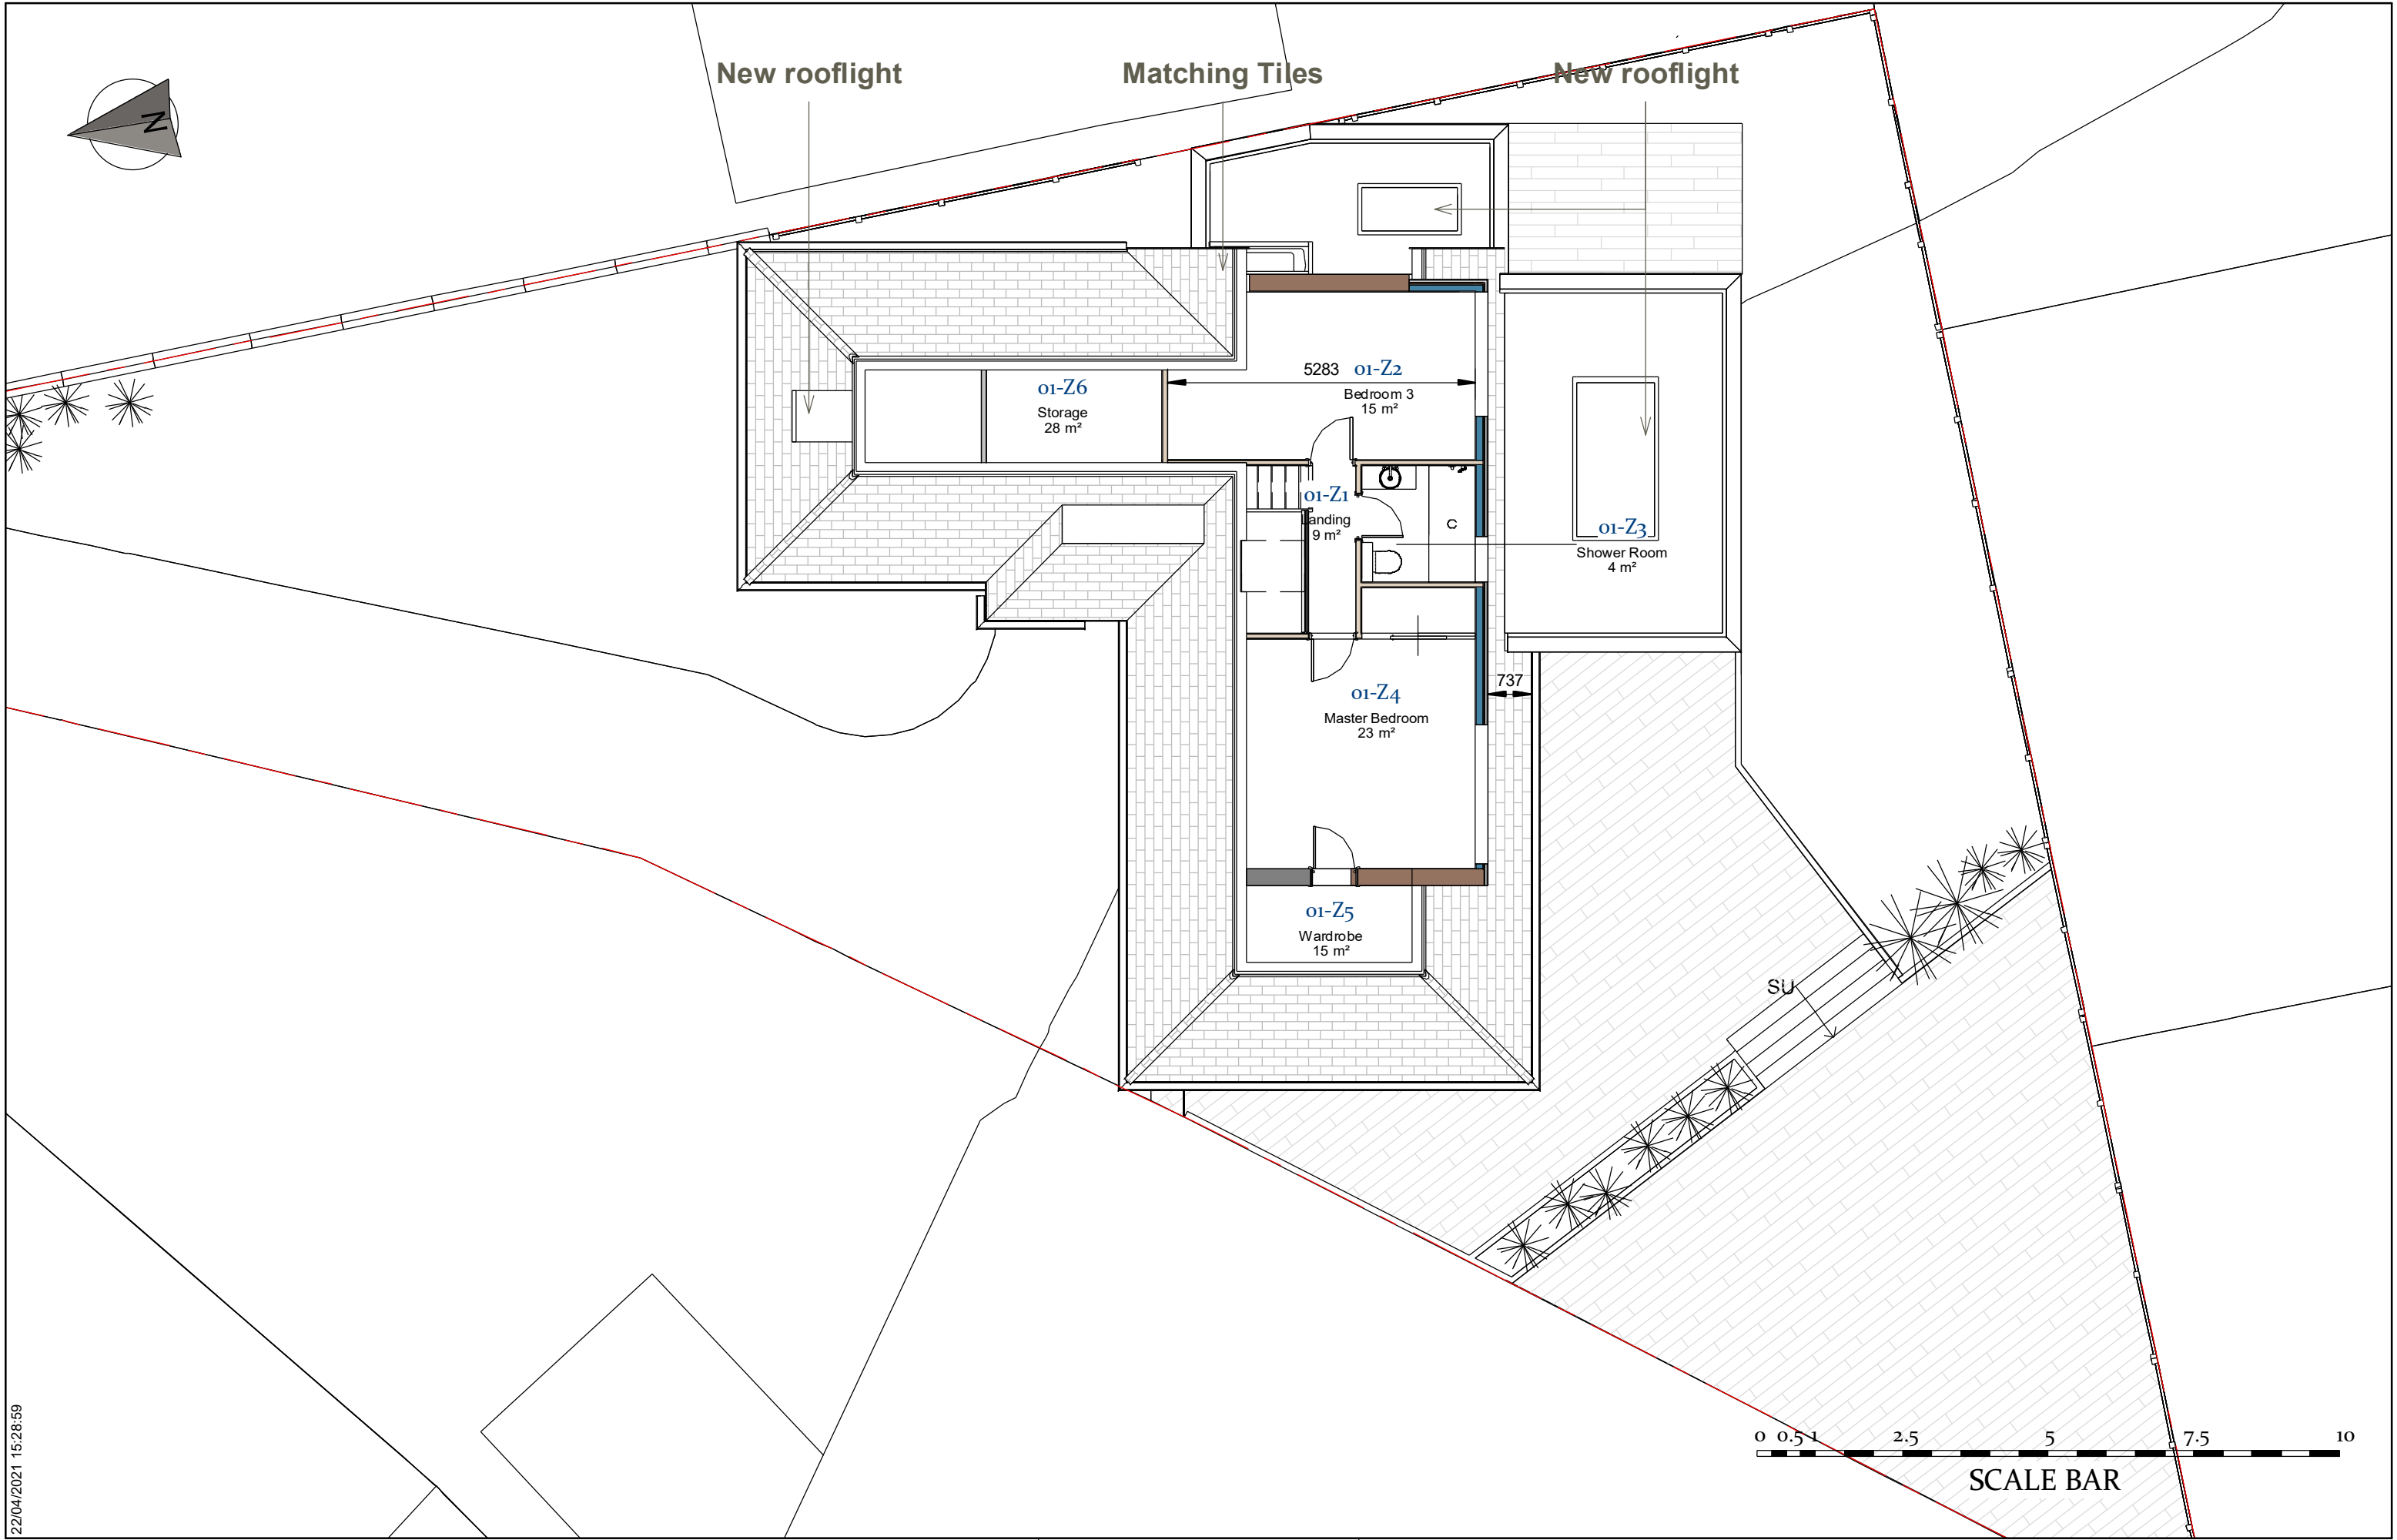



22/04/2021 15:28:59

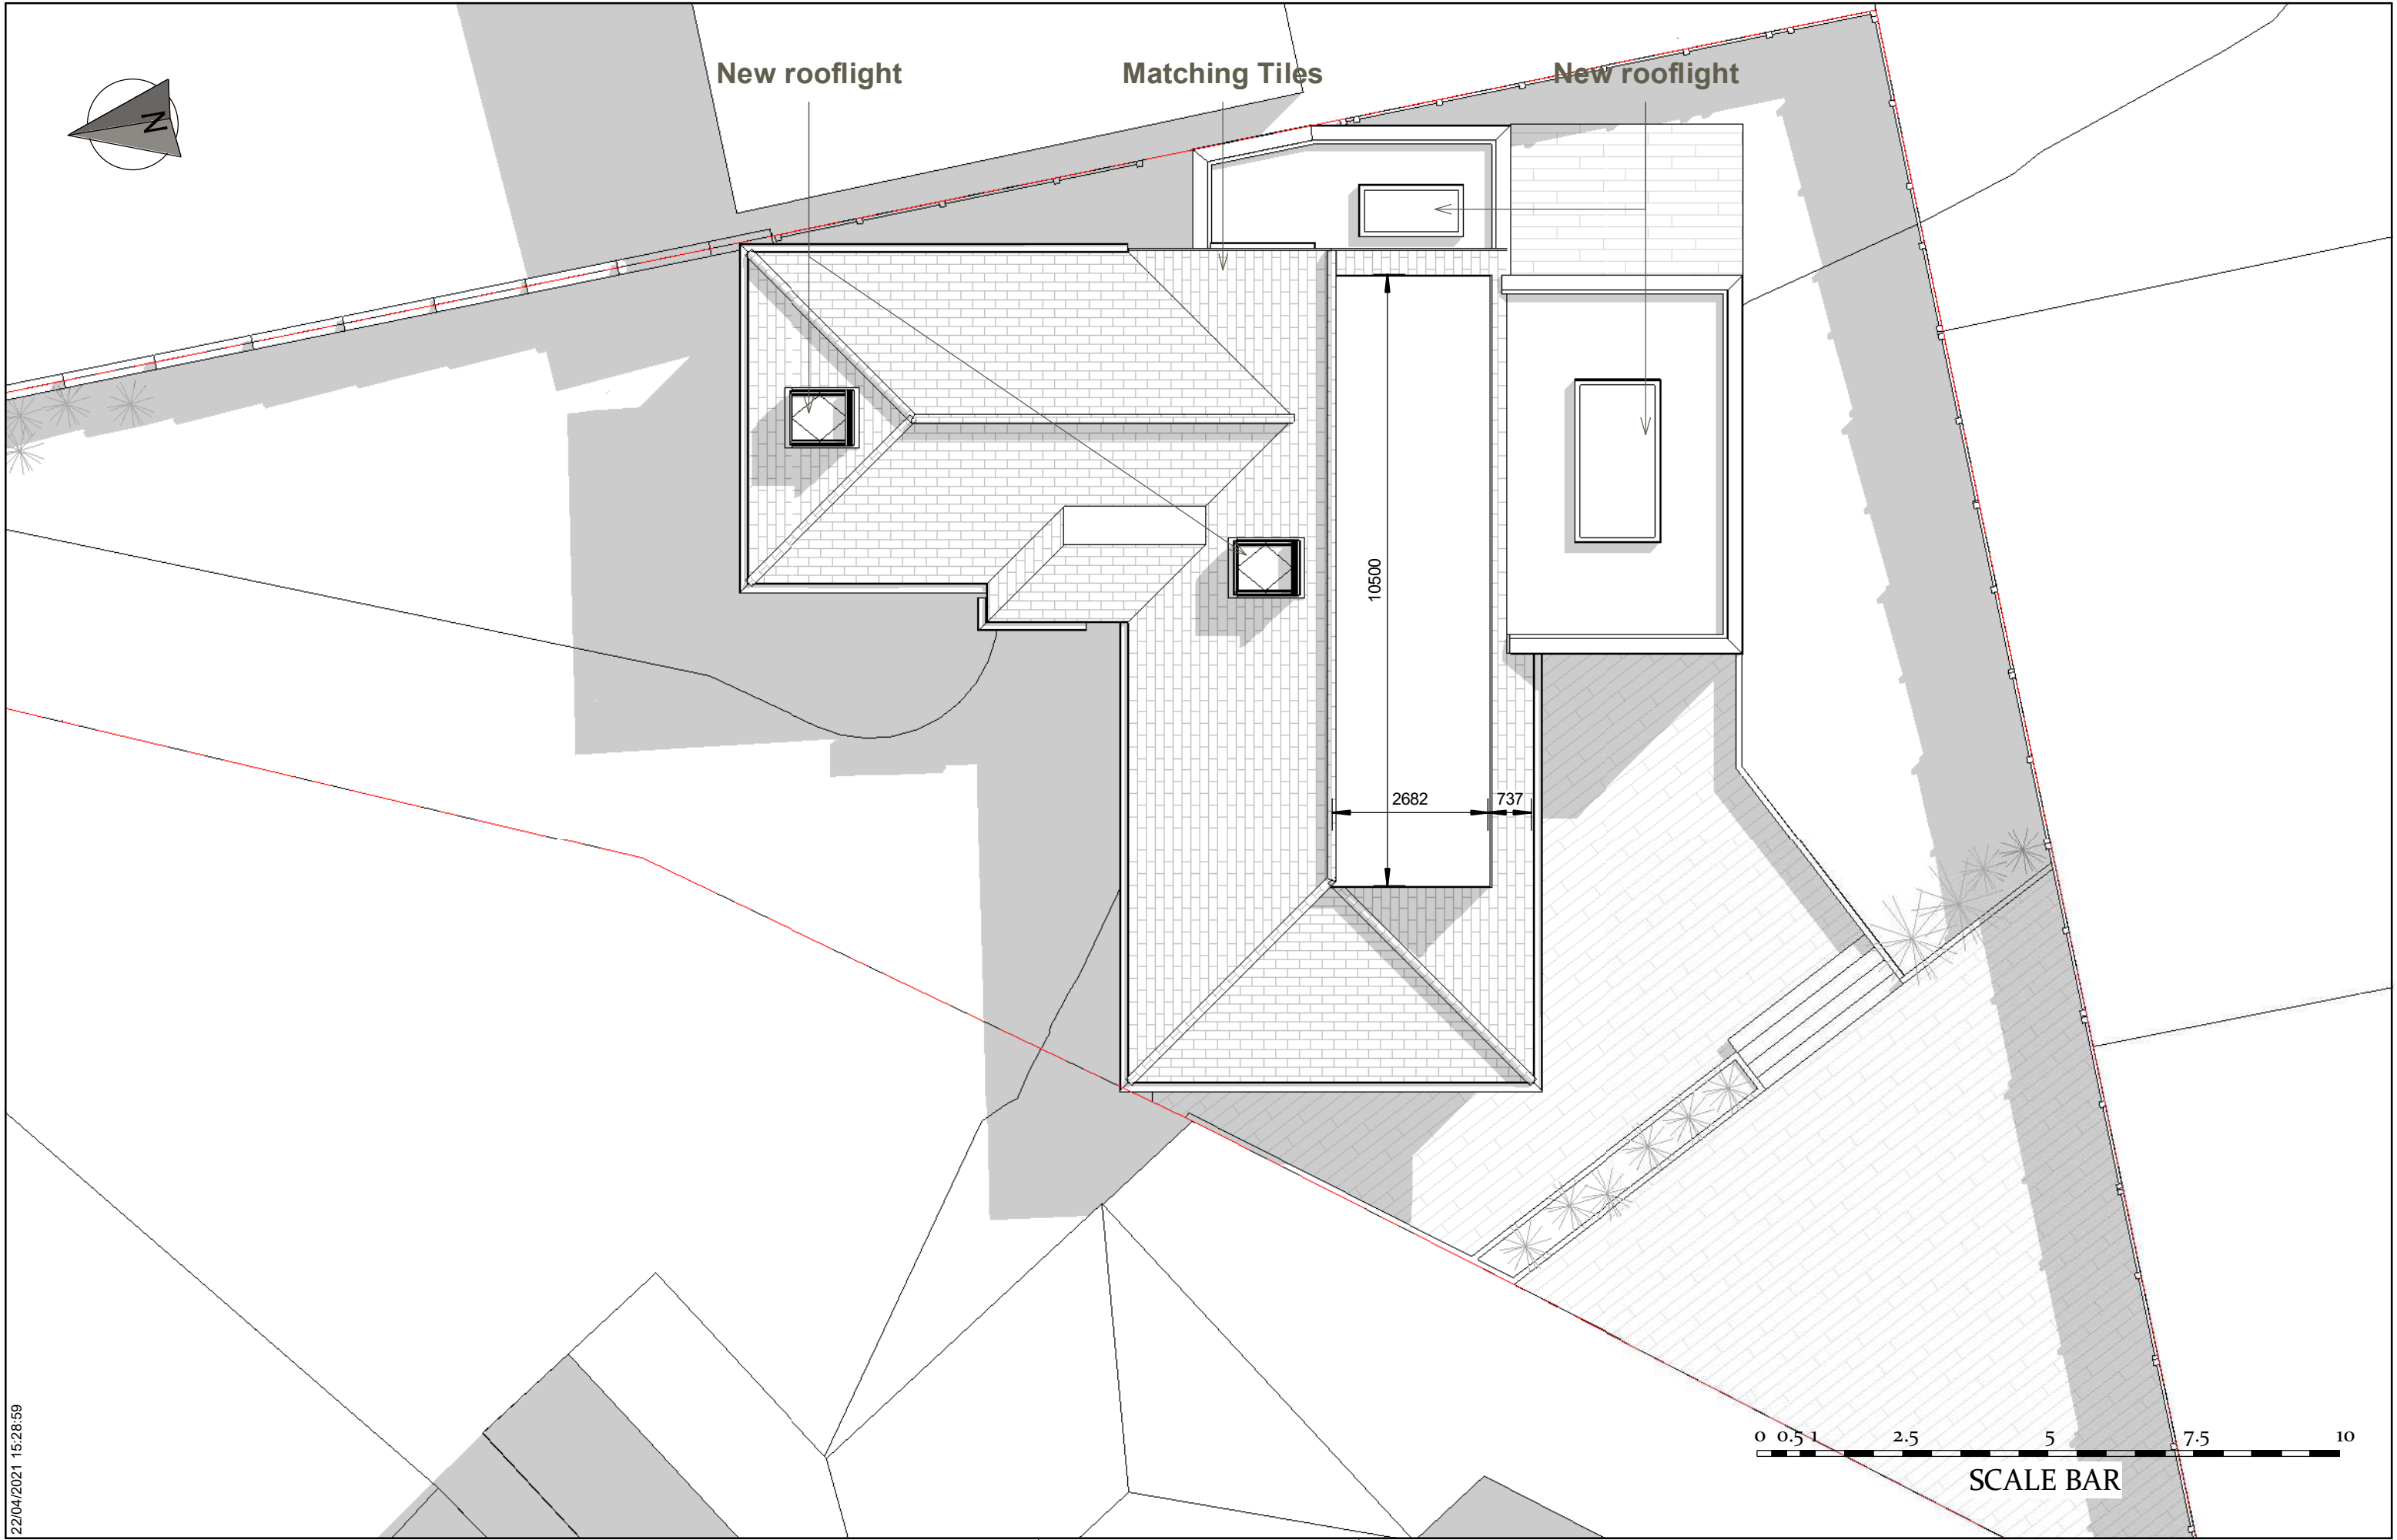


22/04/2021 15:28:59

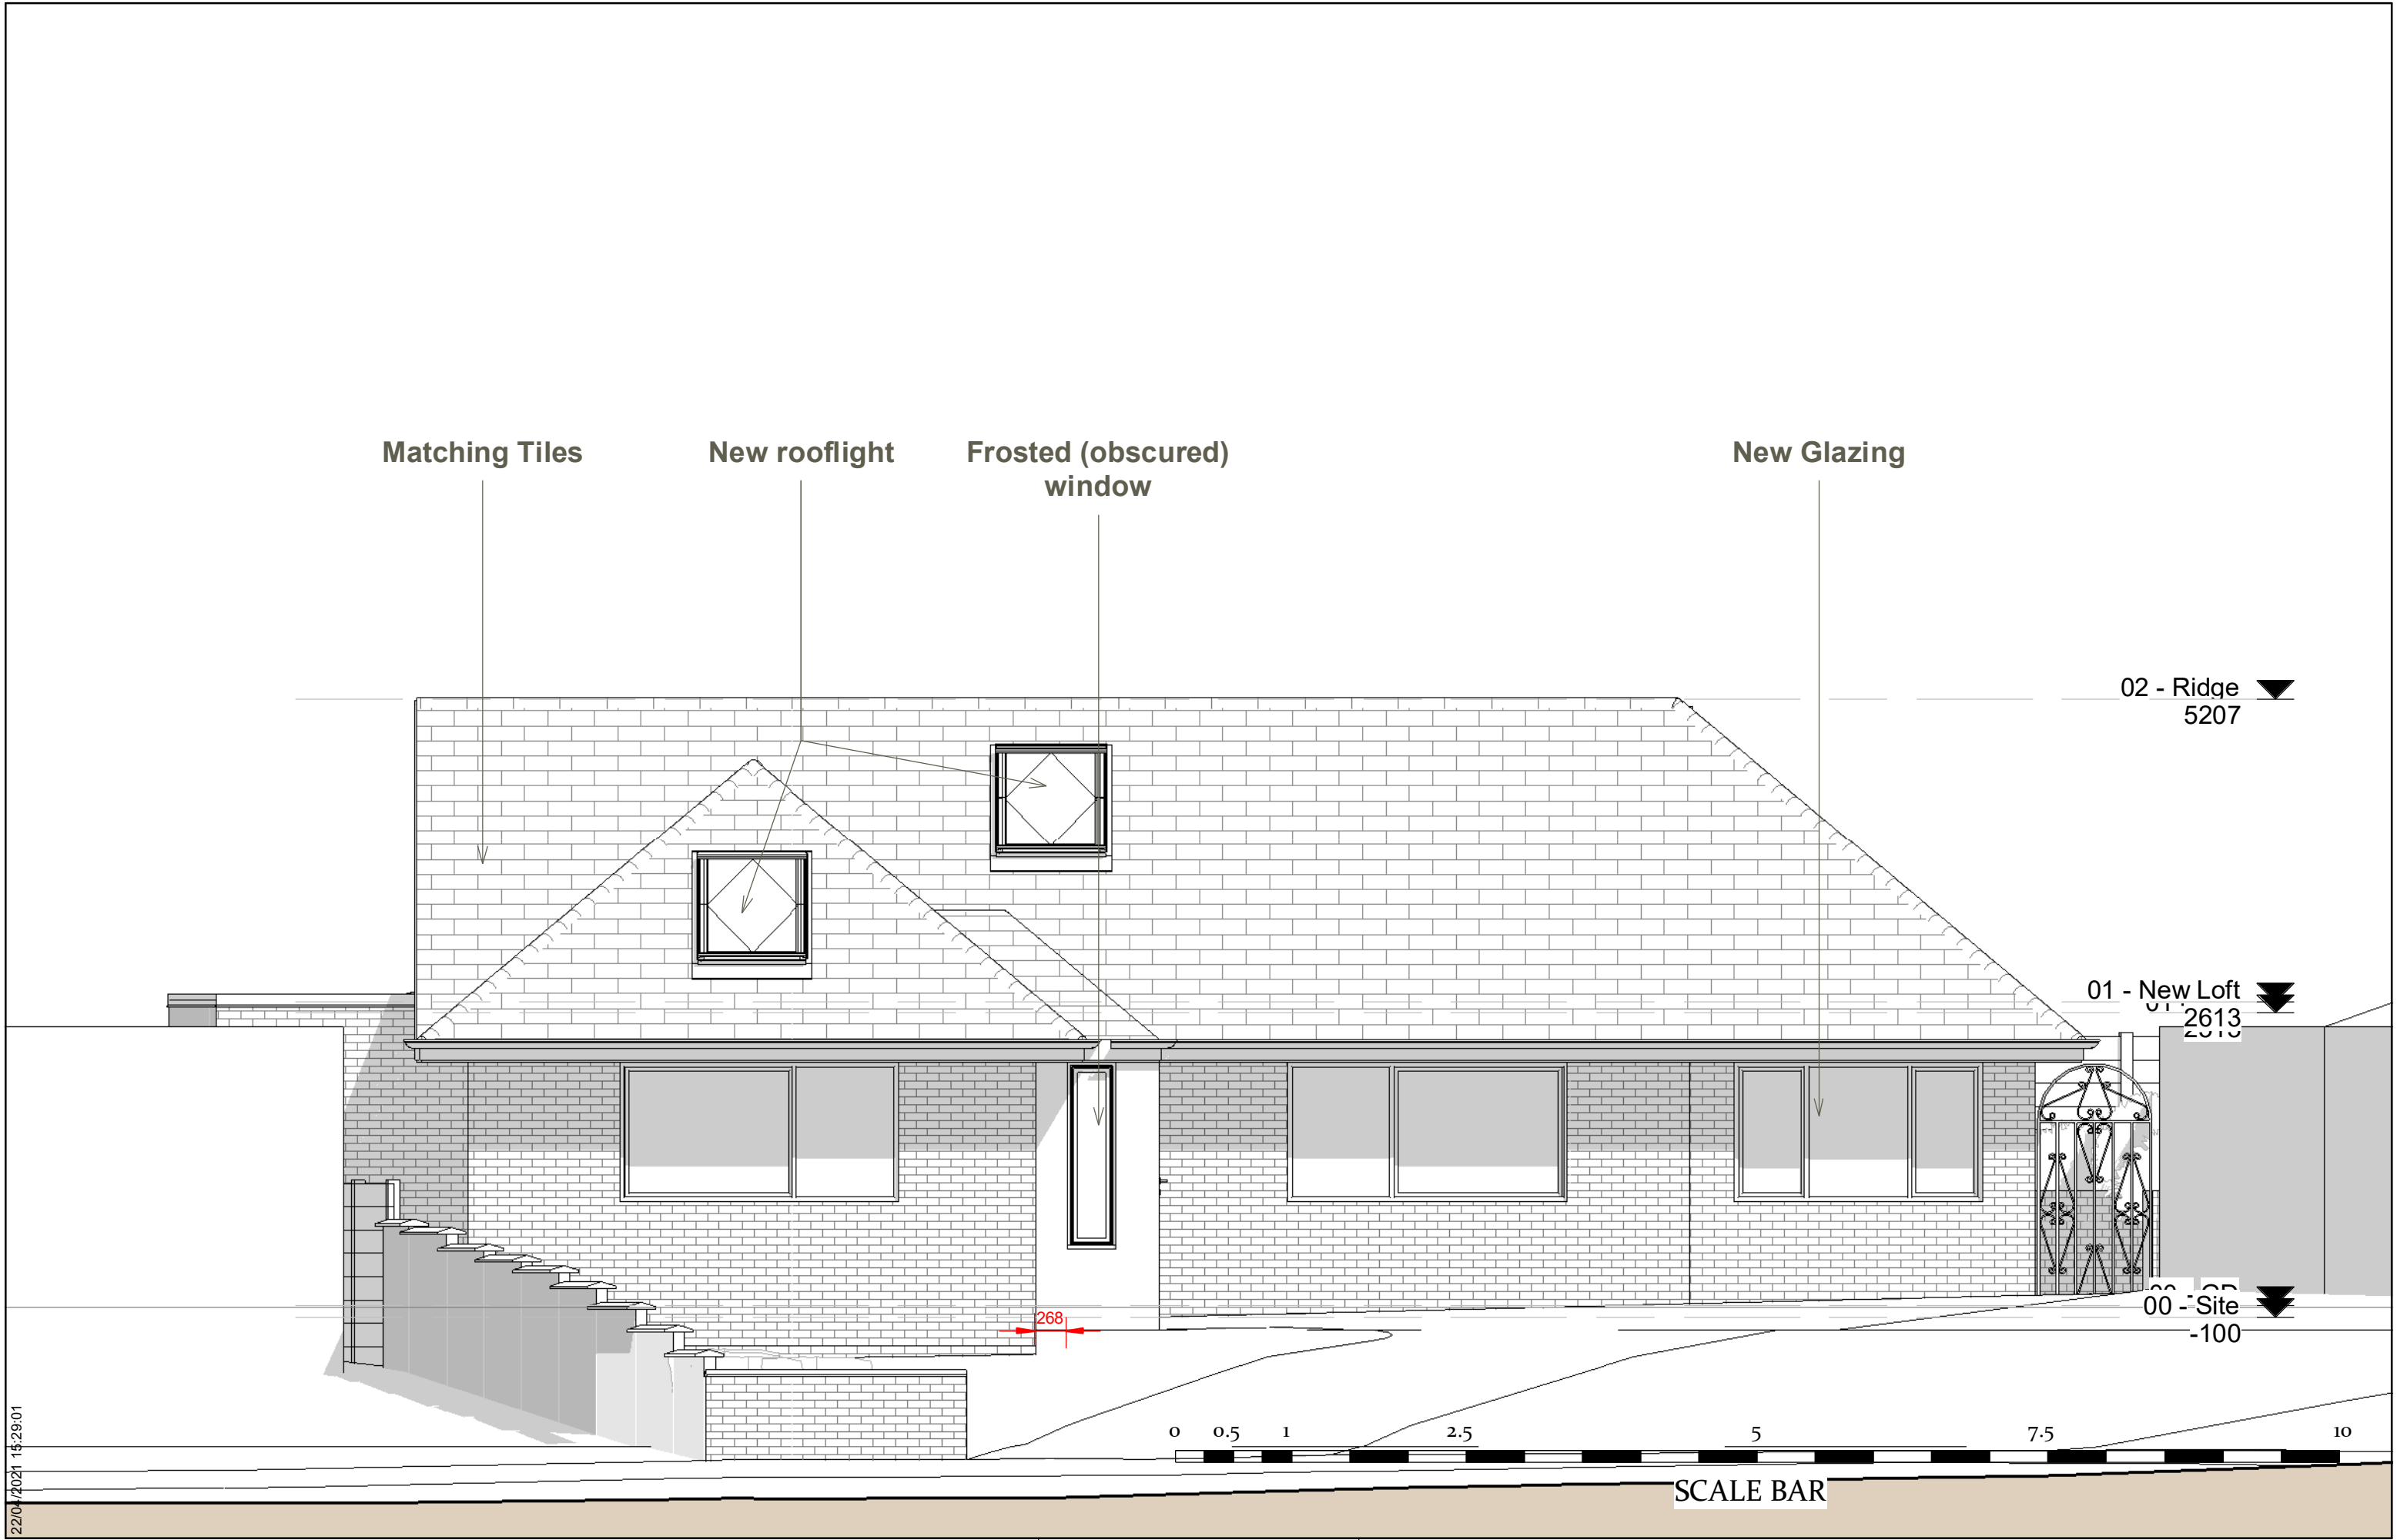


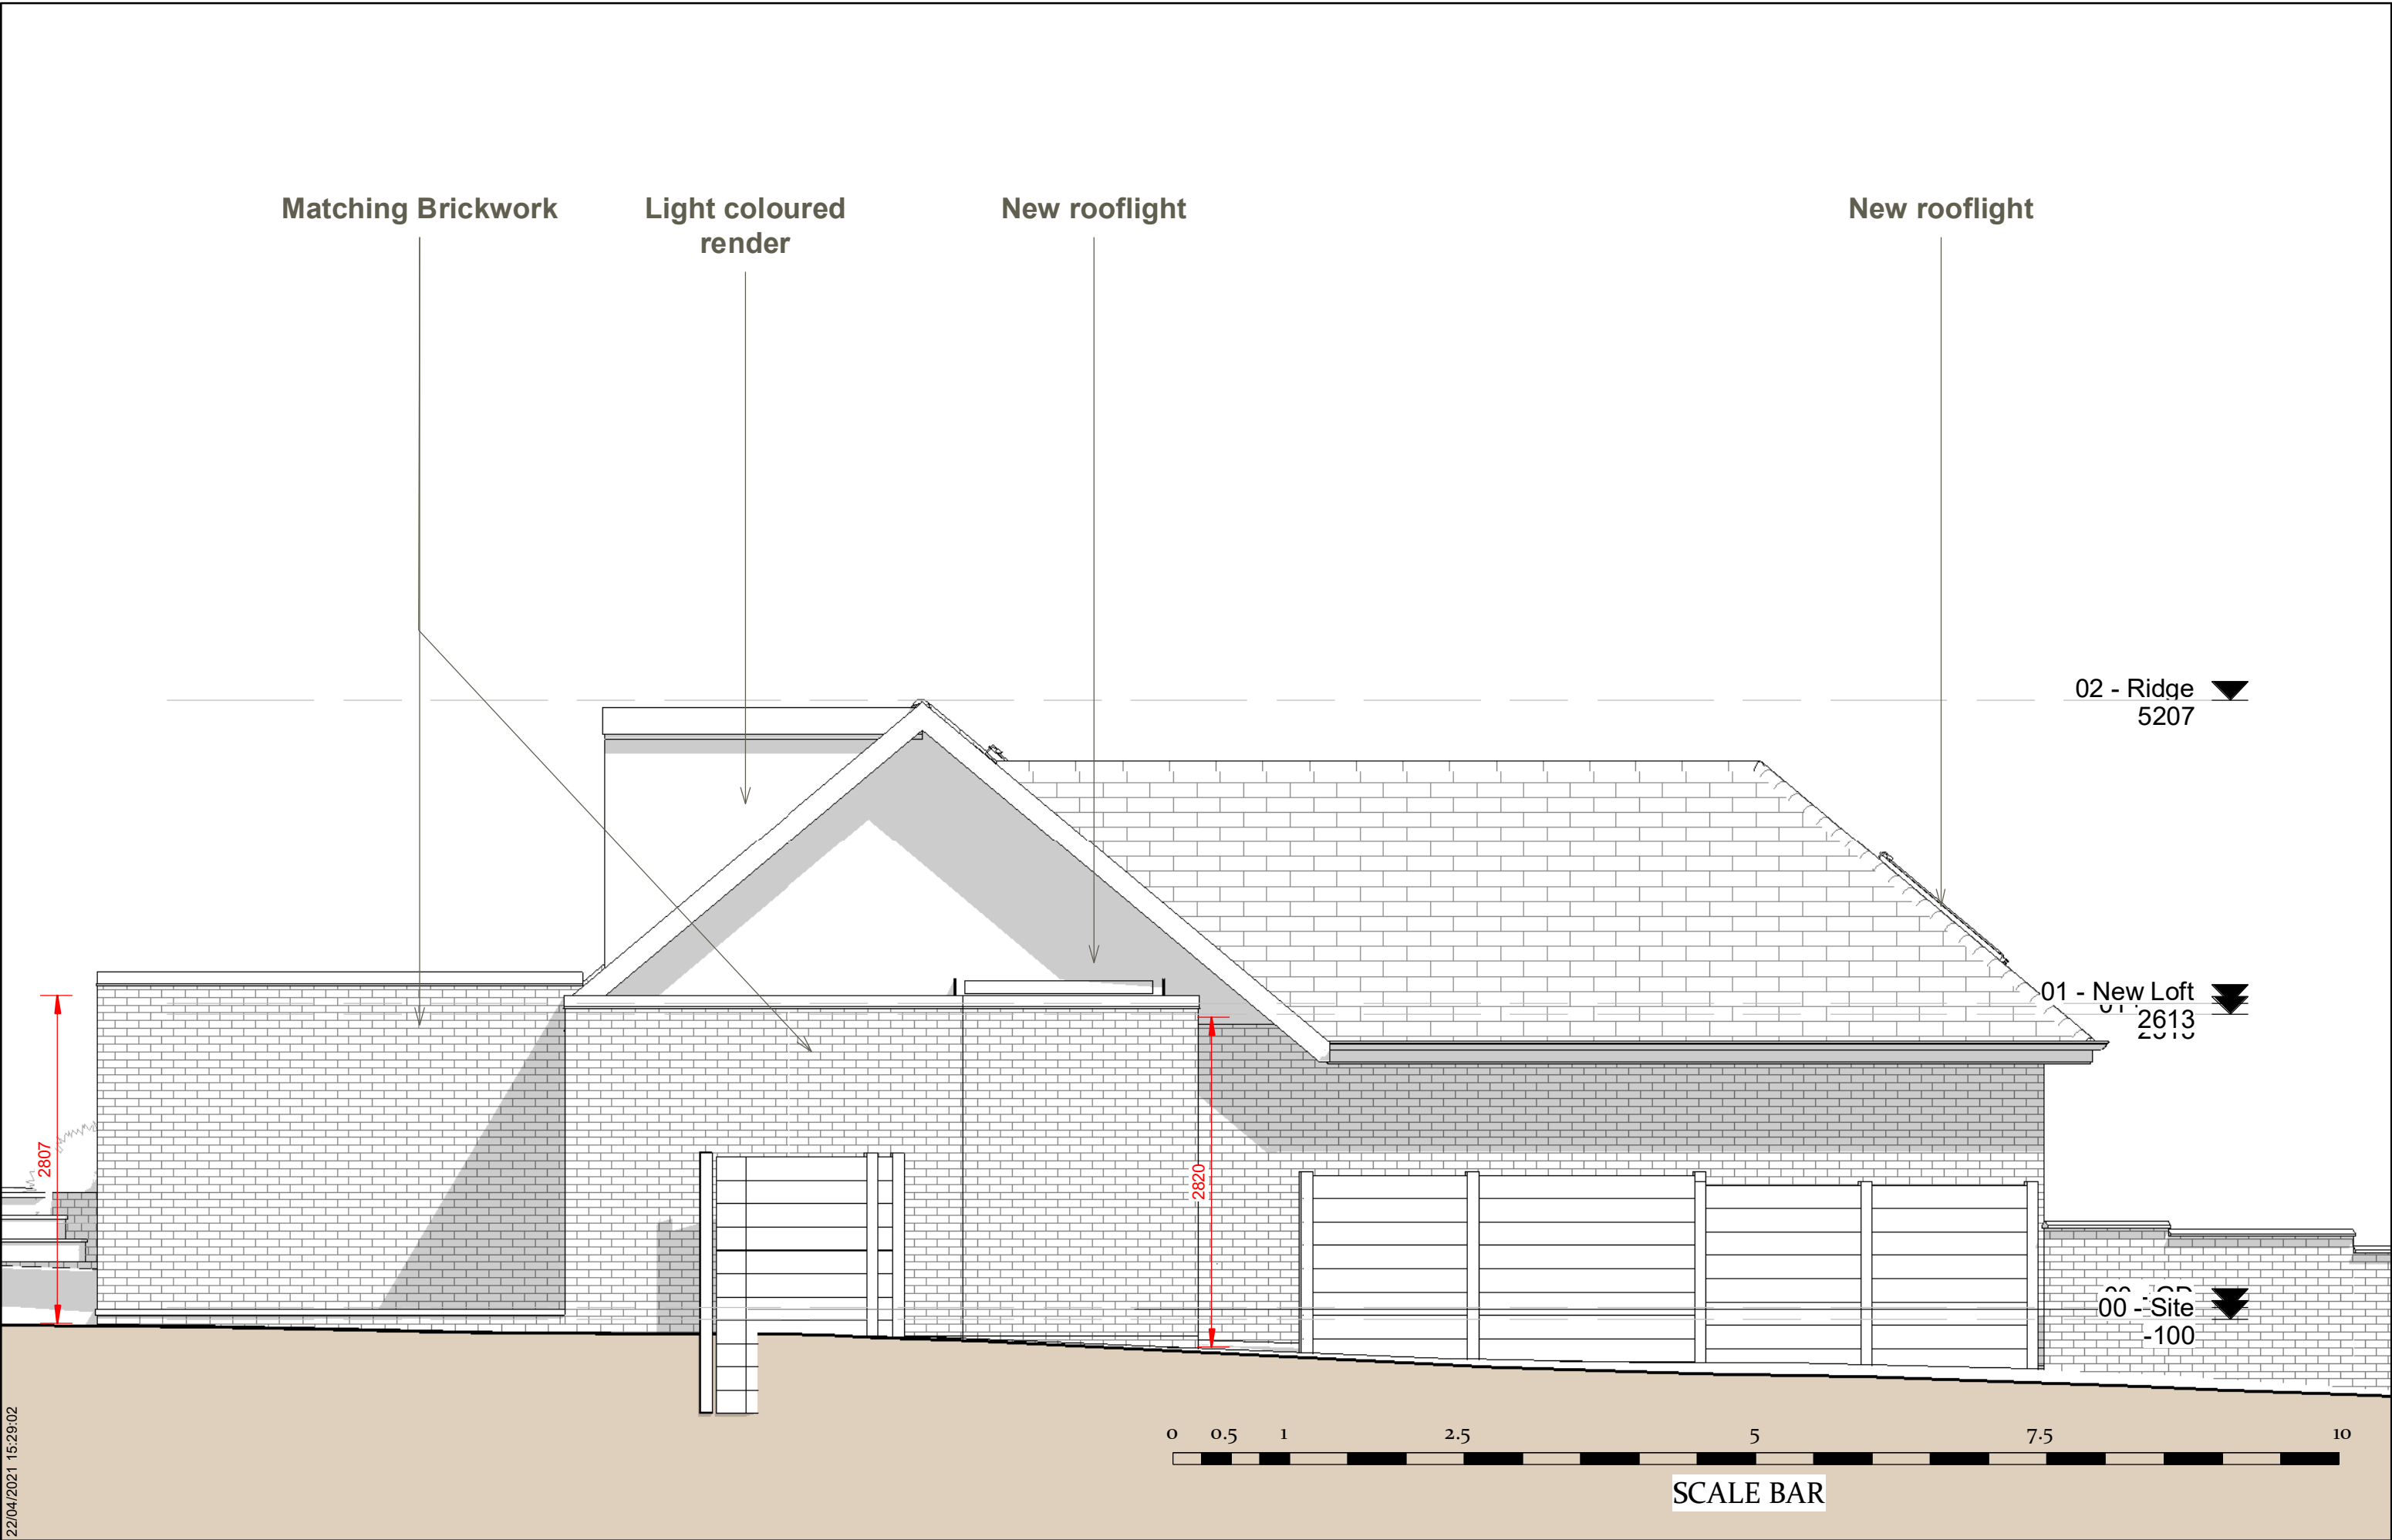

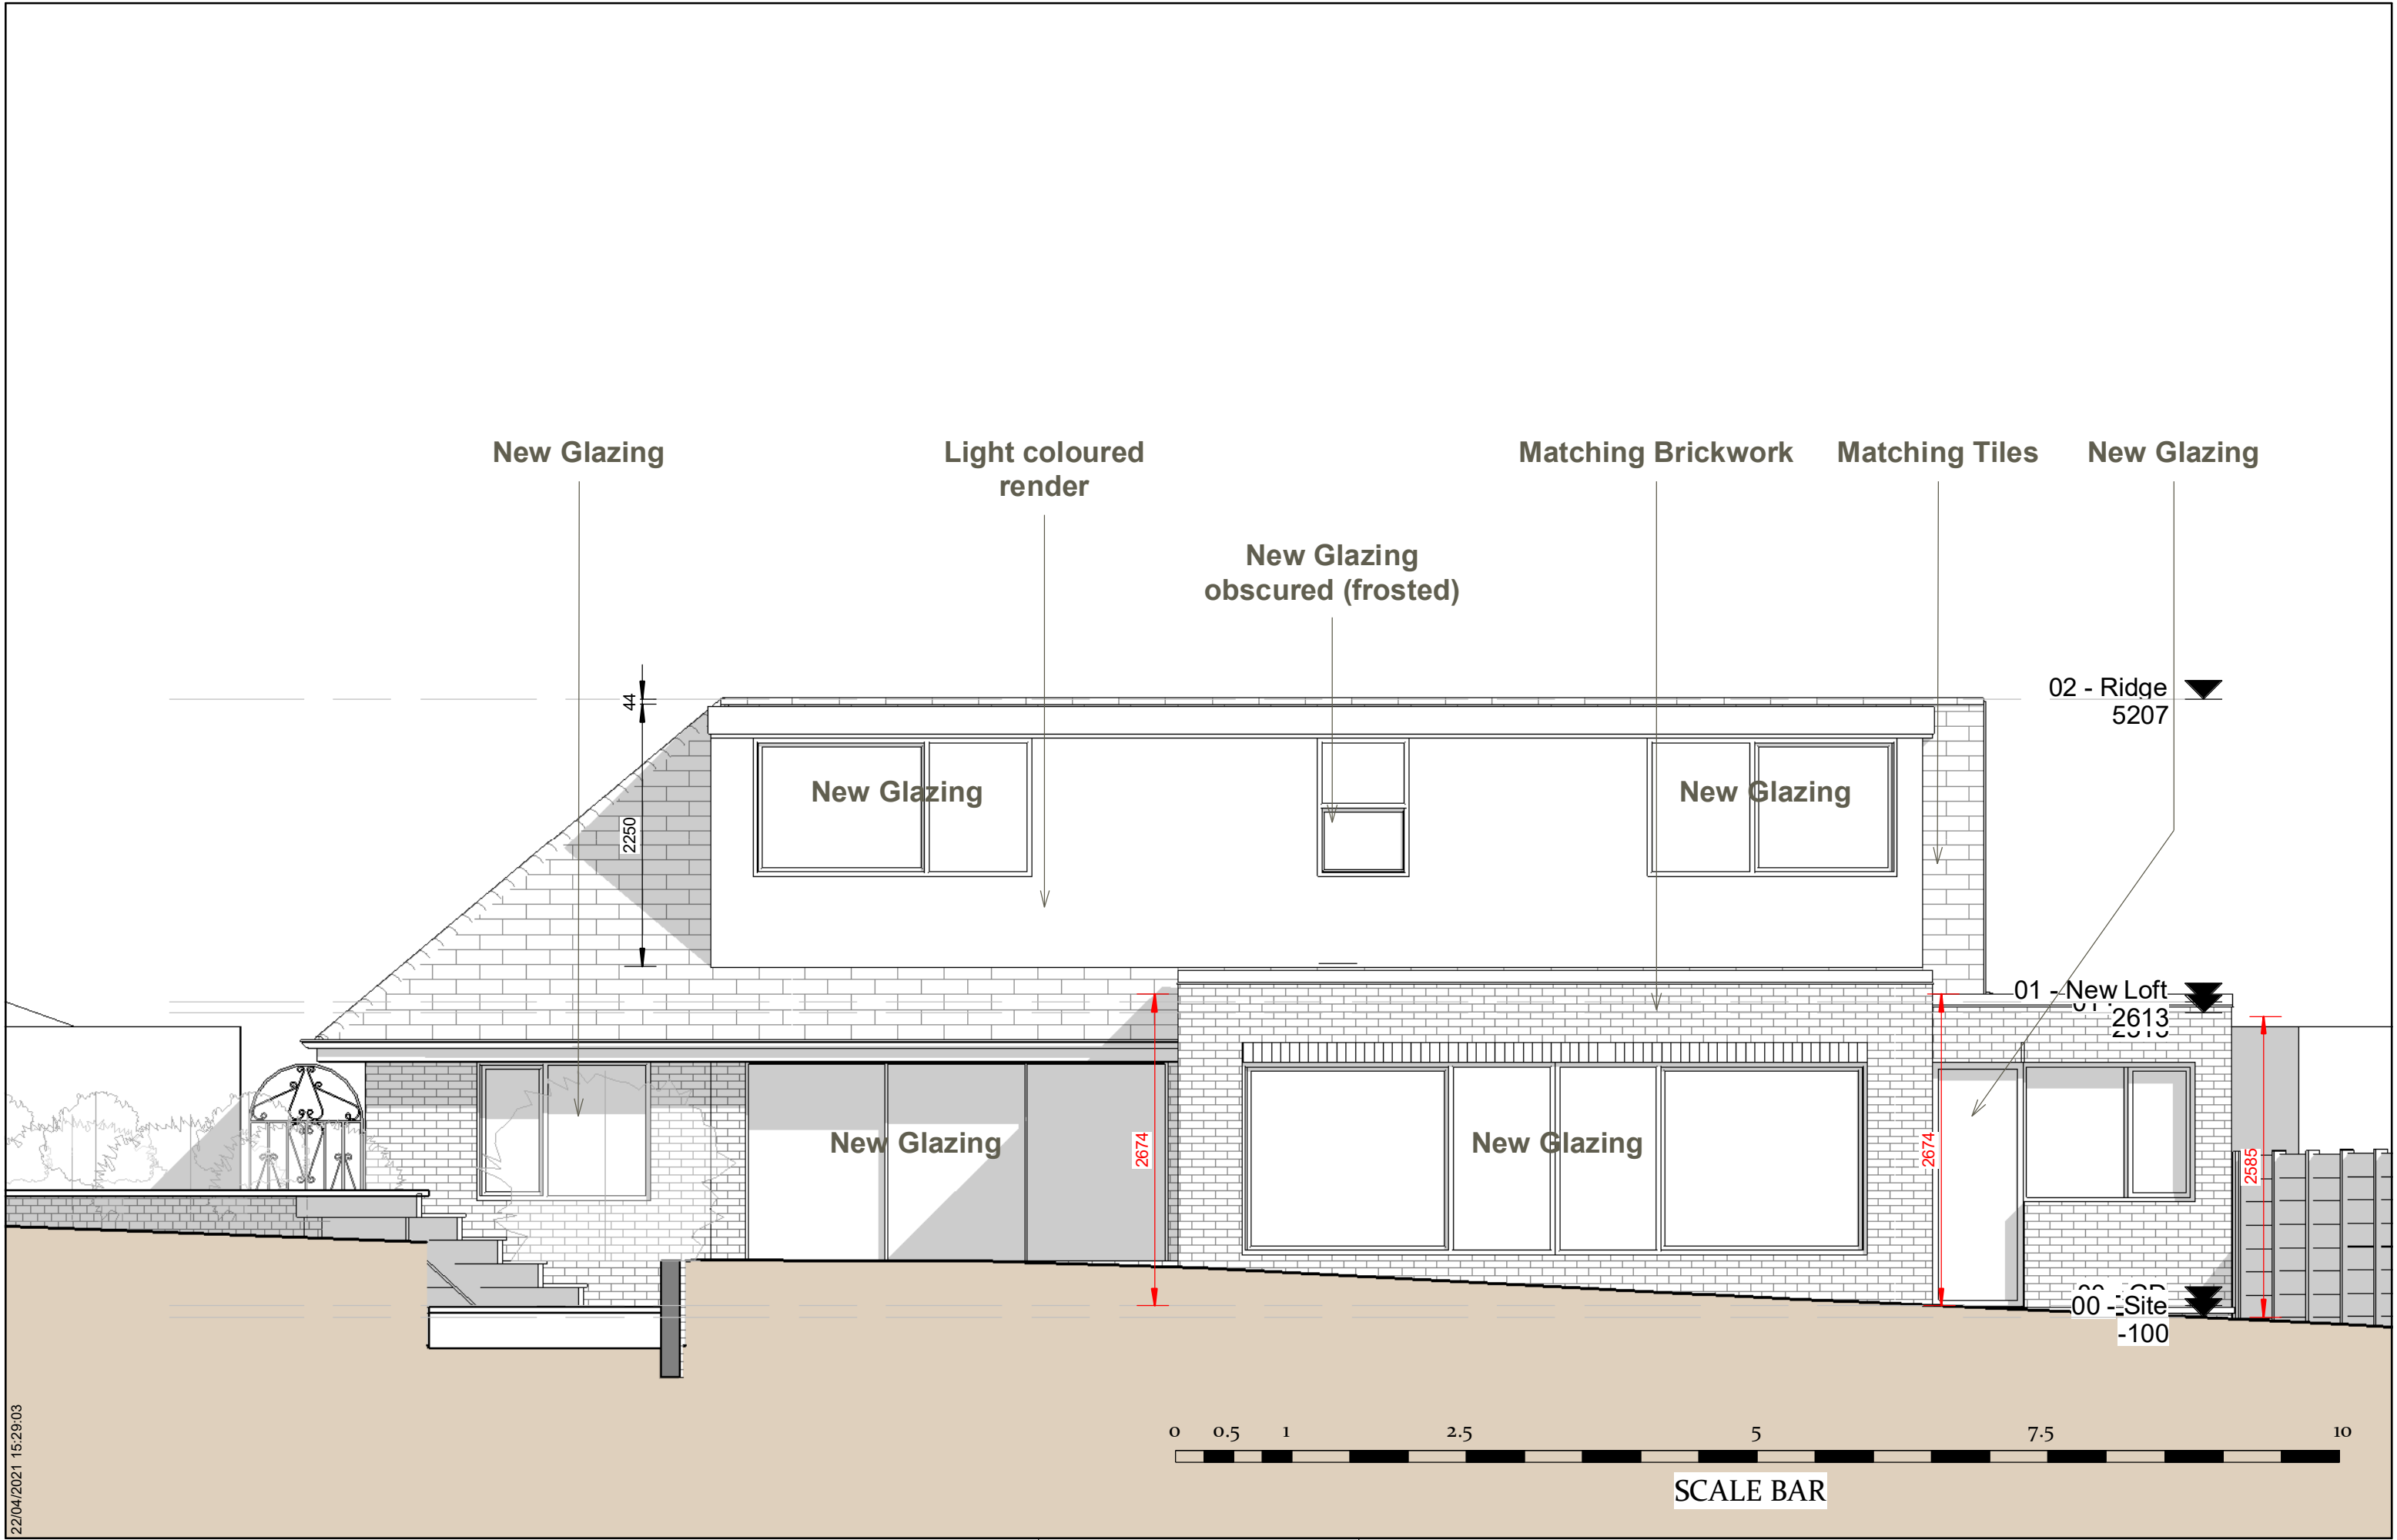

22/04/2021 15:29:03

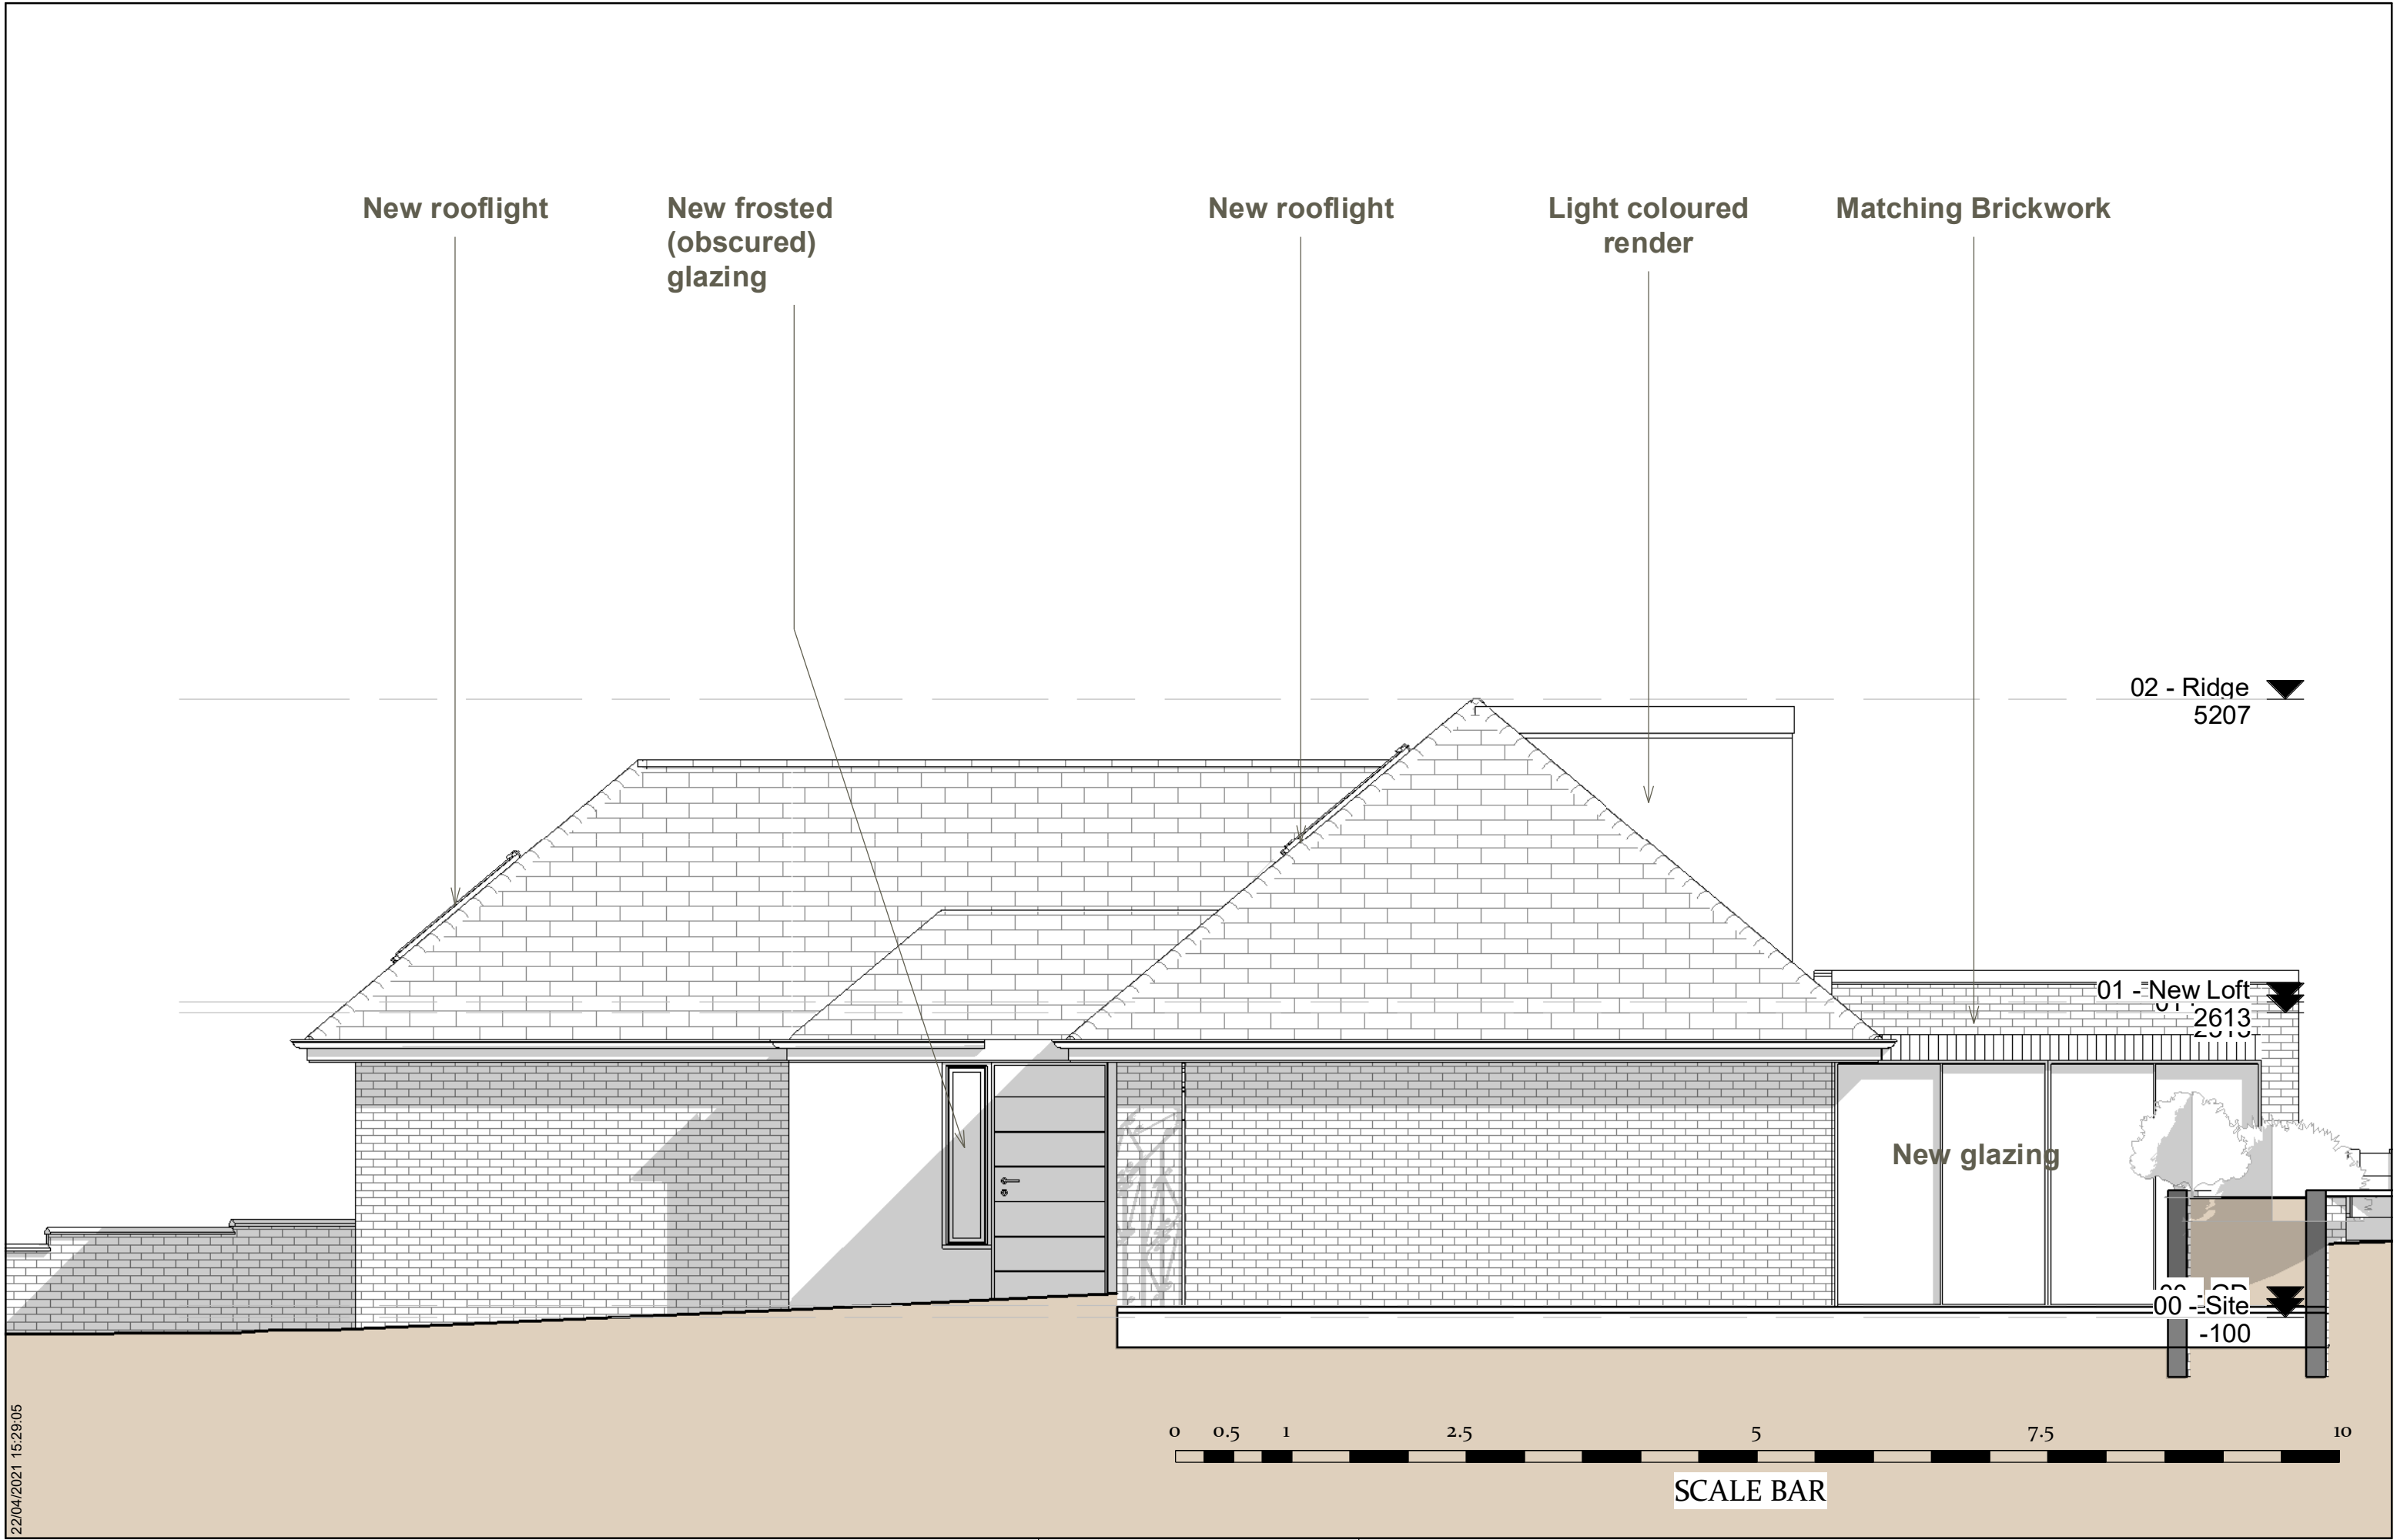

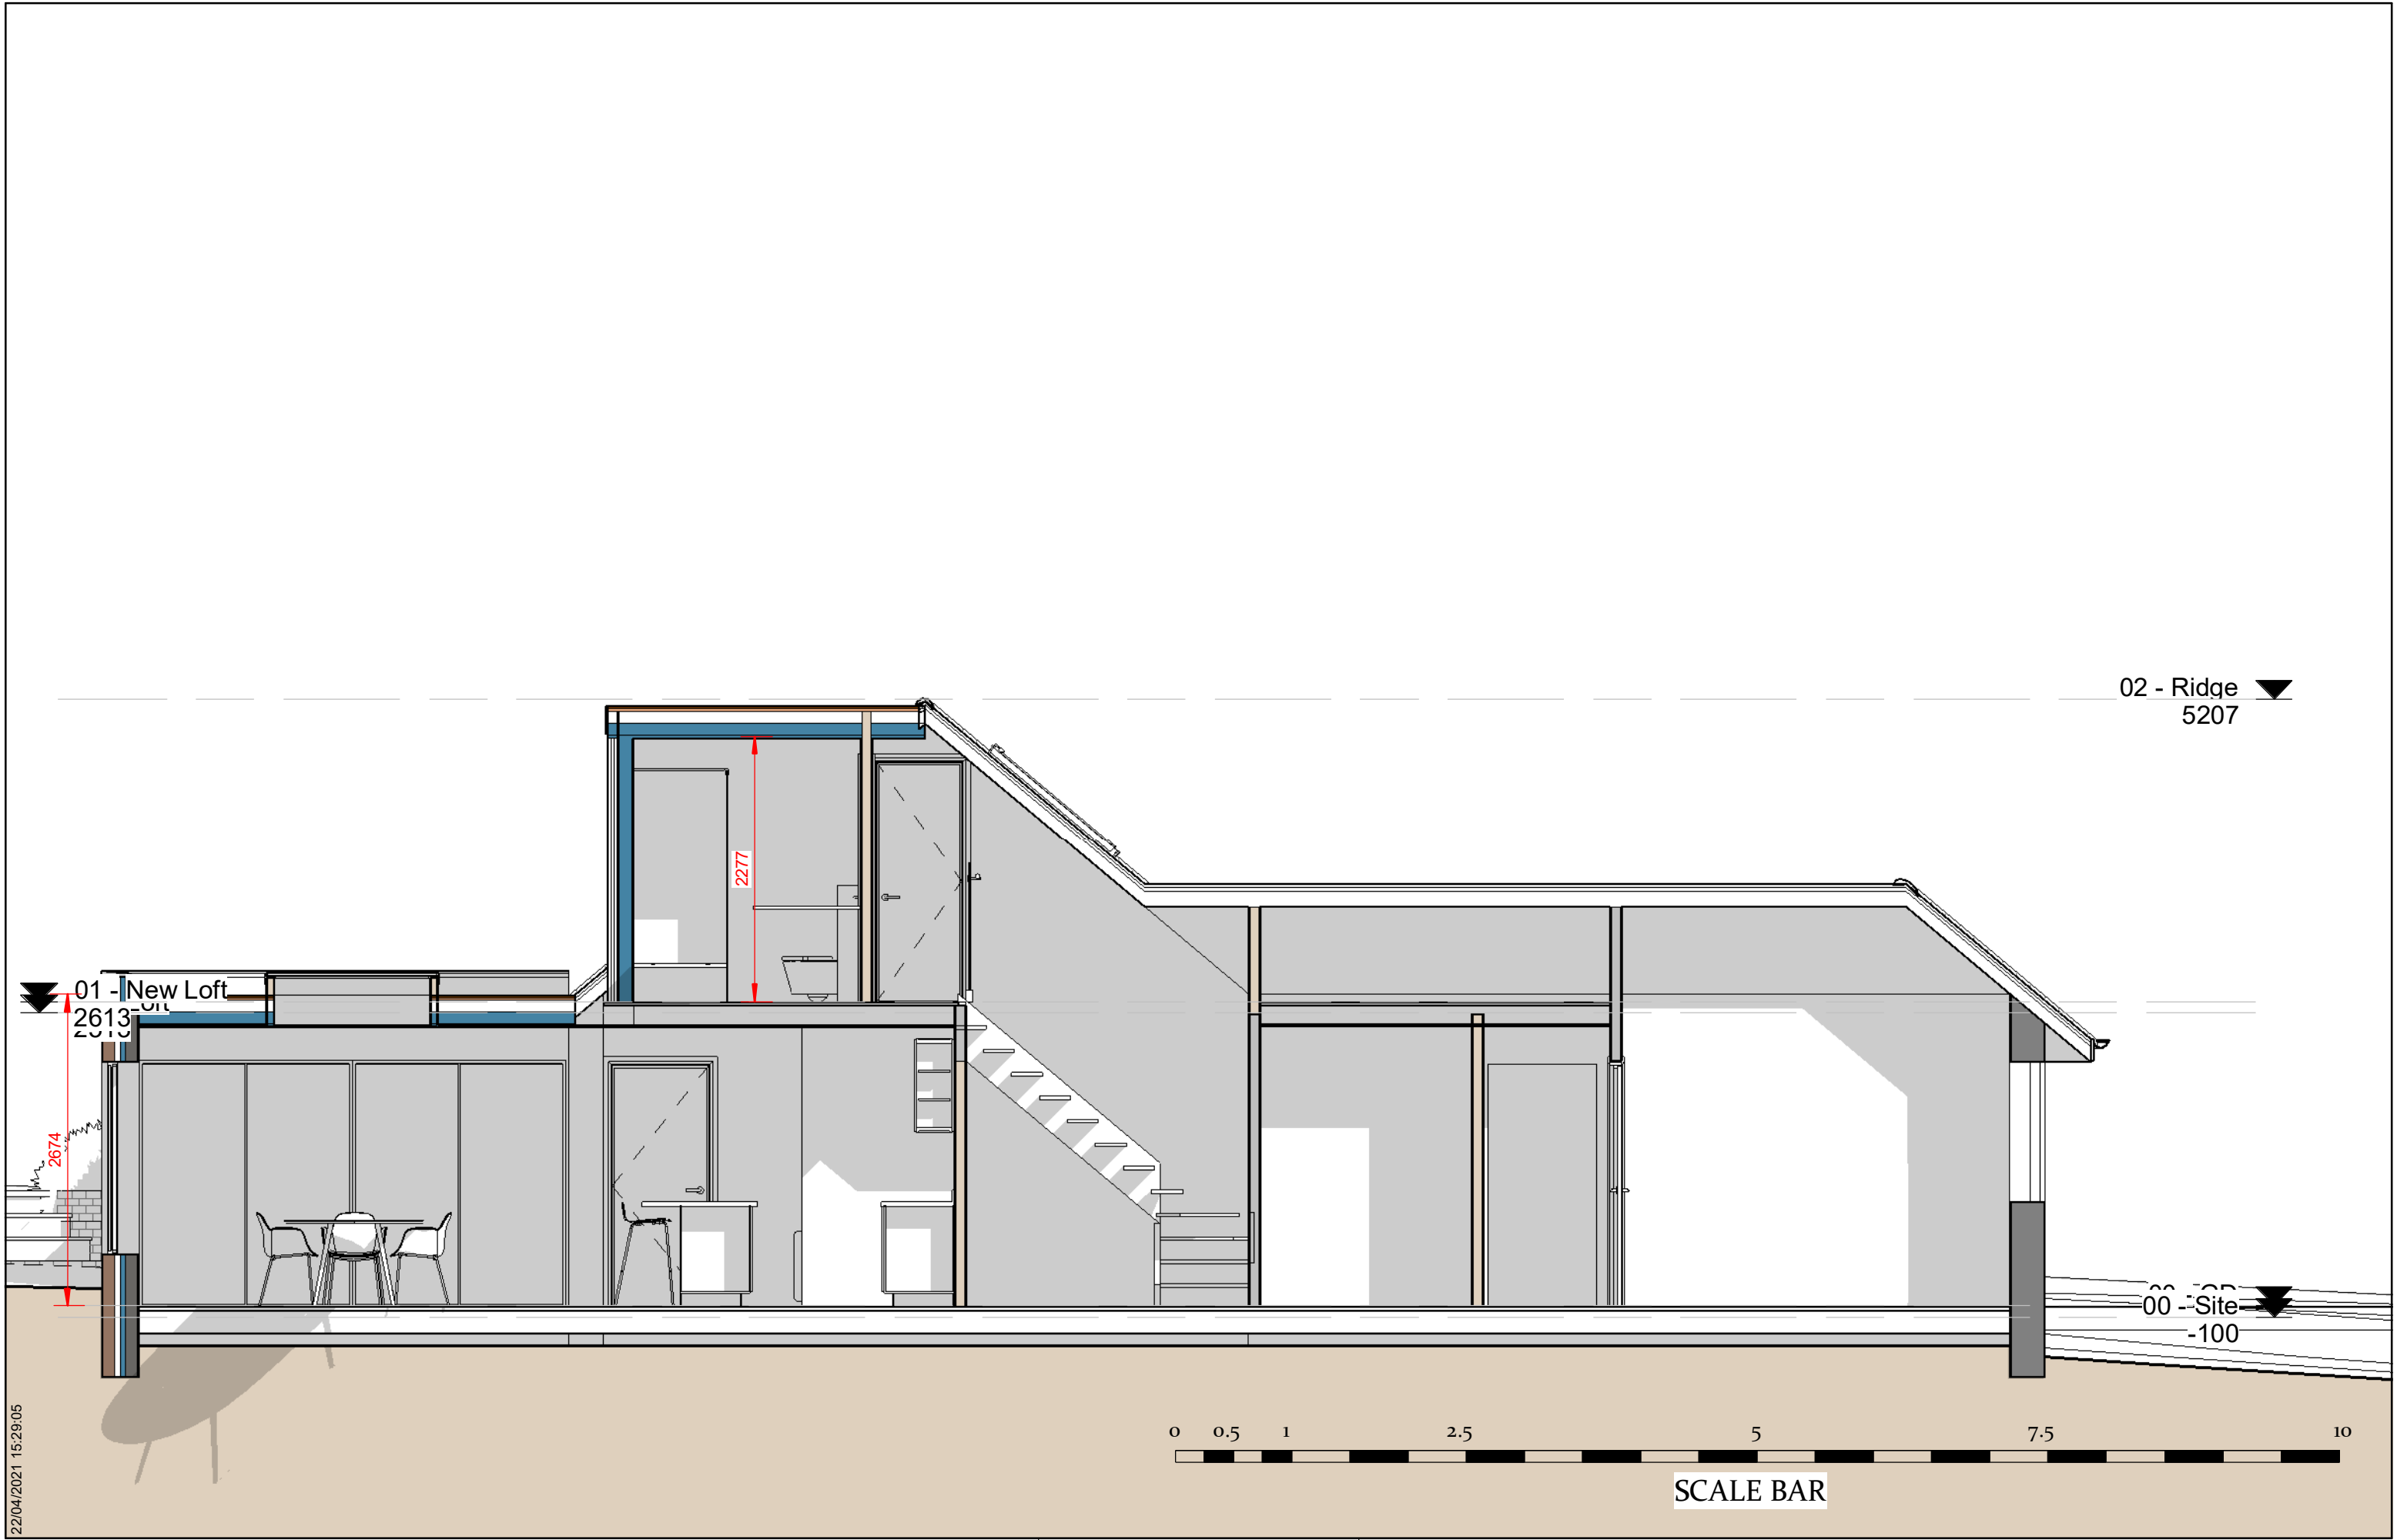

Submitted For
Client review

Project Stage
Creation Pack

Client Name
Mae and Neil

Project Address
7 Windrush Close, Ickenham, Uxbridge, UB10 8EJ

NORTH AVENUE

ARCHITECTURAL, INTERIORS,
AND PROJECT MANAGEMENT
LONDON

Sheet name
PR. Section - 1

Page No.
D. PR. 4. 1

Scale | 1 : 50

Issue Number
Approver

Date: 21/04/2021



22/04/2021 15:29:06