


Proposed Roof Plan



CLIENT: London Borough of Hillingdon		PROJECT: Willow Tree Terraces	
ADDRESS: Willow Tree Depot, Ditchfield Road Hayes, London UB4 9RU		TITLE: Proposed Roof Plan Preliminary For Information	
SCALE: 1:100 @ A1		PURPOSE OF ISSUE: D GA C MM DATE 03.12.2018	
JOB NO. 29070		DRAWING No. 12	
REVISION		REVISION	

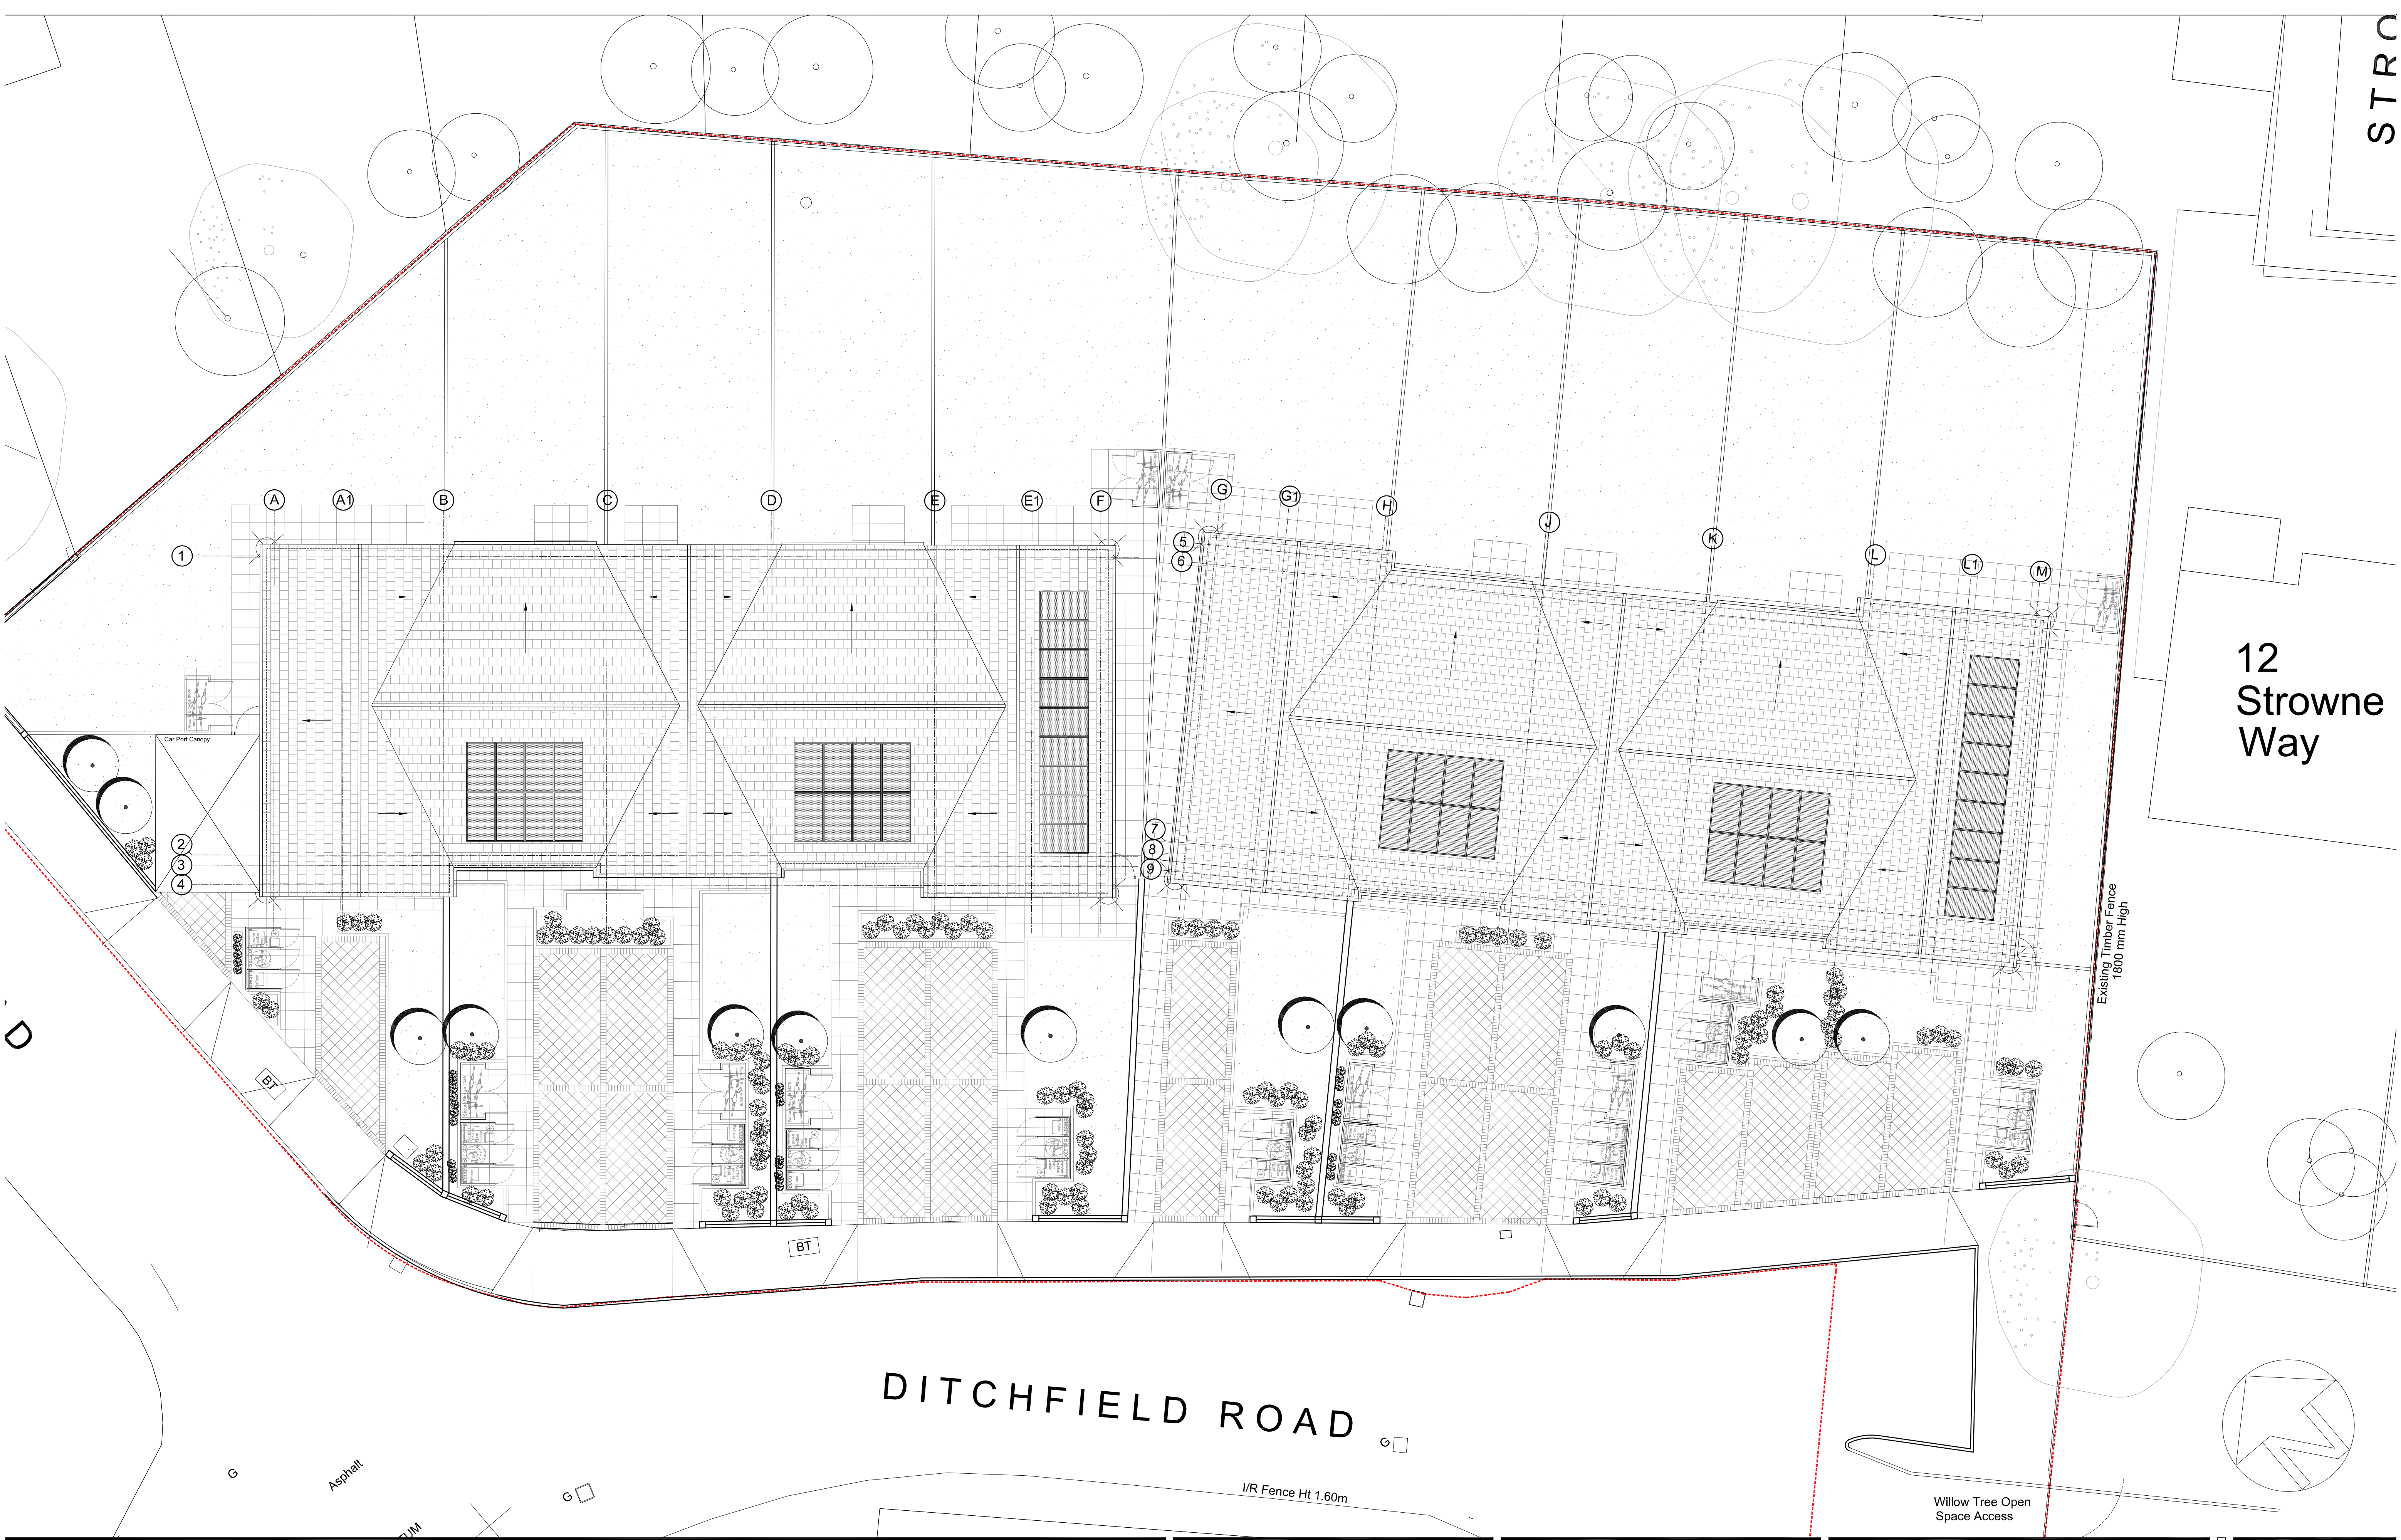

**BAILY
GARNER**

146-148 ELTHAM HILL
LONDON SE9 5DY
t. 020 8294 1000
e. general@bailygarner.co.uk