



NOTES:
All construction to comply with all relevant and current building regulations.
For building regulation compliance please refer building regulation/ structural engineers drawing.
All Dimensions to be measured by contractor on site prior to construction. Not for construction.

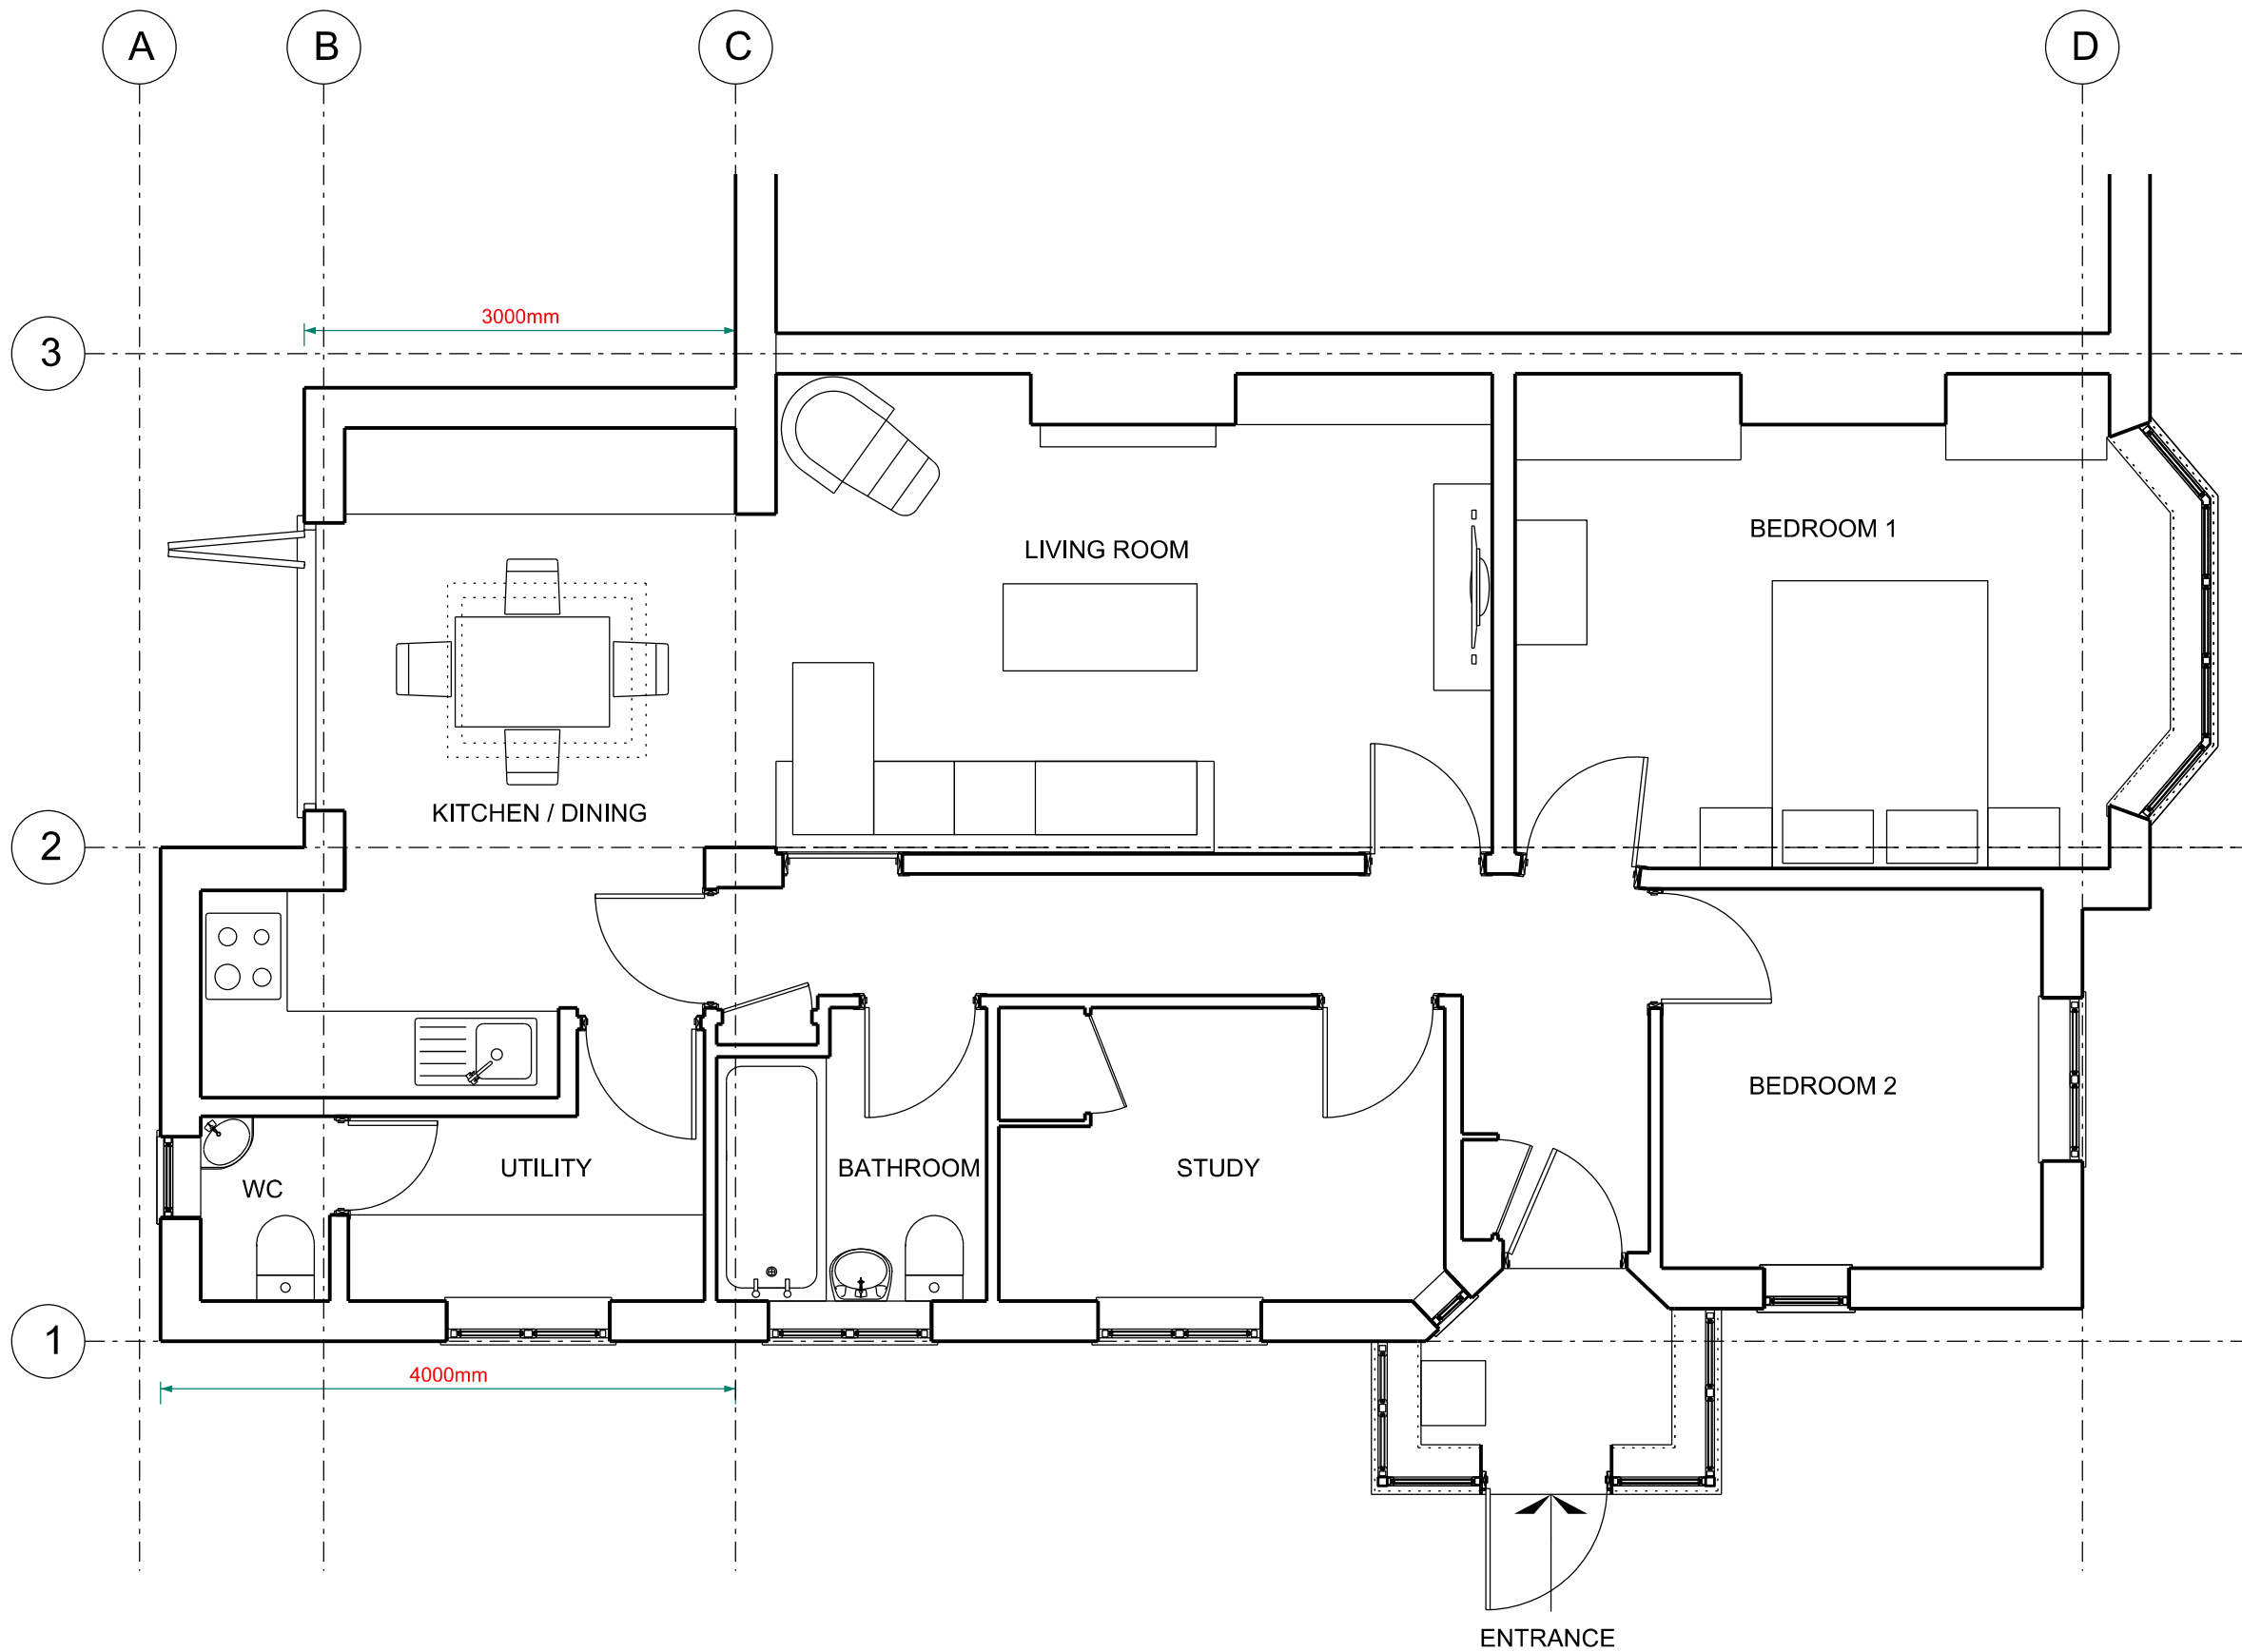

01

PROPOSED GROUND FLOOR PLAN

SCALE 1:50

 

A	01/02/2018	Planning
D1	23/11/2017	Planning
REV.	DATE	REASON FOR ISSUE
POWELL SKEETE ASSOCIATES ARCHITECTS & DEVELOPMENT CONSULTANTS		
231 Christchurch Avenue HARROW HA3 5BA		
Project Address: 2 Boleyn Drive		
RUISLIP		
HA4 9QN		
Project Number: PSA 1453		
Description: Rear extension.		
SCALE: 1:50@A3		
HAN1003 A		