

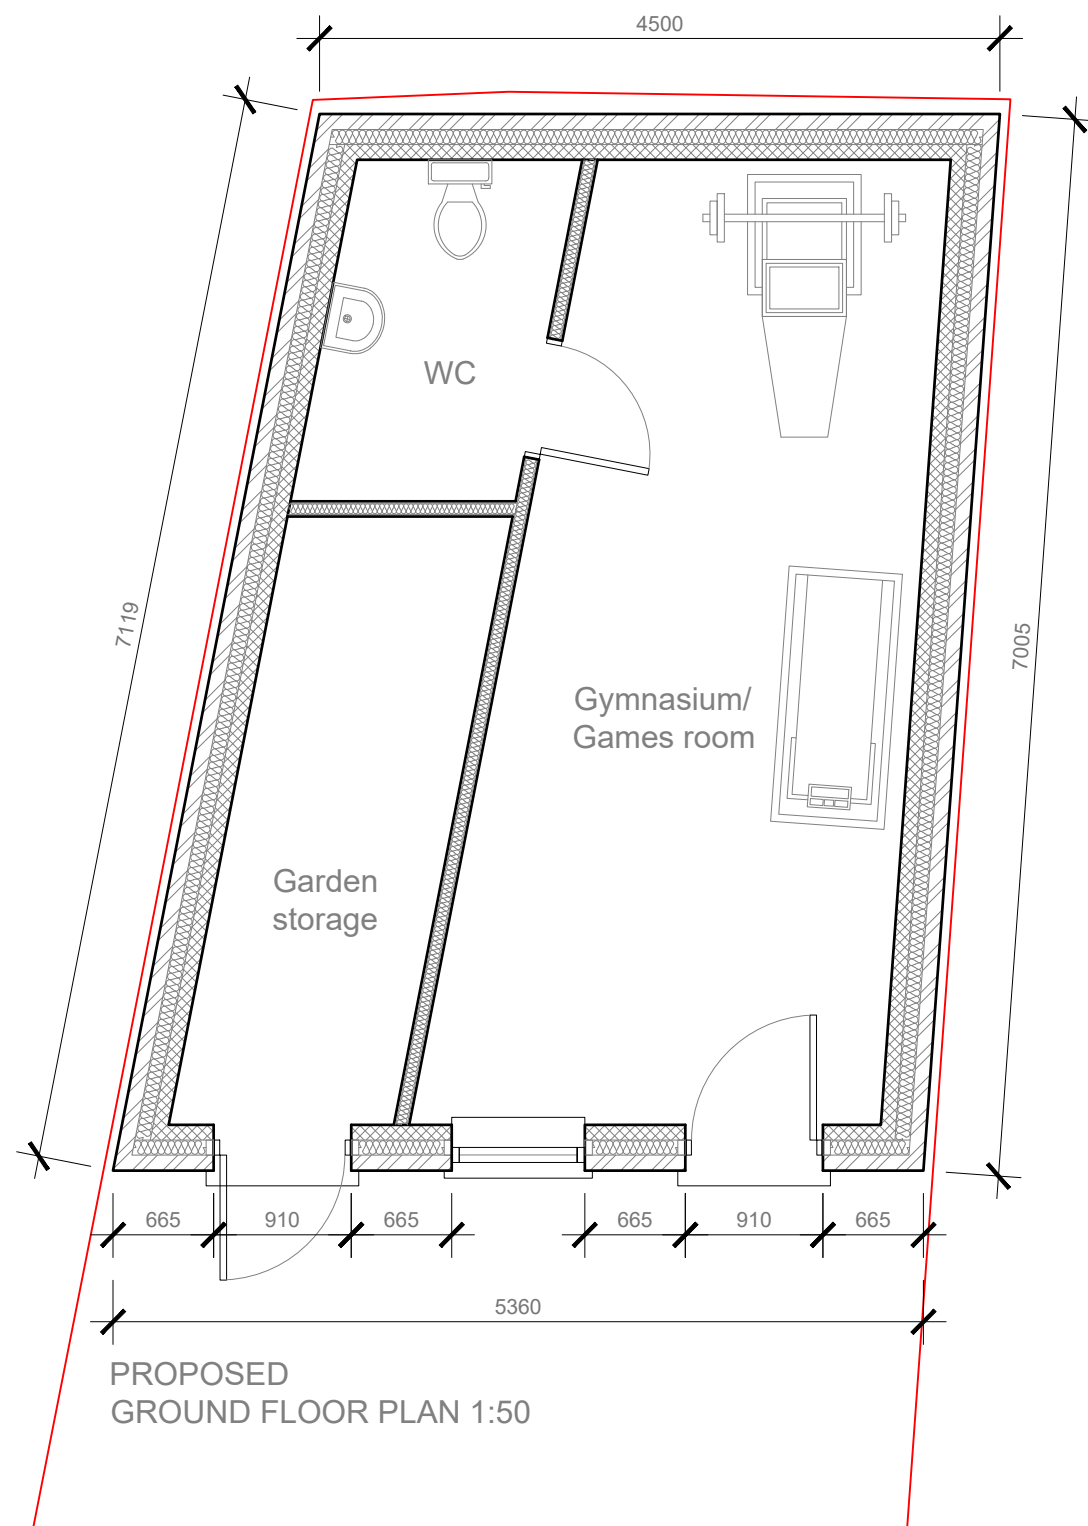



PROPOSED
FRONT ELEVATION 1:100

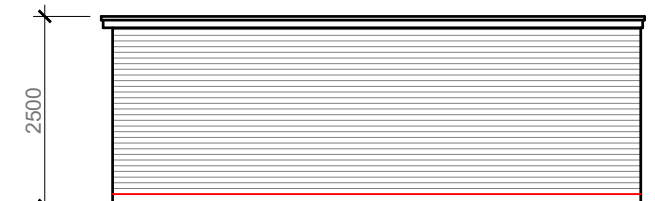

PROPOSED
SIDE ELEVATION 1:100

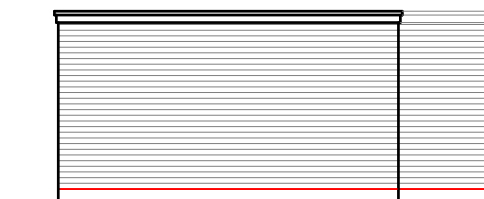

PROPOSED
REAR ELEVATION 1:100

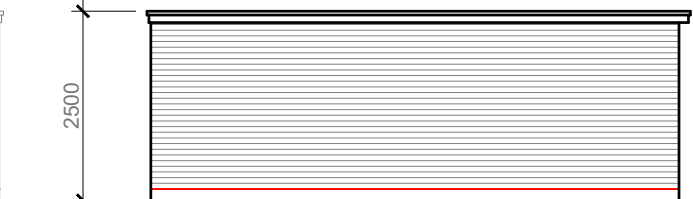

PROPOSED
SIDE ELEVATION 1:100

Warm deck
flat roof
1:40 falls

New windows and door
to be double glazed
to match existing


External finish to be
facing brickwork
to match existing


DPC to be no less than
150mm above ground level

1:50



1:100

 

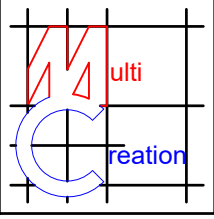	Project:	Title:	Scale: 1:50/100 @ A3
	96 Balmoral Drive Hayes UB4 0BY	Proposed Ground floor plan & Elevations	Date: Nov 2020
			Drawing No.: 2980/OUT-02/SP
			Revision
239 Western Road, Southall, Middx, UB2 5HS Tel: 020 8571 1369 info@multicreation.co.uk			