

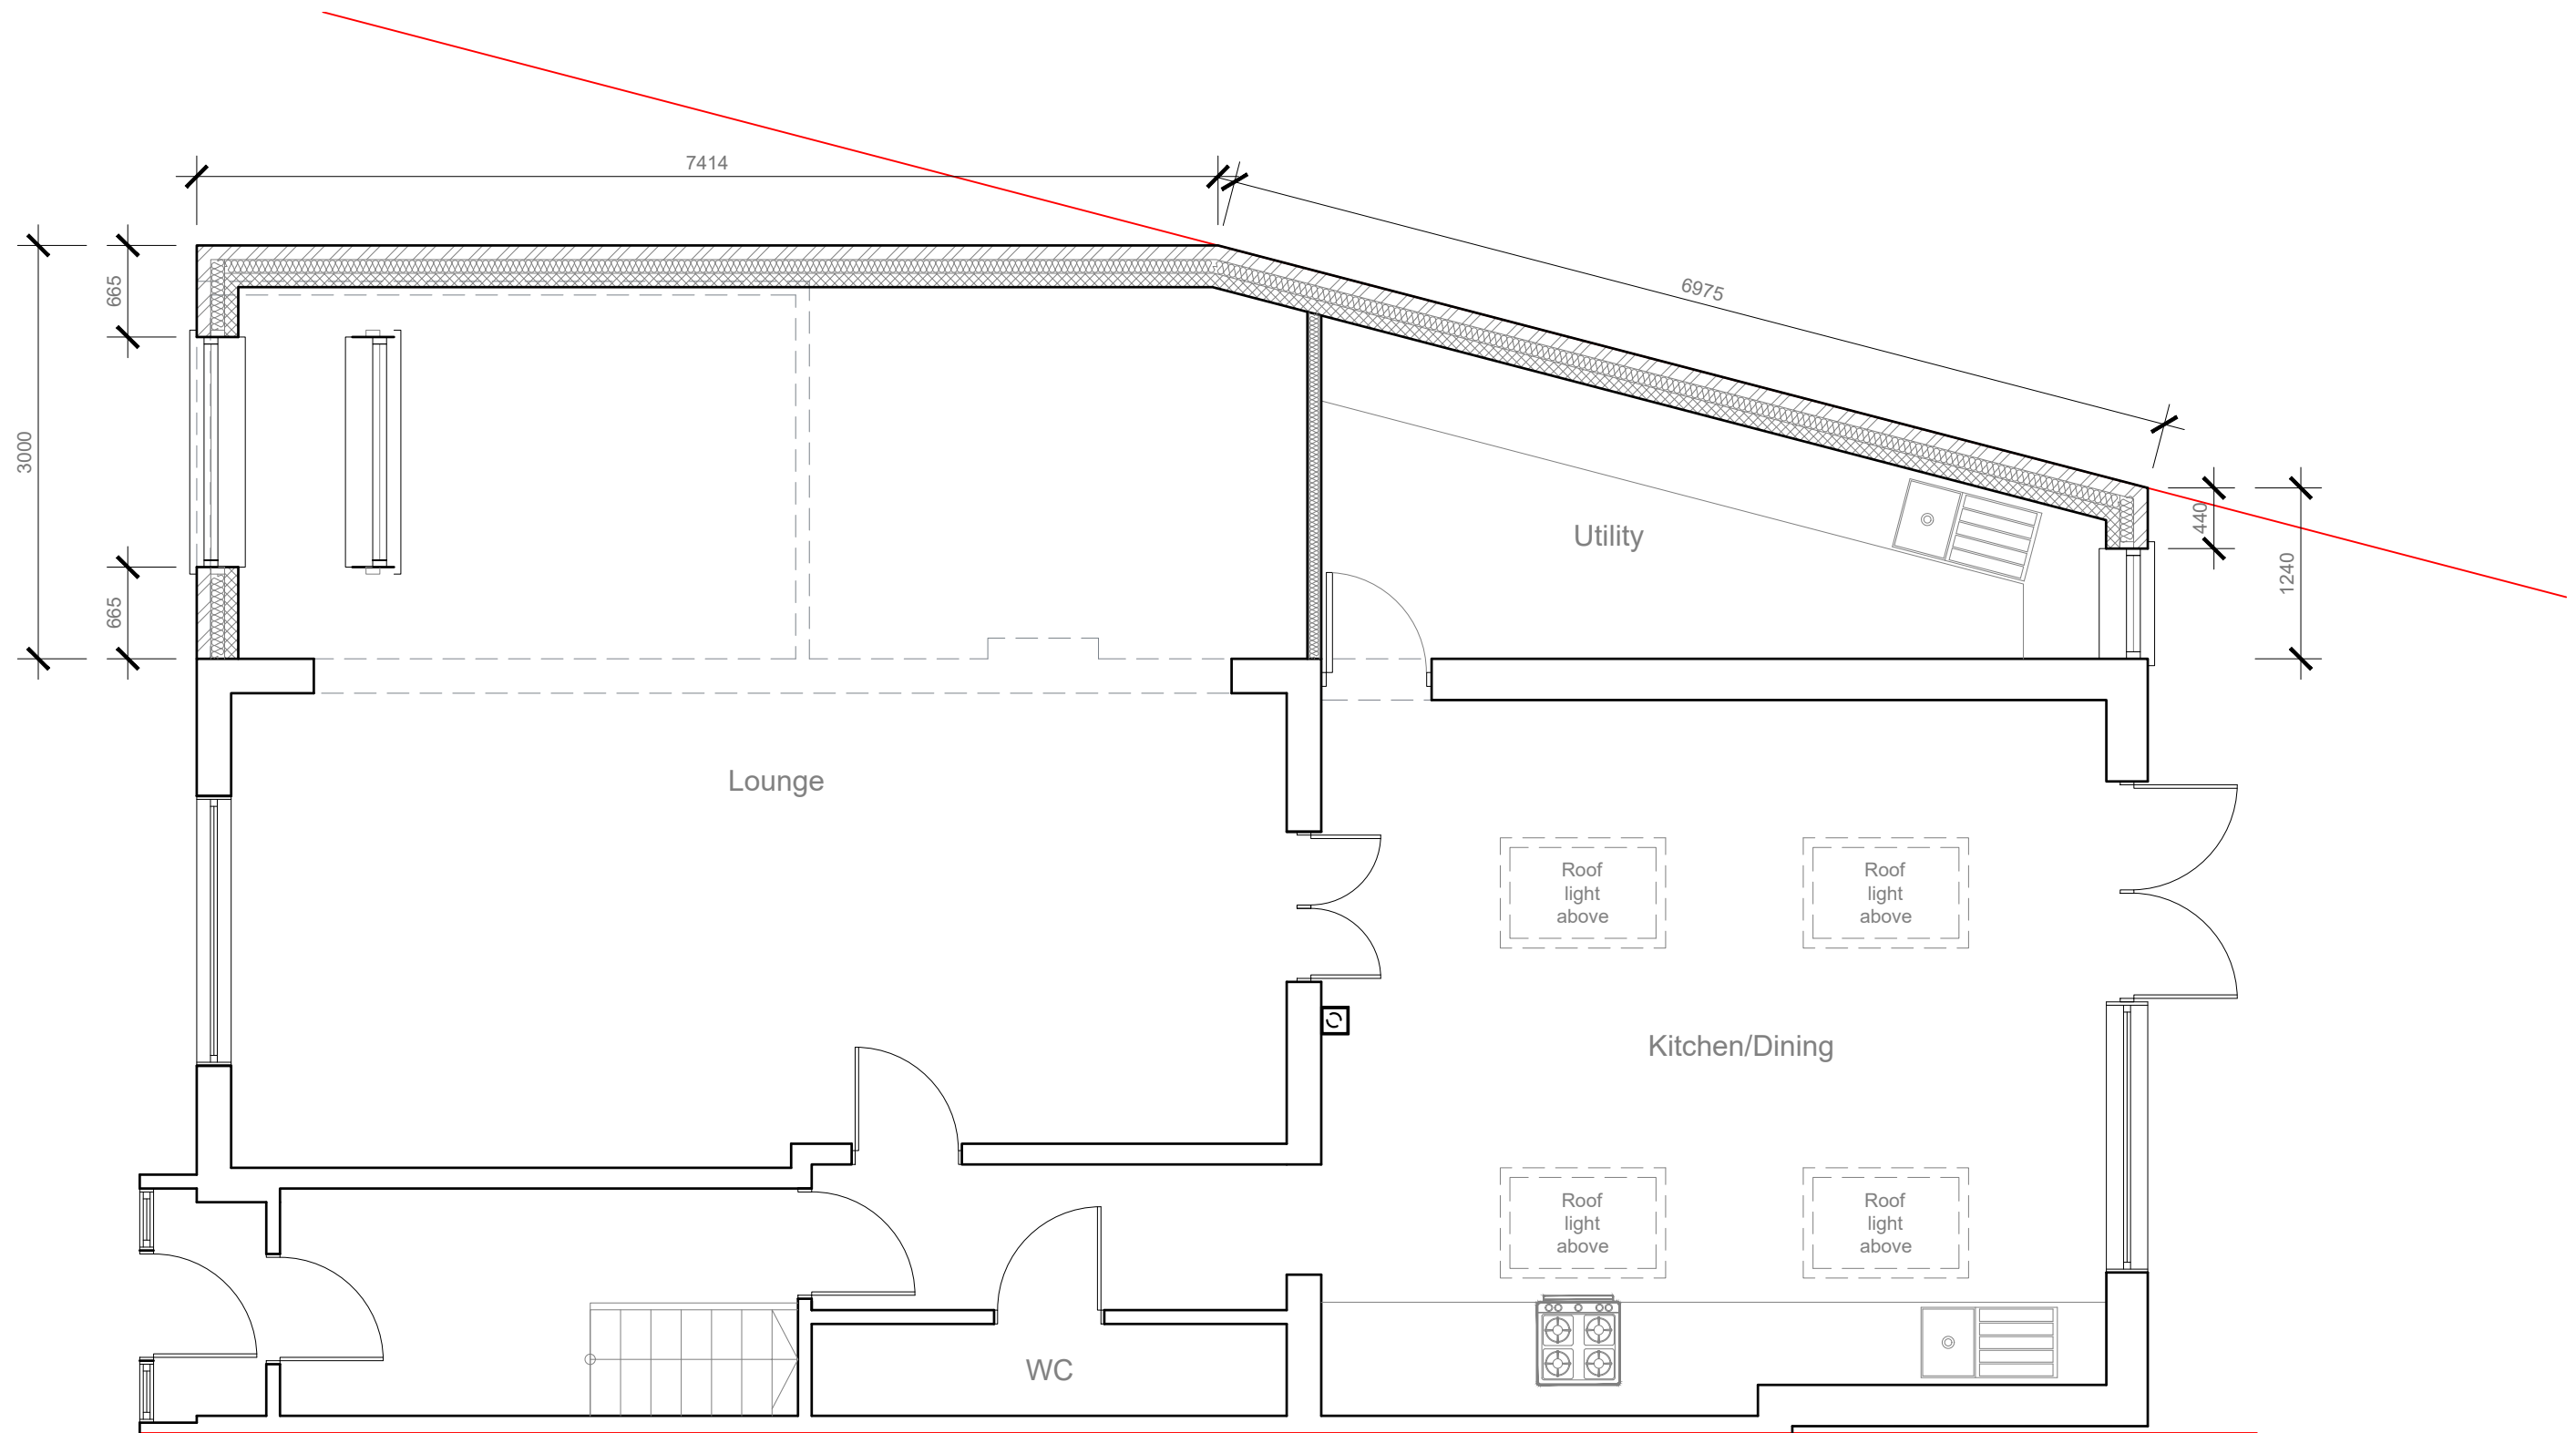


 

PROPOSED
GROUND FLOOR PLAN 1:50

1:50

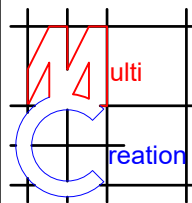

	Project:	Title:	Scale: 1:50 @ A3
	96 Balmoral Drive Hayes UB4 0BY	Proposed Ground floor plan	Date: Nov 2020
			Drawing No.: 2980/EXT-04/SP
			Revision
239 Western Road, Southall, Middx, UB2 5HS Tel: 020 8571 1369 info@multicreation.co.uk			


New windows and door
to be double glazed
to match existing

External finish to be
facing brickwork
to match existing

DPC to be no less than
150mm above ground level



PROPOSED
FRONT ELEVATION 1:100

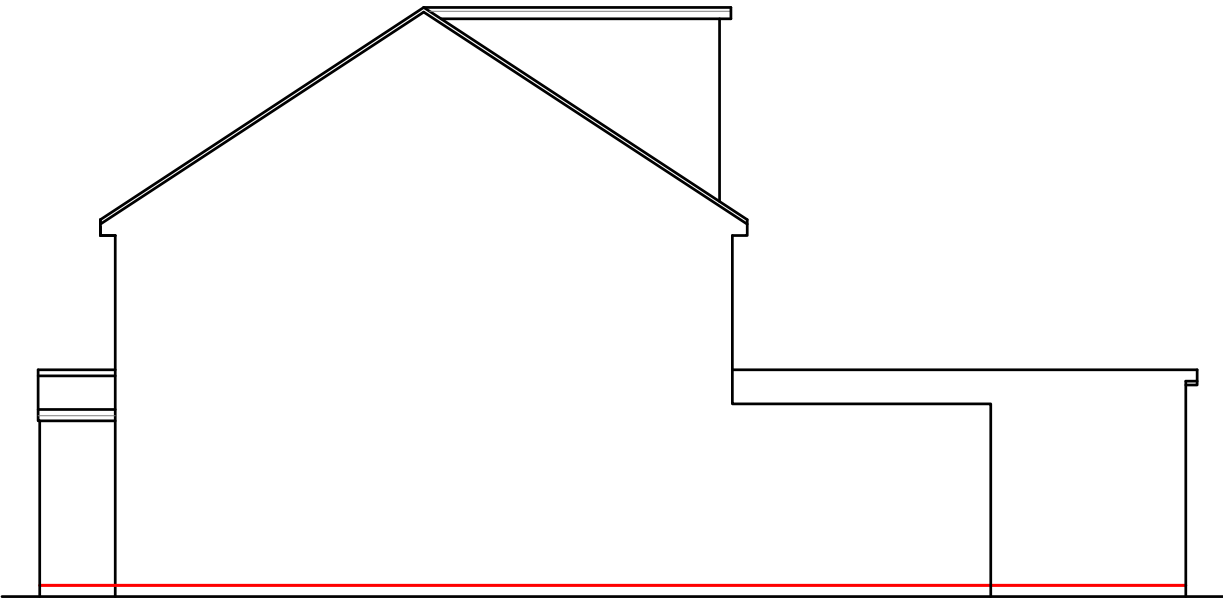

PROPOSED
SIDE ELEVATION 1:100

Warm deck
flat roof
1:40 falls


New window to be
double glazed
to match existing

External finish to be
facing brickwork
to match existing

DPC to be no less than
150mm above ground level



PROPOSED
REAR ELEVATION 1:100

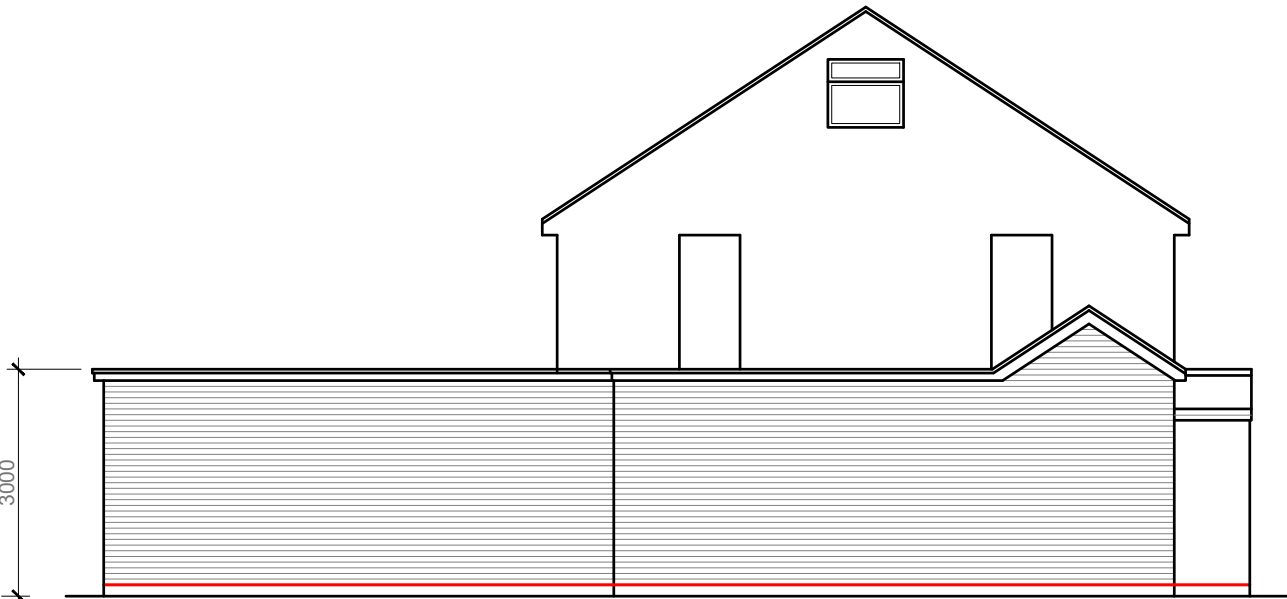


PROPOSED
SIDE ELEVATION 1:100

New windows and door
to be double glazed
to match existing

External finish to be
facing brickwork
to match existing

DPC to be no less than
150mm above ground level

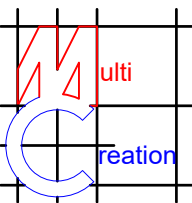

	Project:	Title:	Scale: 1:100 @ A3
	96 Balmoral Drive Hayes UB4 0BY	Proposed Elevations	Date: Nov 2020
			Drawing No.: 2980/EXT-05/SP
			Revision
239 Western Road, Southall, Middx, UB2 5HS Tel: 020 8571 1369 info@multicreation.co.uk			