




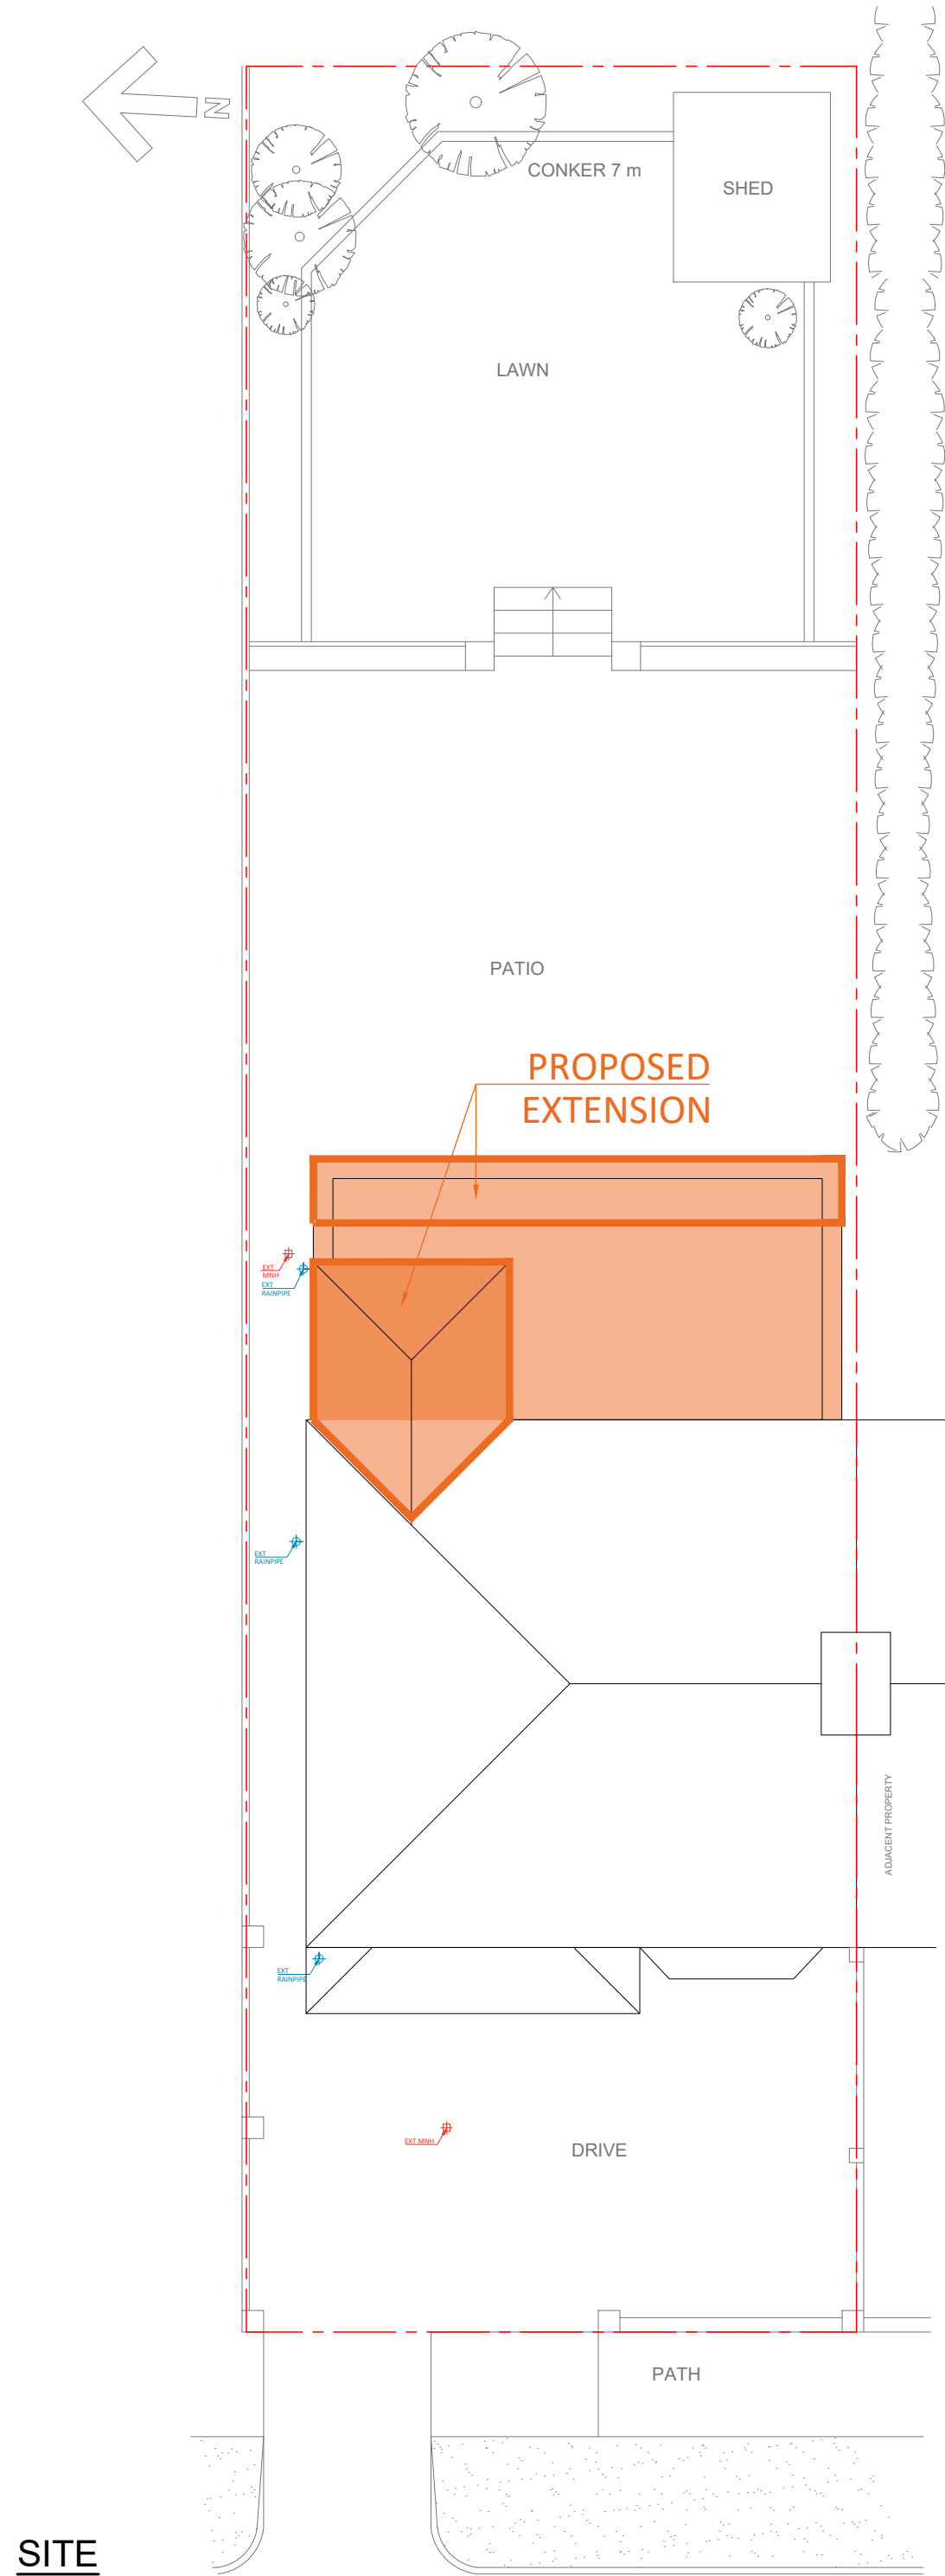


SITE PLAN
SCALE: 1:100

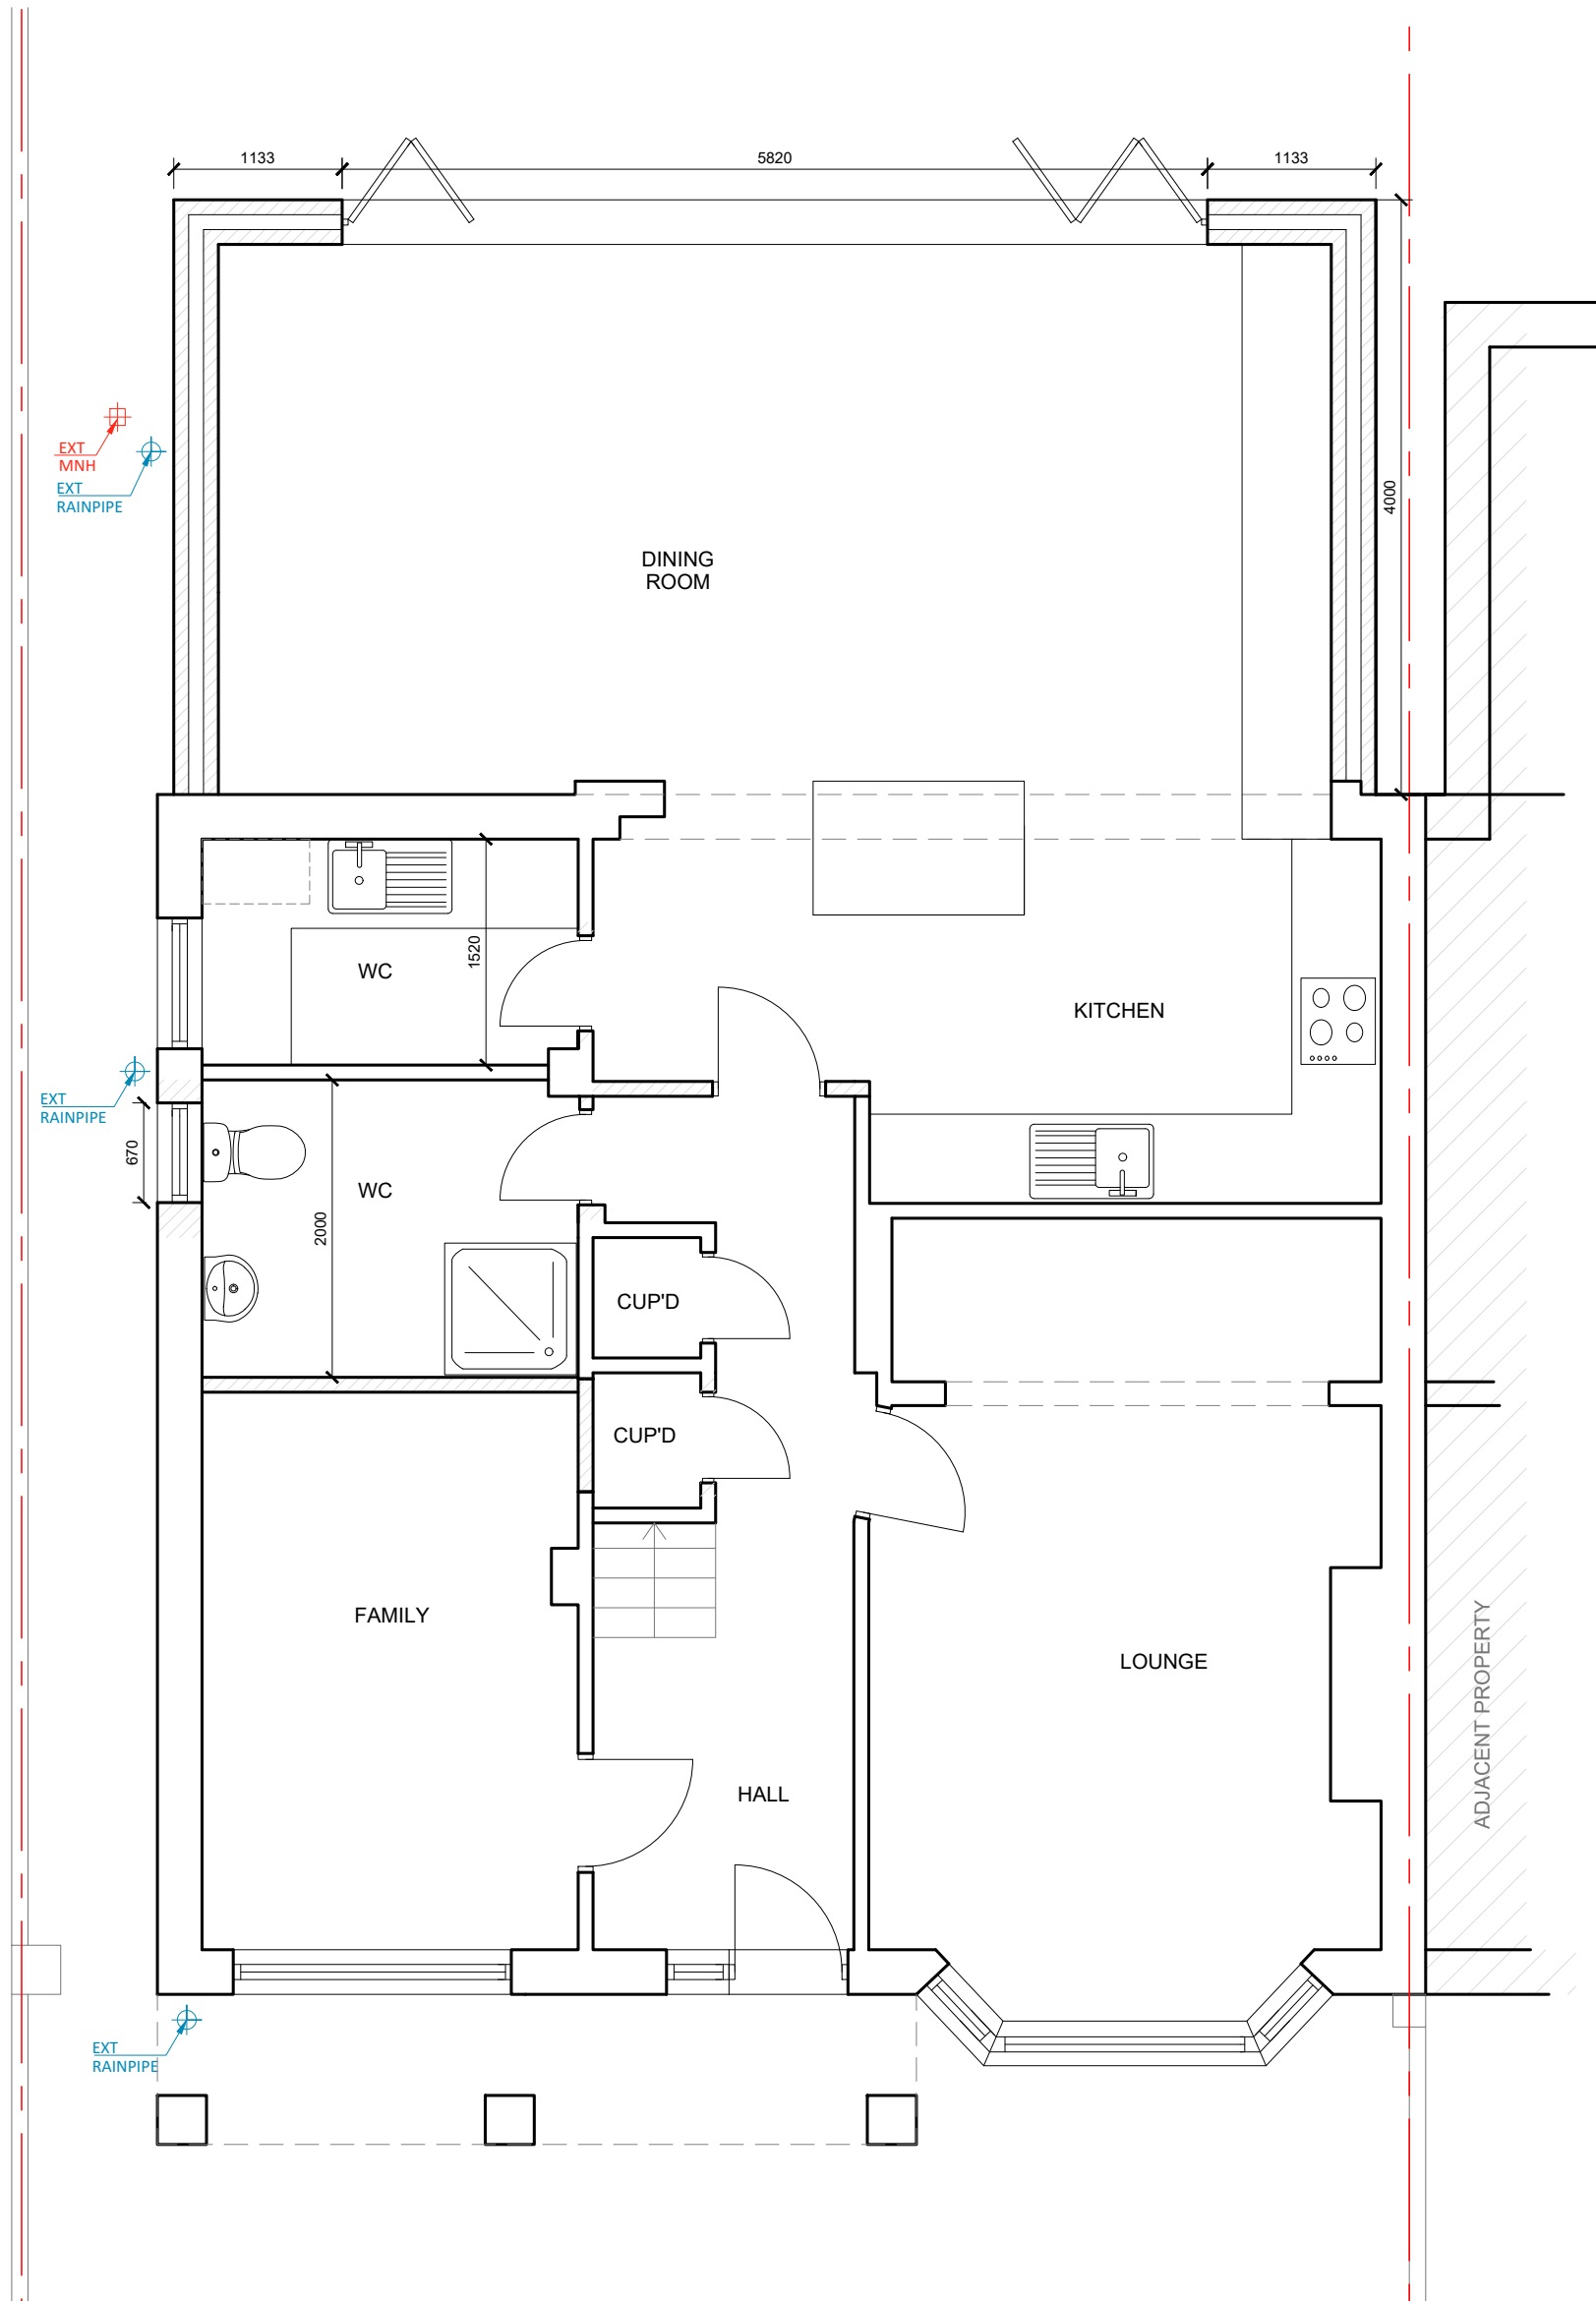


GROUND FLOOR PLAN
SCALE: 1:50

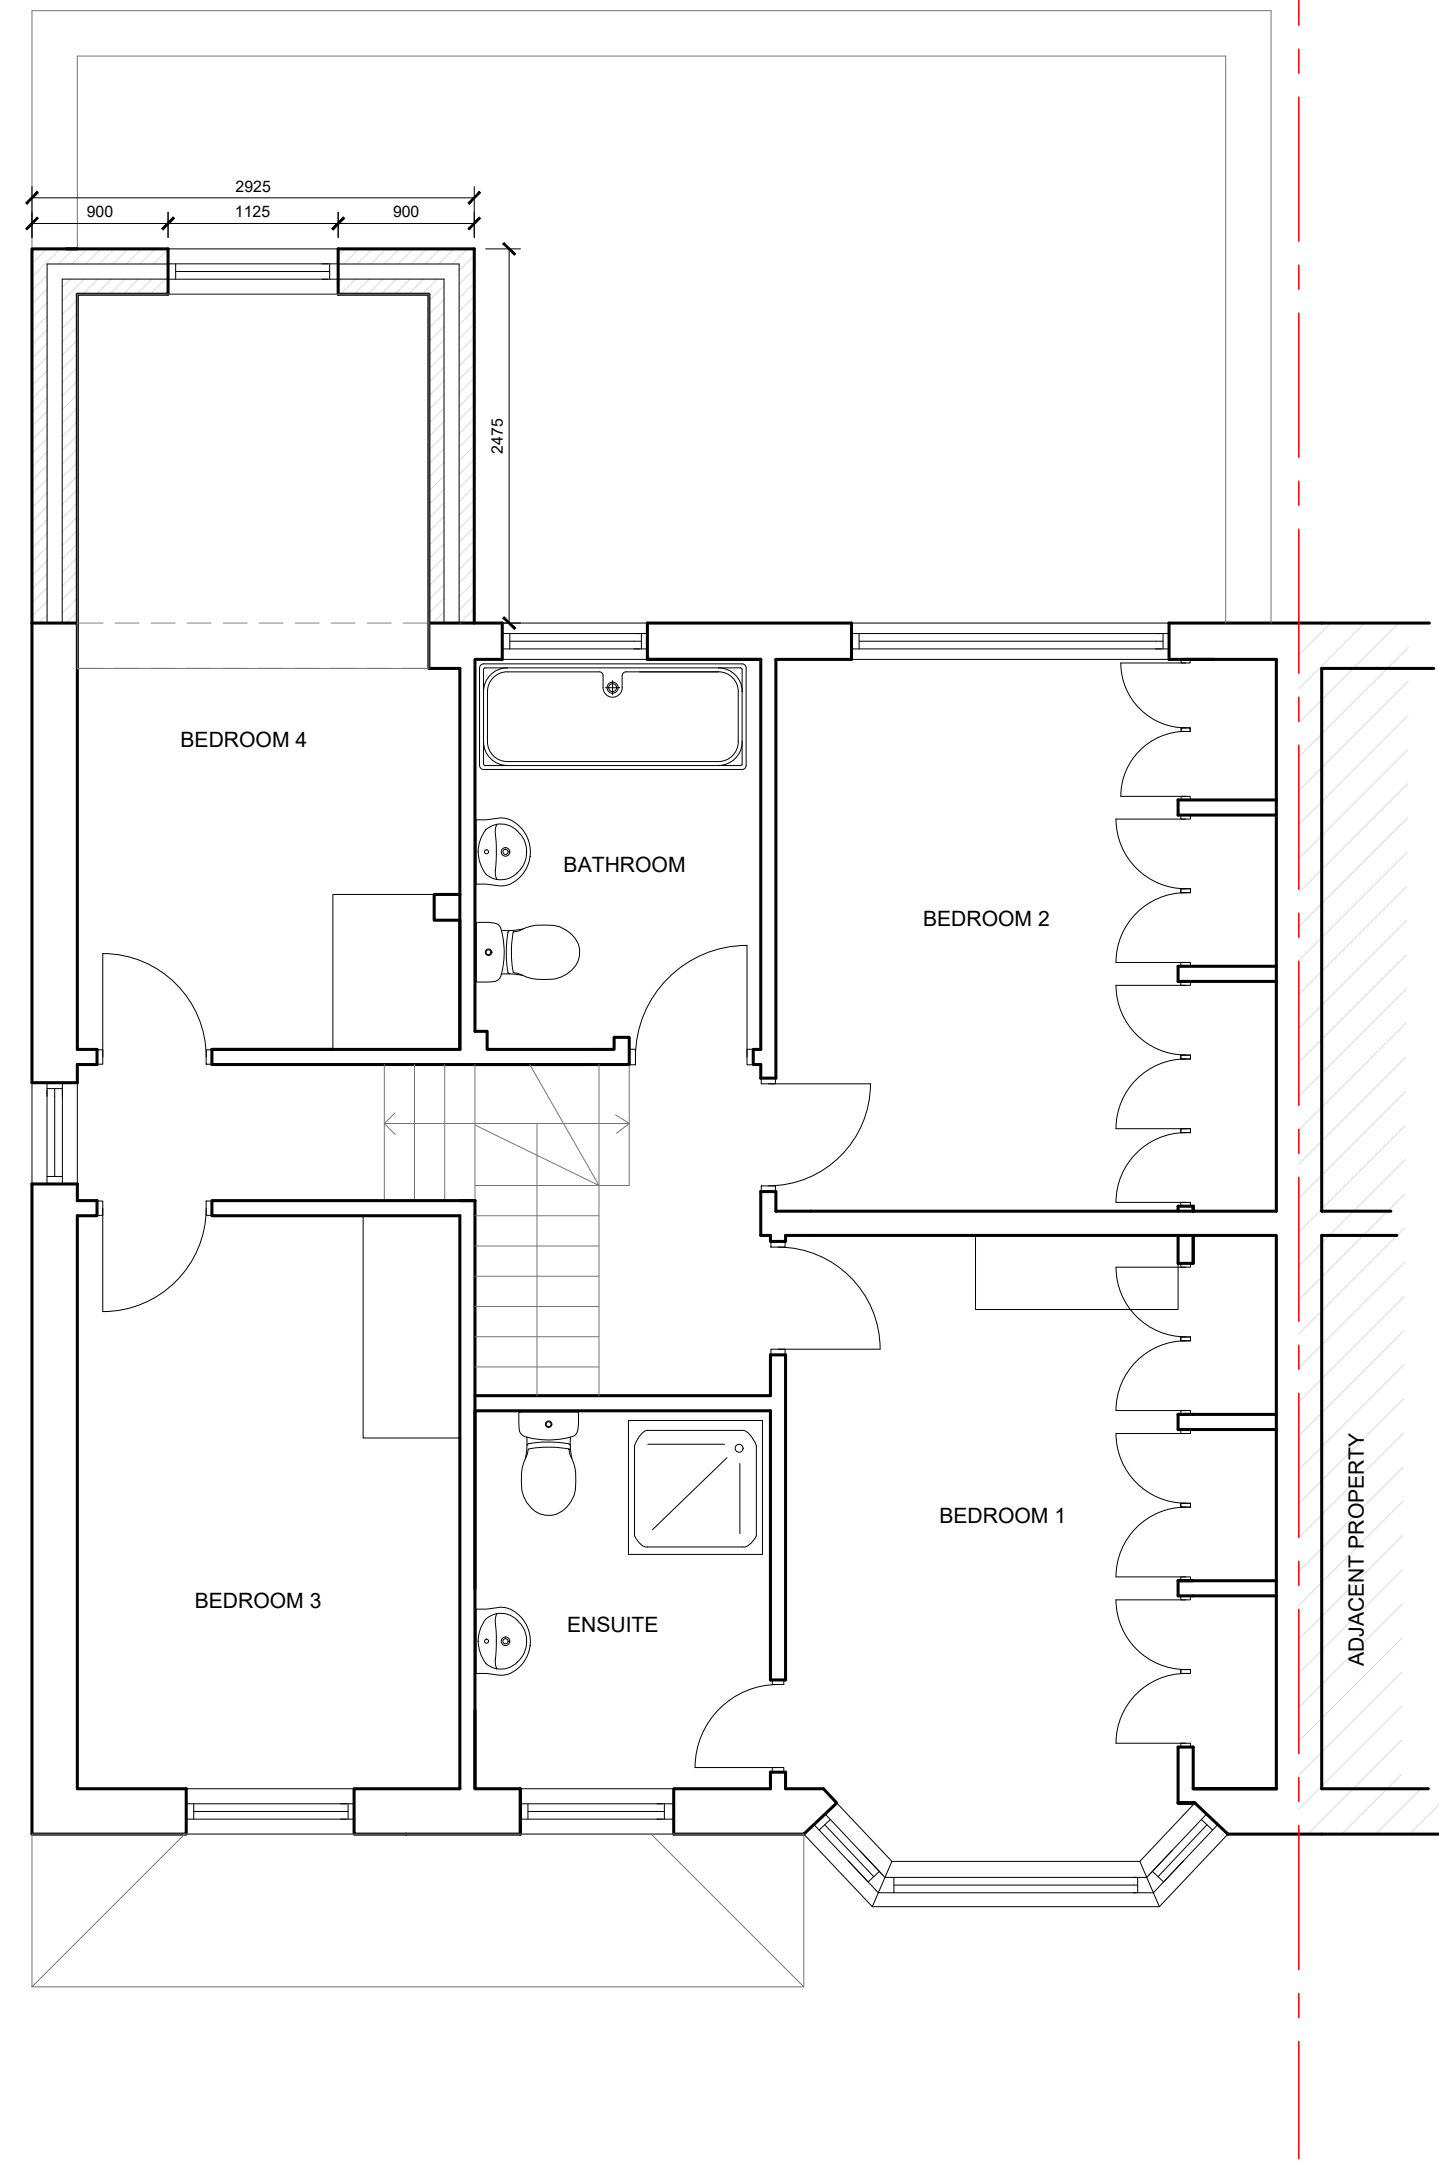


FIRST FLOOR PLAN
SCALE: 1:50

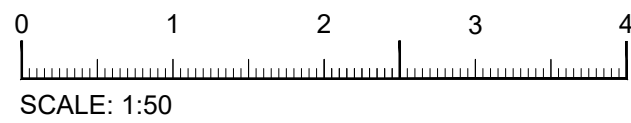


FRONT ELEVATION
SCALE: 1:100

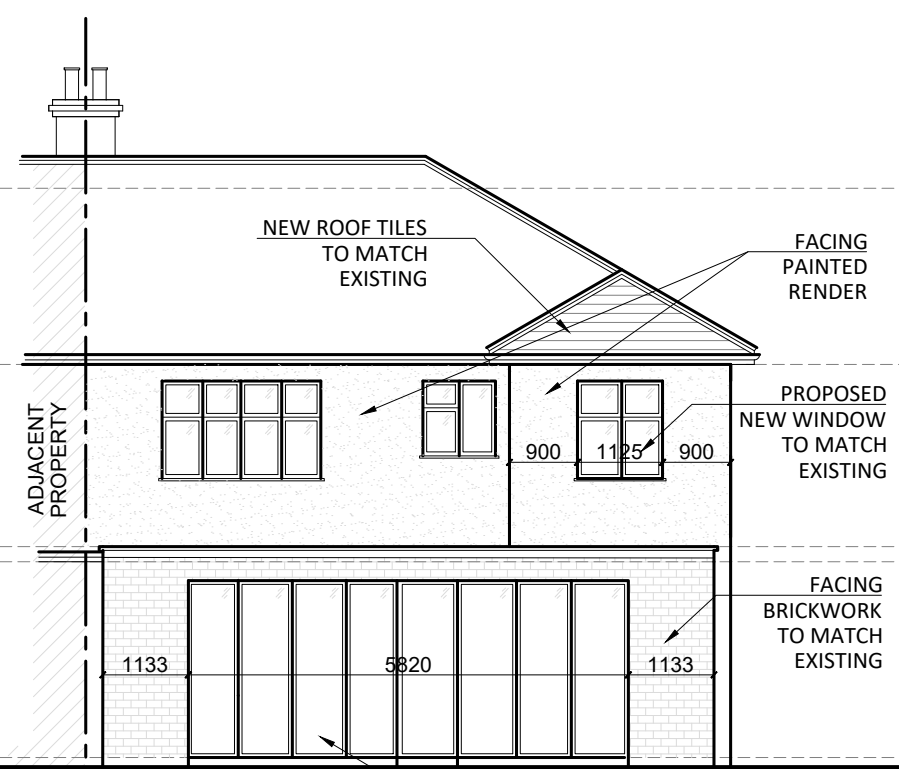

REAR ELEVATION
SCALE: 1:100

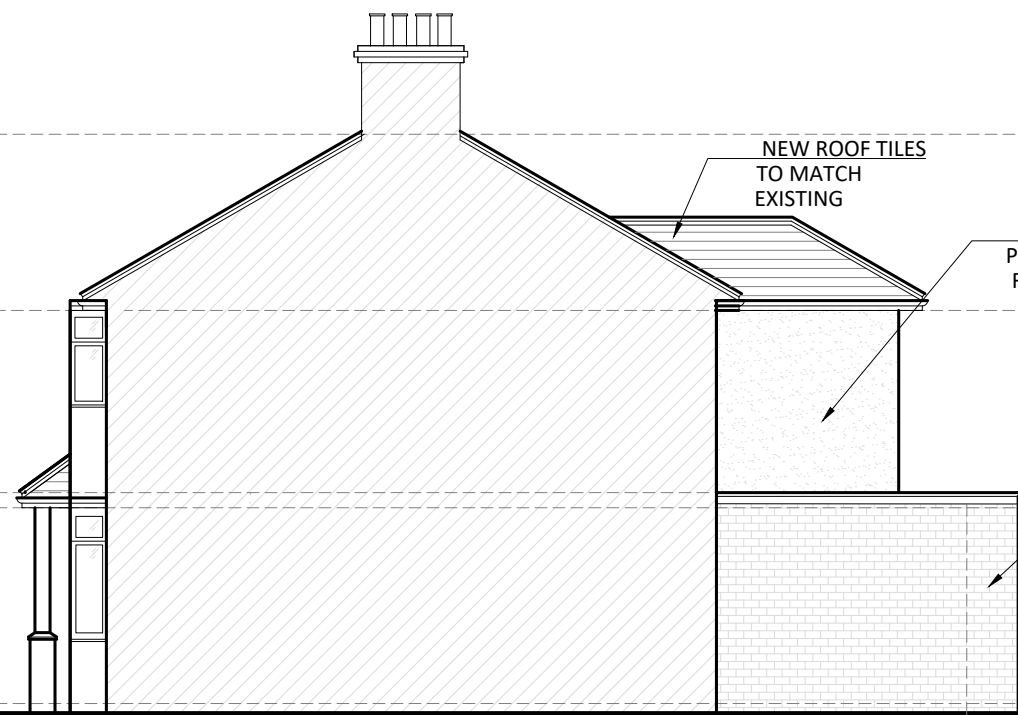

SIDE ELEVATION
SCALE: 1:100

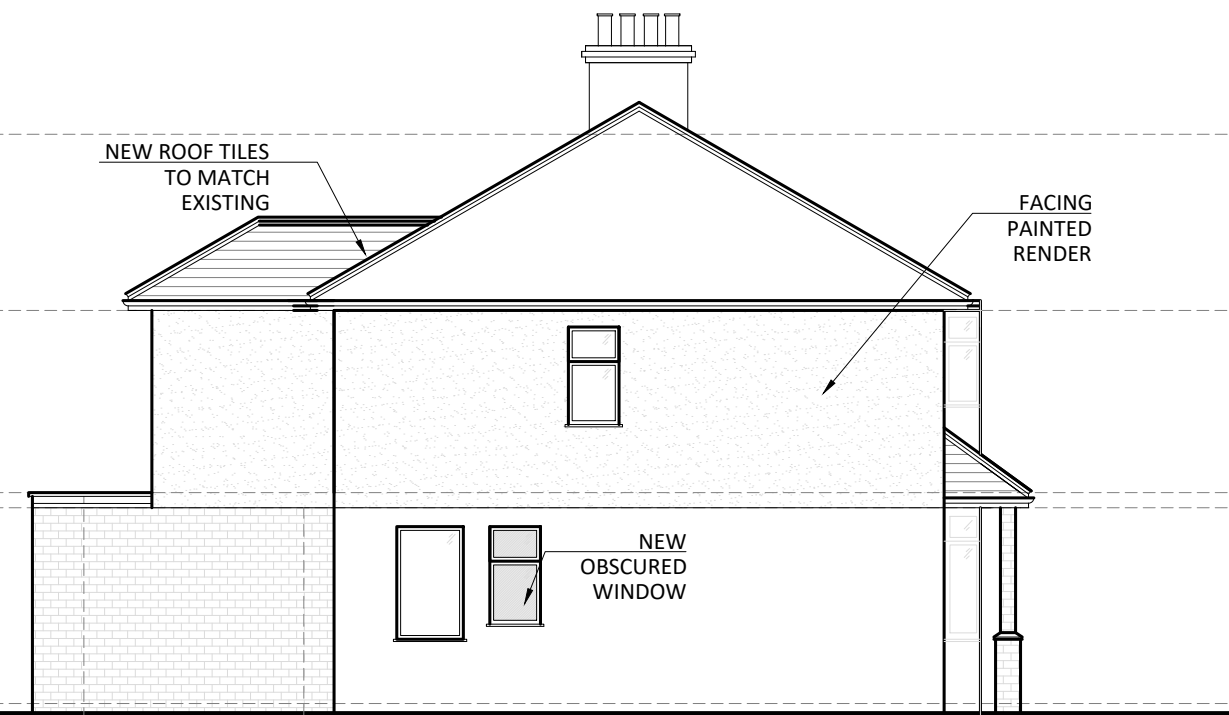

SIDE ELEVATION
SCALE: 1:100

D	MAR 2021	KH	REVISE MATERIALS
REV	DATE	DRAWN BY	DESCRIPTION
Uxbridge Design & DETAILING SERVICES 5 Barley Close, Hazlemere, High Wycombe, Bucks HP15 7TU T. 01895 255791 E. info@uxbridgedesign.co.uk W. www.uxbridgedesign.co.uk			
CLIENT	MR & MRS MINHAS		
PROJECT	5 THE CROSSWAY, HILLINGDON UXBRIDGE UB10 0JH		
TITLE	PROPOSED REAR EXTENSION PLANS AND ELEVATIONS		
DATE	SCALE	DRN	DRG NO
OCT 2020	1:50 - 1:100	CF	20_79_02
REV	D	A1	