

Contact:
Email: rabindhak@btmail.co.uk, Cell: 044 + 078 3293 8374
Web site: www.bluearchdesign.co.uk

Notes:
© 2017 Blue Architecture Limited.
All rights reserved.
All drawings are for the purpose of gaining
Planning Permission approval only.
All written dimensions to be taken in
preferences to scaled dimensions.

Extend Area:-
Loft Conversion: Max. 50.0 Cu.M

Rev.	Description	By	Ckd	Date

Client:
Mr/s. Harinder singh Gill.



Project:
Loft Conversion involving the erection of a
Hip to Gable roof extension incorporating a rear
dormer And installation of front two rooflights.

Location:
7 Ceme Close, Hayes, Middlesex, UB4 0PR.


Status:
Lawful Development Certificate

Title:
Existing Floor plans.


Drawn by:	Str. Etr.	Checked by:
L.p	--	R.k
Project no:	Sheet Size	Sheet no.
BAL-1212	A3	
Date:	Scale:	
10/12/2017	1:100	

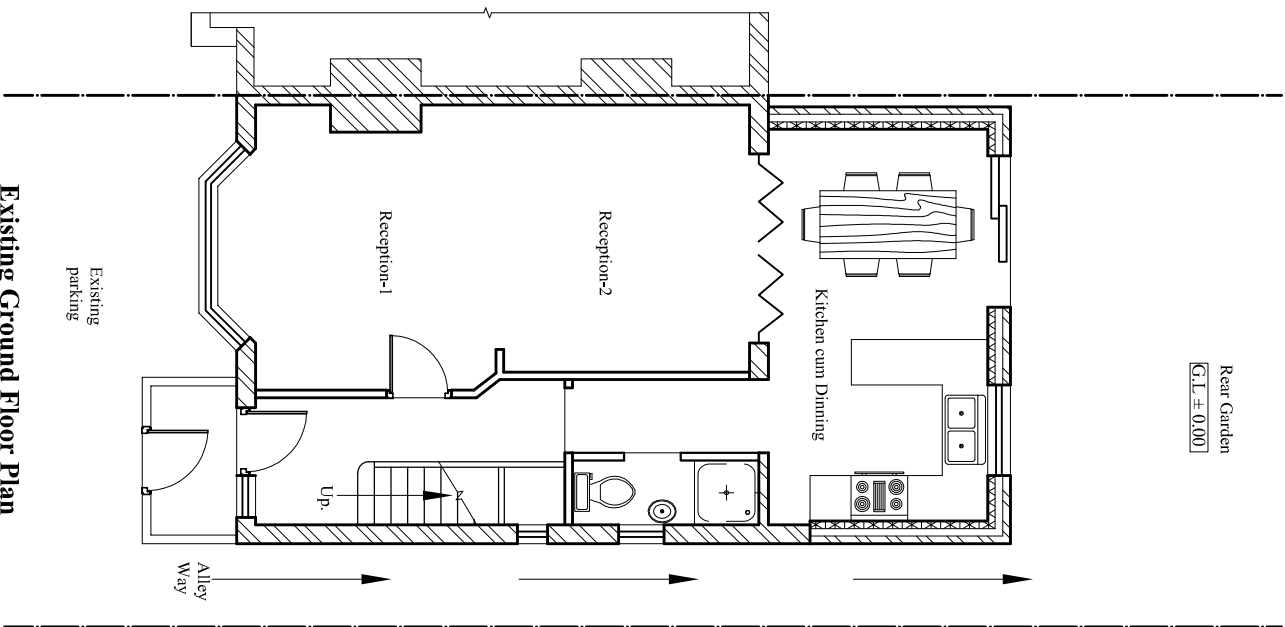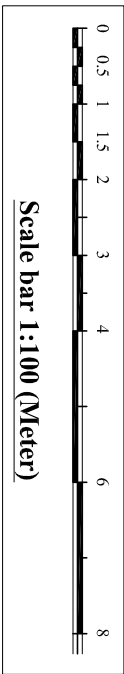

Existing Ground Floor Plan
Scale:1:100

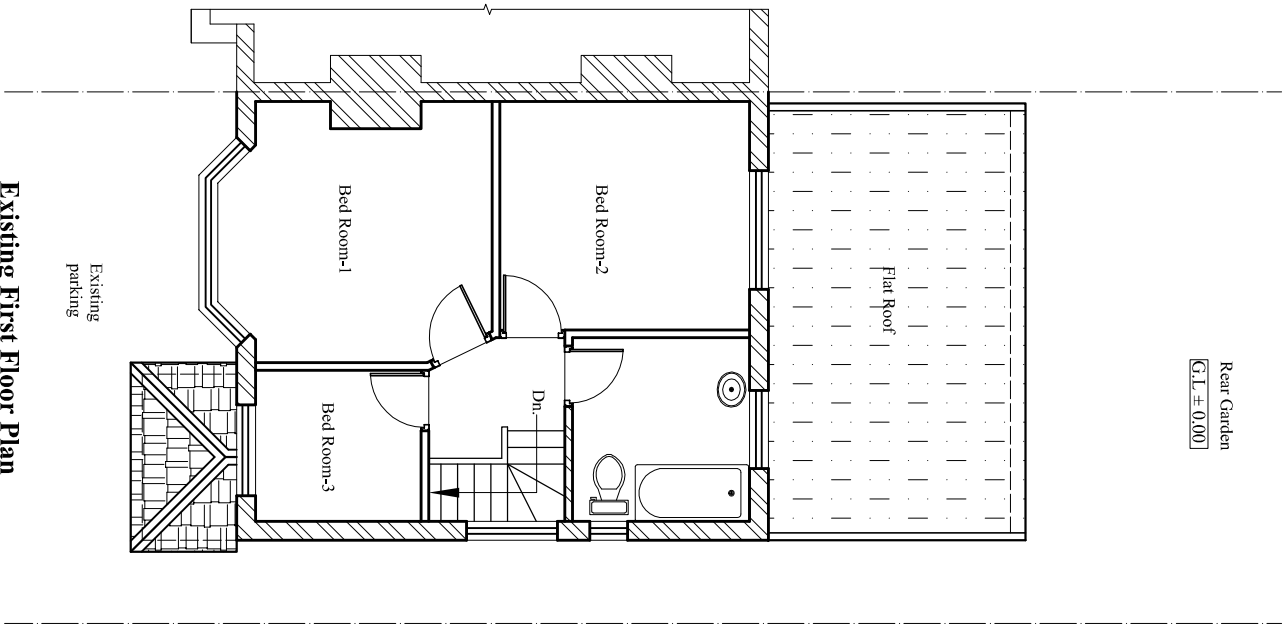

Existing First Floor Plan
Scale:1:100

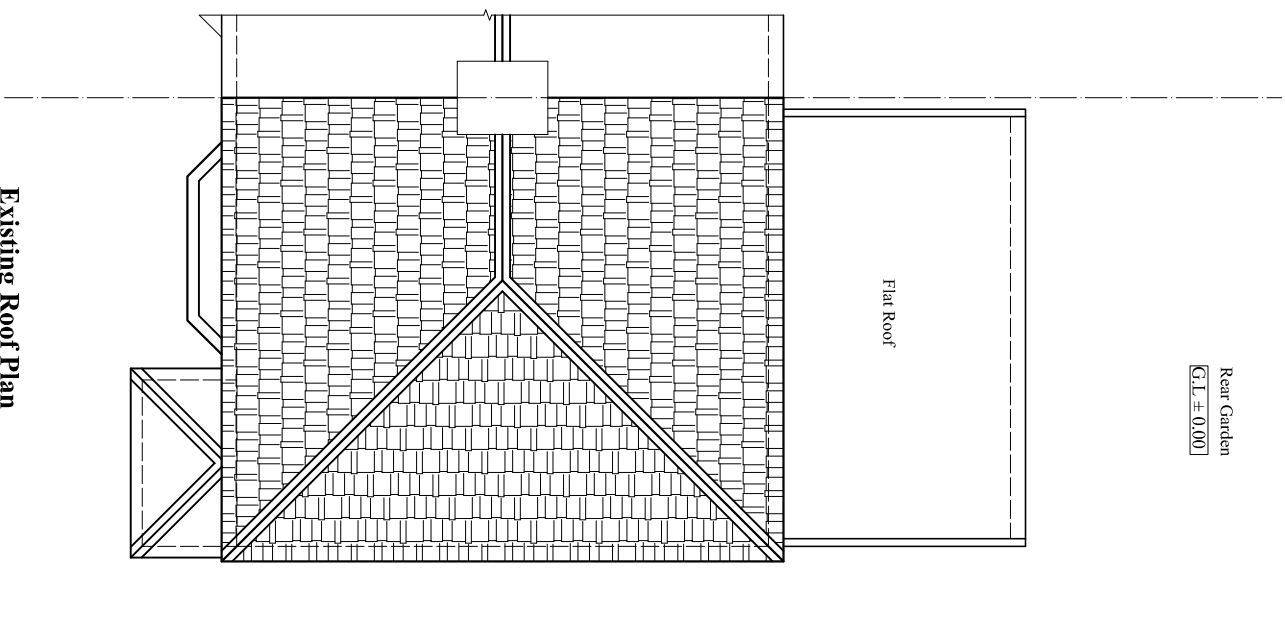

Existing Roof Plan
Scale:1:100