


Openings Schedule

Sn.	Description	Nos.	Size	Lintel type
1	Door (D) at Dry Wall	1	860 x1900	2 nos. 50x150 C16 Wooden member
2	Door (D1) at Dry Wall	1	750 x1900	2 nos. 50x150 C16 Wooden member
3	Window (W) at Dry Wall	1	1700 x1050	2 nos. 50x150 C16 Wooden member
4	Window (W1) at Solid Wall	1	700 x1000	100x100 Naylor high spec. S4PC
5	Window (V) at Dry Wall	1	750 x1000	2 nos. 50x150 C16 Wooden member
6	Sky Light (SL) at Roof	2	750x900	Double up roof joists around the sky light openings.




Scale bar 1:100 (Meter)

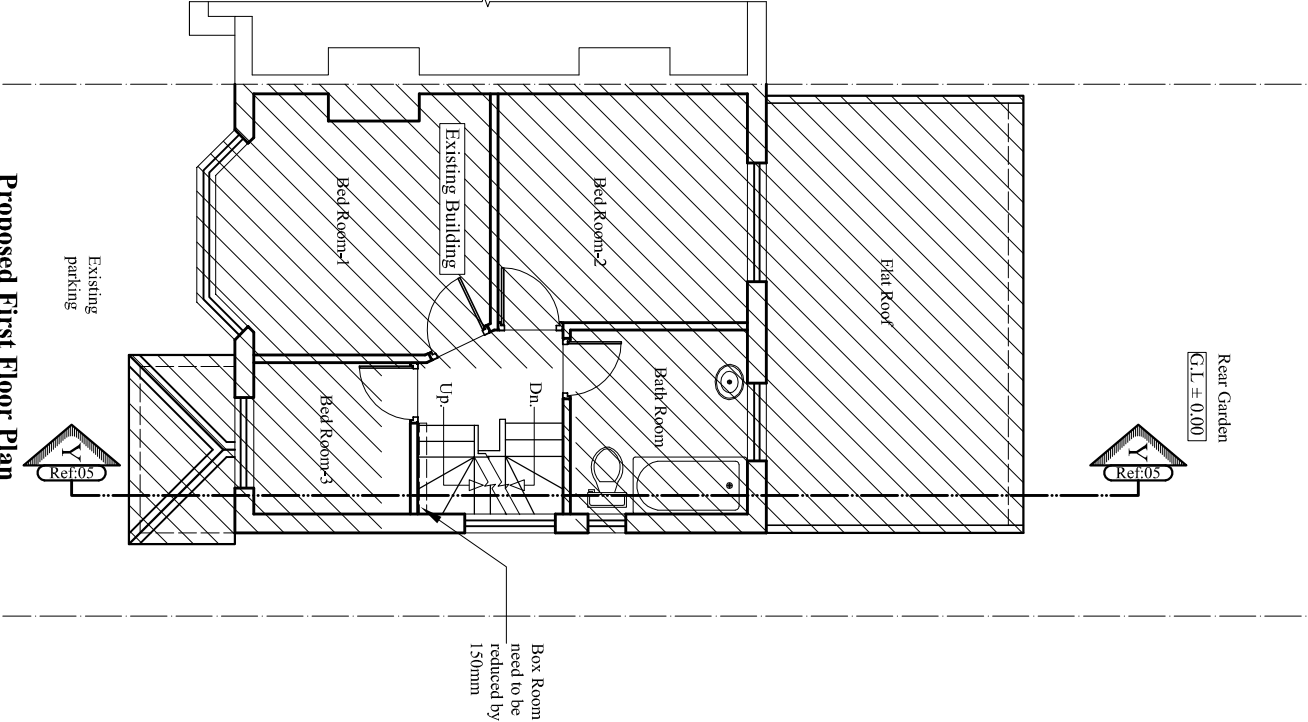


Proposed First Floor Plan

Scale:1:100

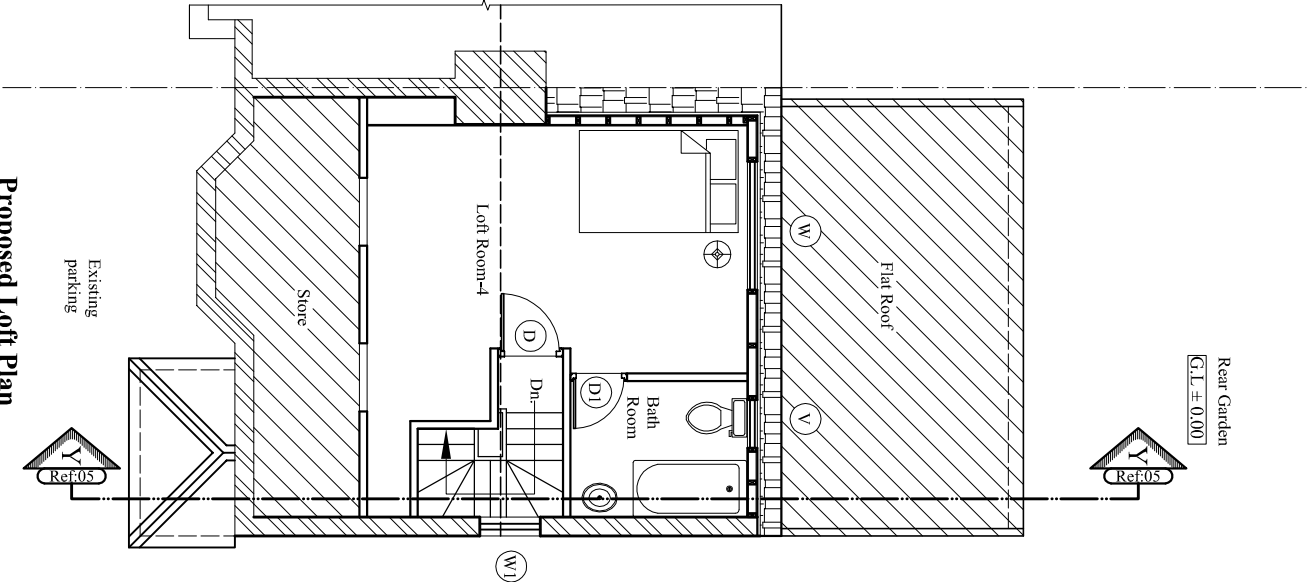

Proposed Loft Plan

Scale:1:100

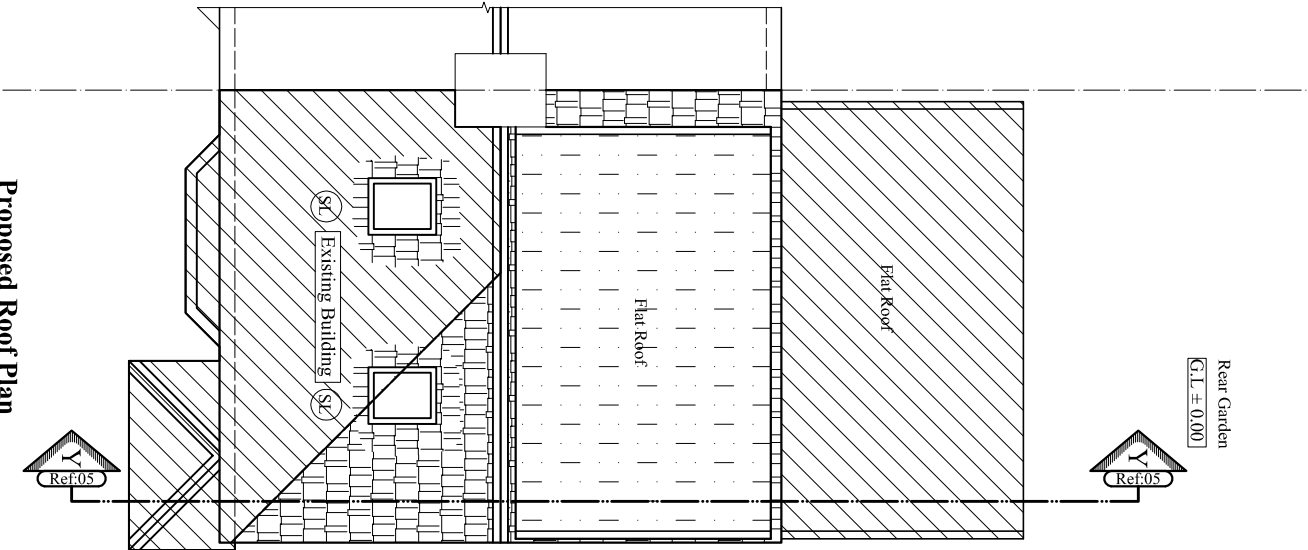

Proposed Roof Plan

Scale:1:100

Contact:
Email: rabindhada@hotmail.co.uk, Cell: 044 + 078 3293 8374
Web site: www.bluearchdesign.co.uk

Notes:
© 2017 Blue Architecture Limited.
All rights reserved.
All drawings are for the purpose of gaining
Planning Permission approval only.
All written dimensions to be taken in
preferences to scaled dimensions.

Extend Area:-
Loft Conversion: Max. 50.0 Cu.M

Rev.	Description	By	Ckd	Date

Client:
Mr/s. Harinder singh Gill.

Project:
Loft Conversion involving the erection of a
Hip to Gable roof extension incorporating a rear
dormer And installation of front two rooflights.

Location:
7 Ceme Close, Hayes, Middlesex, UB4 0PR.

Status:
Lawful Development Certificate

Title:
Proposed Floor plans.

Drawn by:	Str. Fr.	Checked by:
L.p	--	R.k
Project no:	Sheet Size	Sheet no.
BAL-1212	A3	
Date:	Scale:	
10/12/2017	1:100	