

Contact:
Email: rabindhada@hotmail.co.uk, Cell: 044 + 078 3293 8374
Web site: www.bluearchdesign.co.uk

Notes:
© 2017 Blue Architecture Limited.
All rights reserved.
All drawings are for the purpose of gaining
Planning Permission approval only.
All written dimensions to be taken in
preferences to scaled dimensions.
Extend Area:-
Loft Conversion: Max. 50.0 Cu.M

Rev.	Description	By	Ckd	Date

Client:
Mr/s. Harinder singh Gill.


Project:
Loft Conversion involving the erection of a
Hip to Gable roof extension incorporating a rear
dormer And installation of front two rooflights.

Location:
7 Ceme Close, Hayes, Middlesex, UB4 0PR.


Status:
Lawful Development Certificate

Title:
Existing and Proposed Elevations.


Drawn by: L.p	Str. Fr. --	Checked by: R.k	Sheet no.
Project no: BAL-1212	Sheet Size A3		
Date: 10/12/2017	Scale: 1:100		03

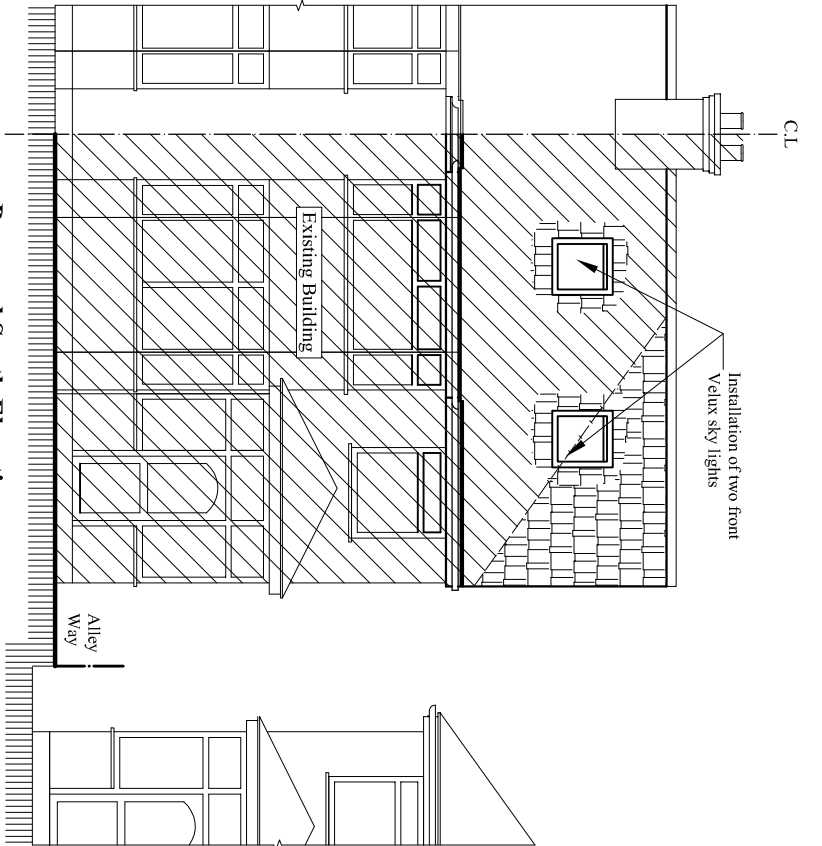


Proposed South Elevation
Scale: 1:100

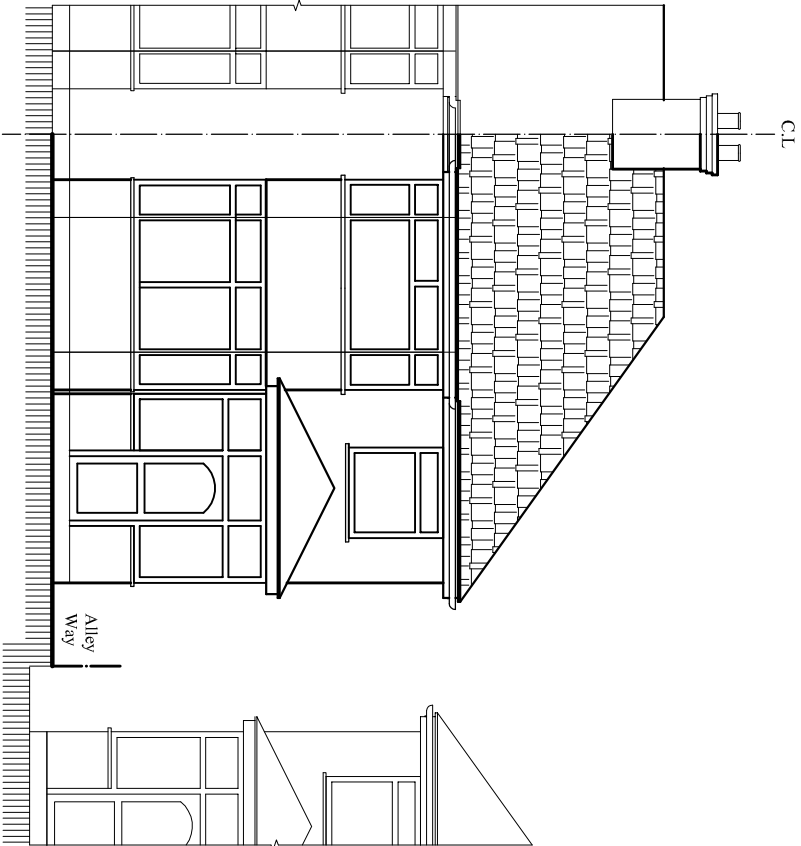

Existing South Elevation
Scale: 1:100

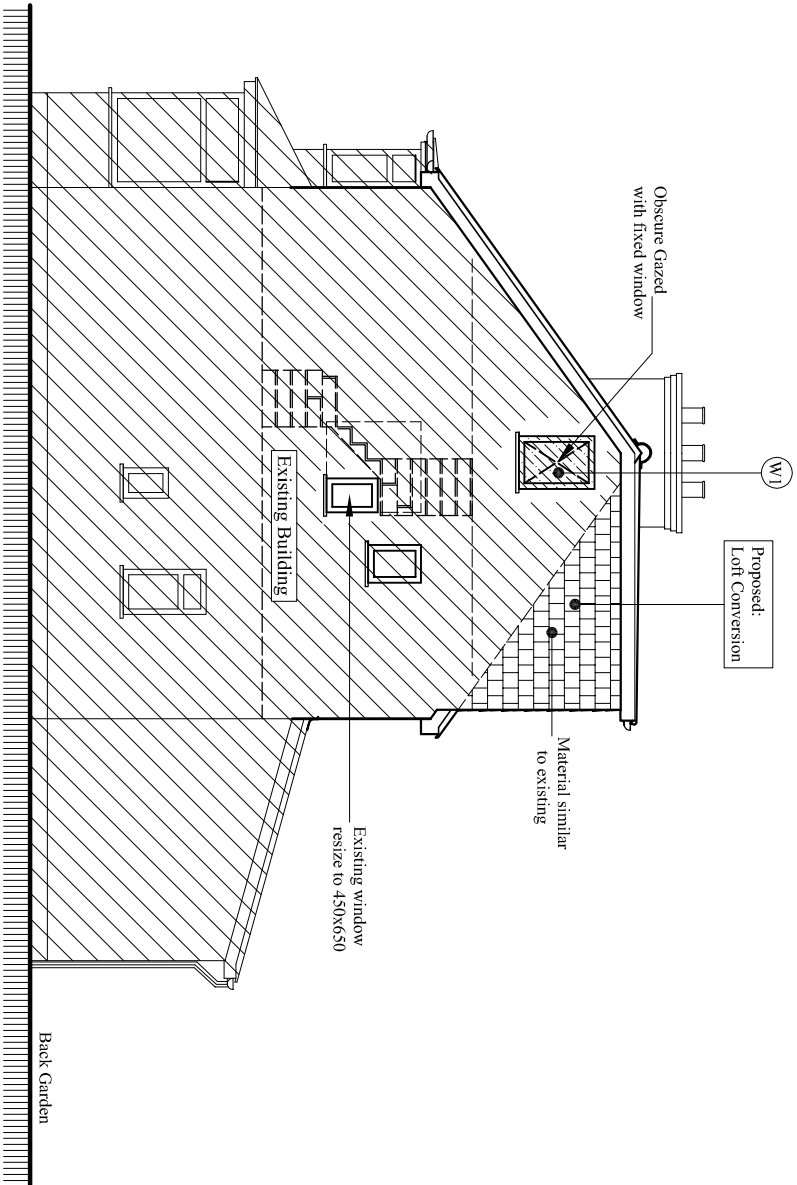

Proposed East Elevation
Scale: 1:100

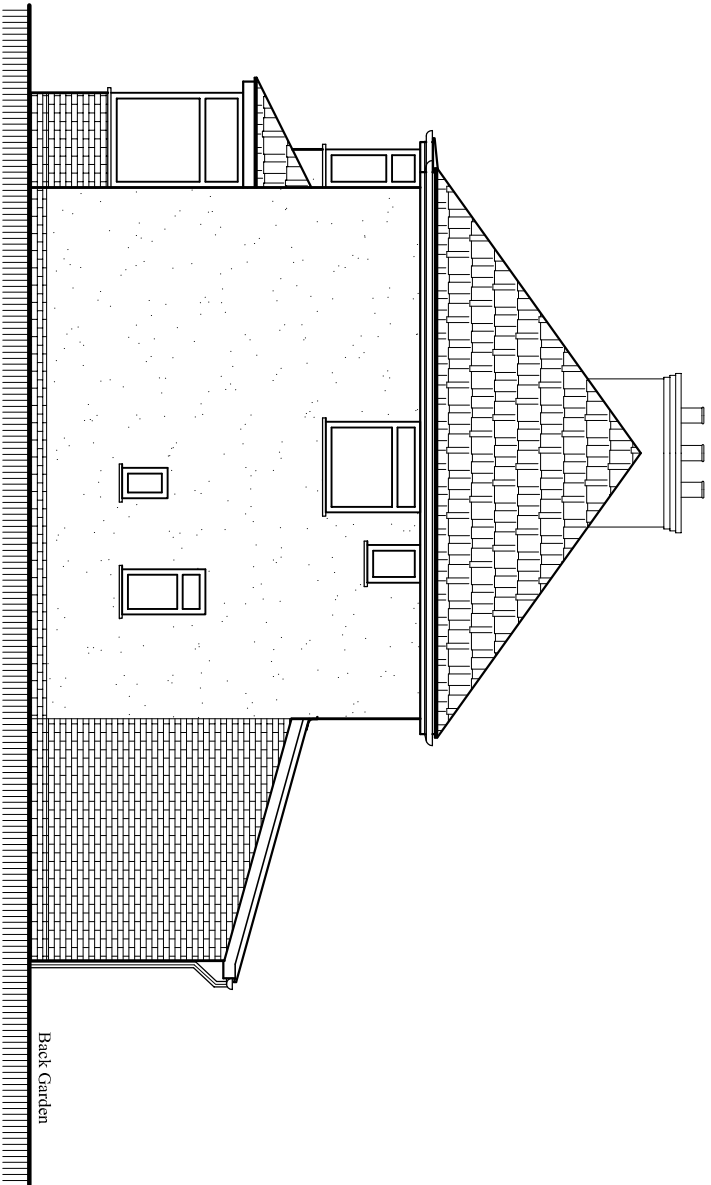

Existing East Elevation
Scale: 1:100