

Rev.	Description	By	Ckd	Date

Client:
Mr/s. Harinder singh Gill.


Project:
Loft Conversion involving the erection of a
Hip to Gable roof extension incorporating a rear
dormer And installation of front two rooflights.

Location:
7 Ceme Close, Hayes, Middlesex, UB4 0PR.


Status:
Lawful Development Certificate

Title:
Existing and Proposed Elevations.


Drawn by: L.p	Str. Ert. --	Checked by: R.k	Sheet no.
Project no: BAL-1212	Sheet Size A3		
Date: 10/12/2017	Scale: 1:100		04

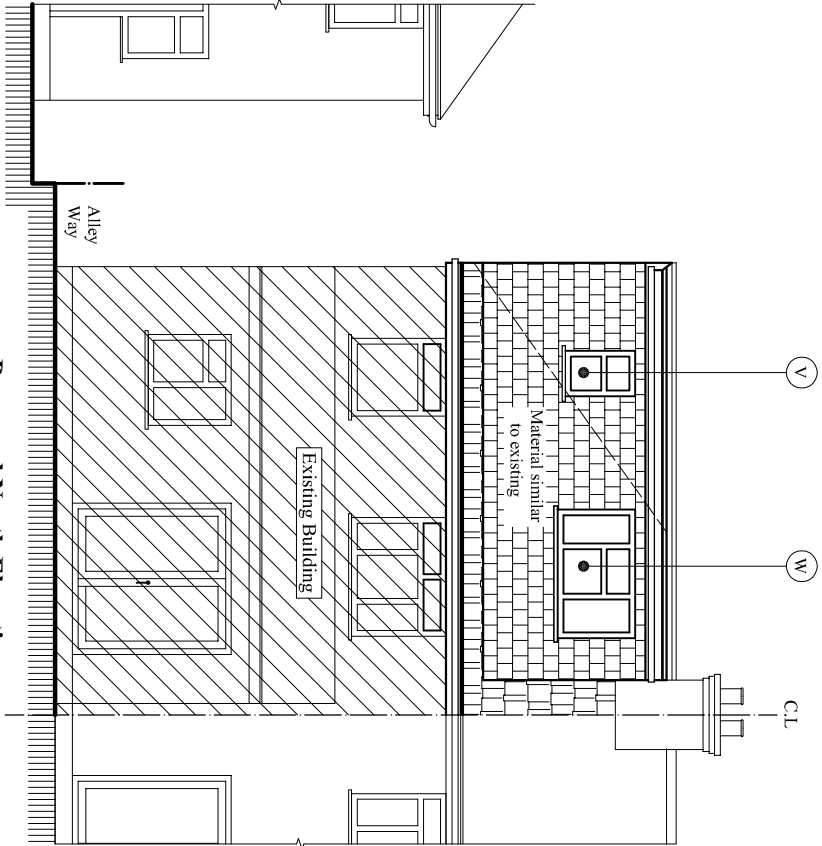


Proposed North Elevation
Scale:1:100

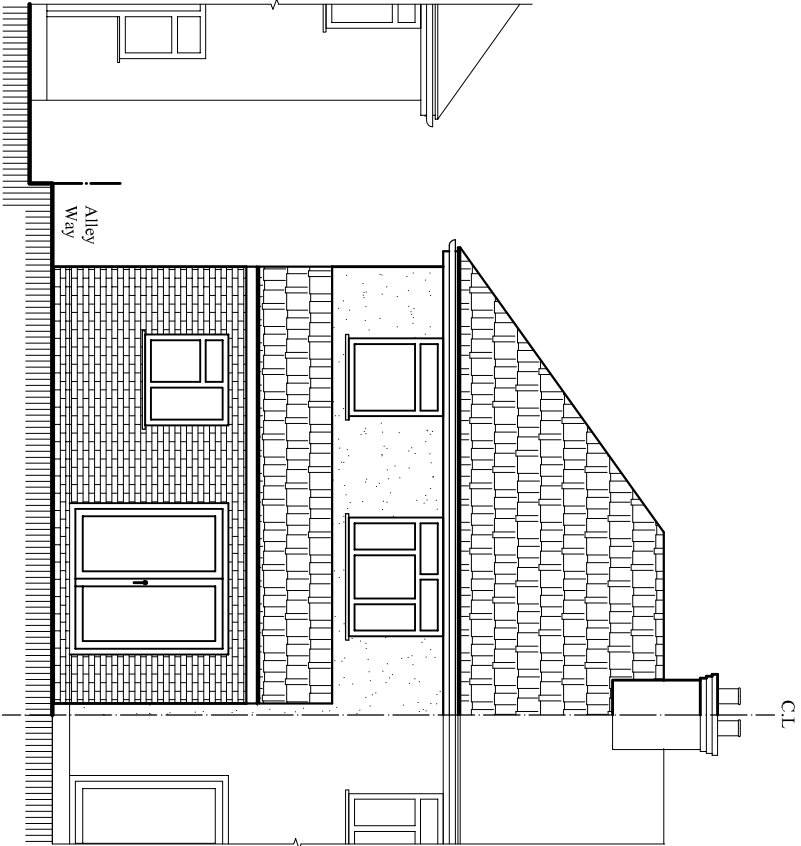

Existing North Elevation
Scale:1:100

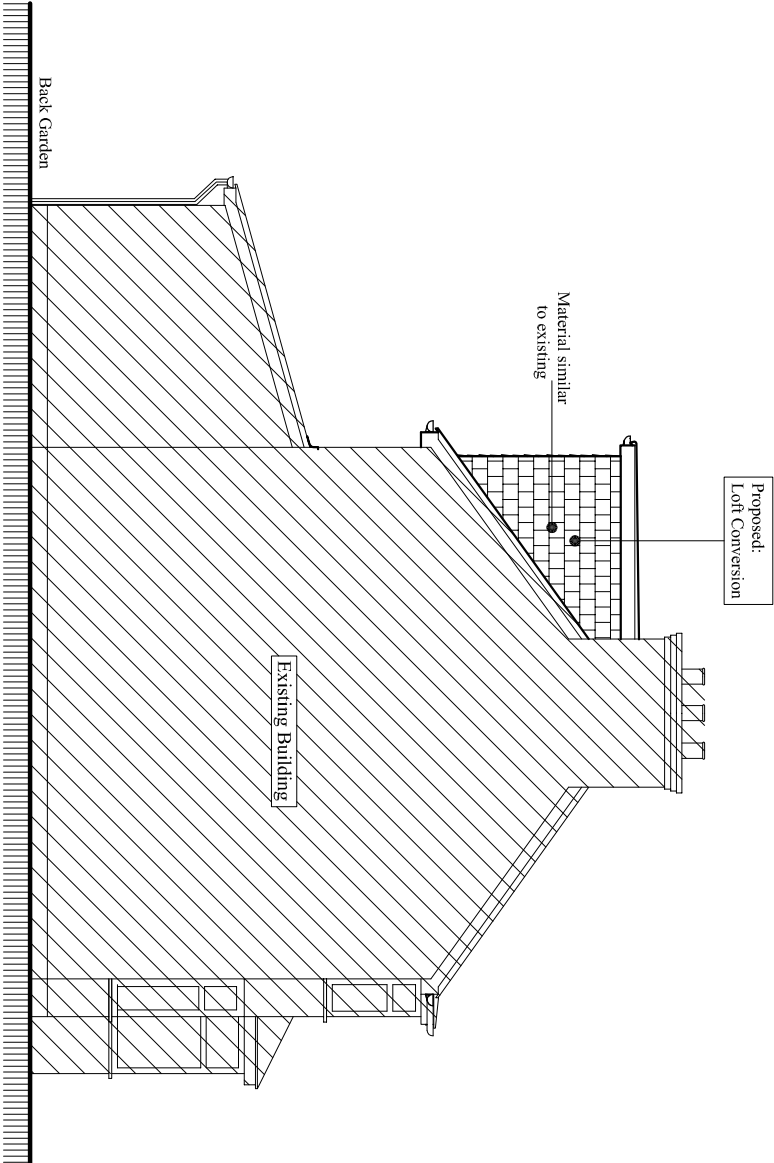

Proposed West Elevation
Scale:1:100

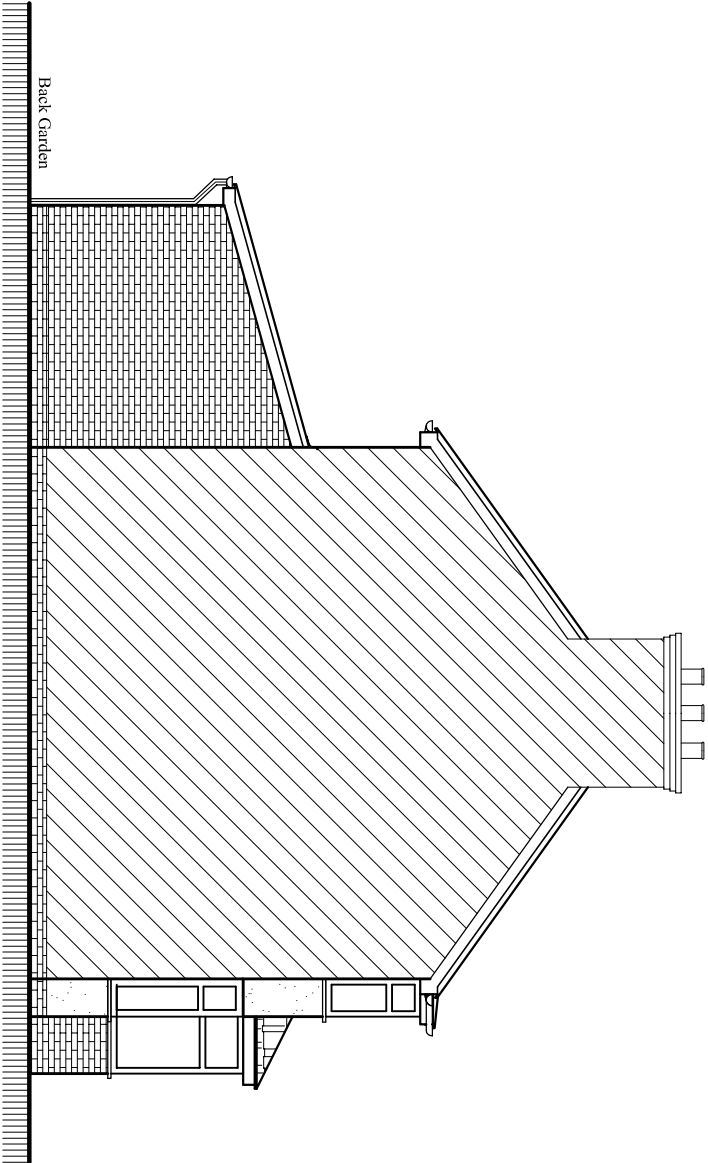

Existing West Elevation
Scale:1:100