


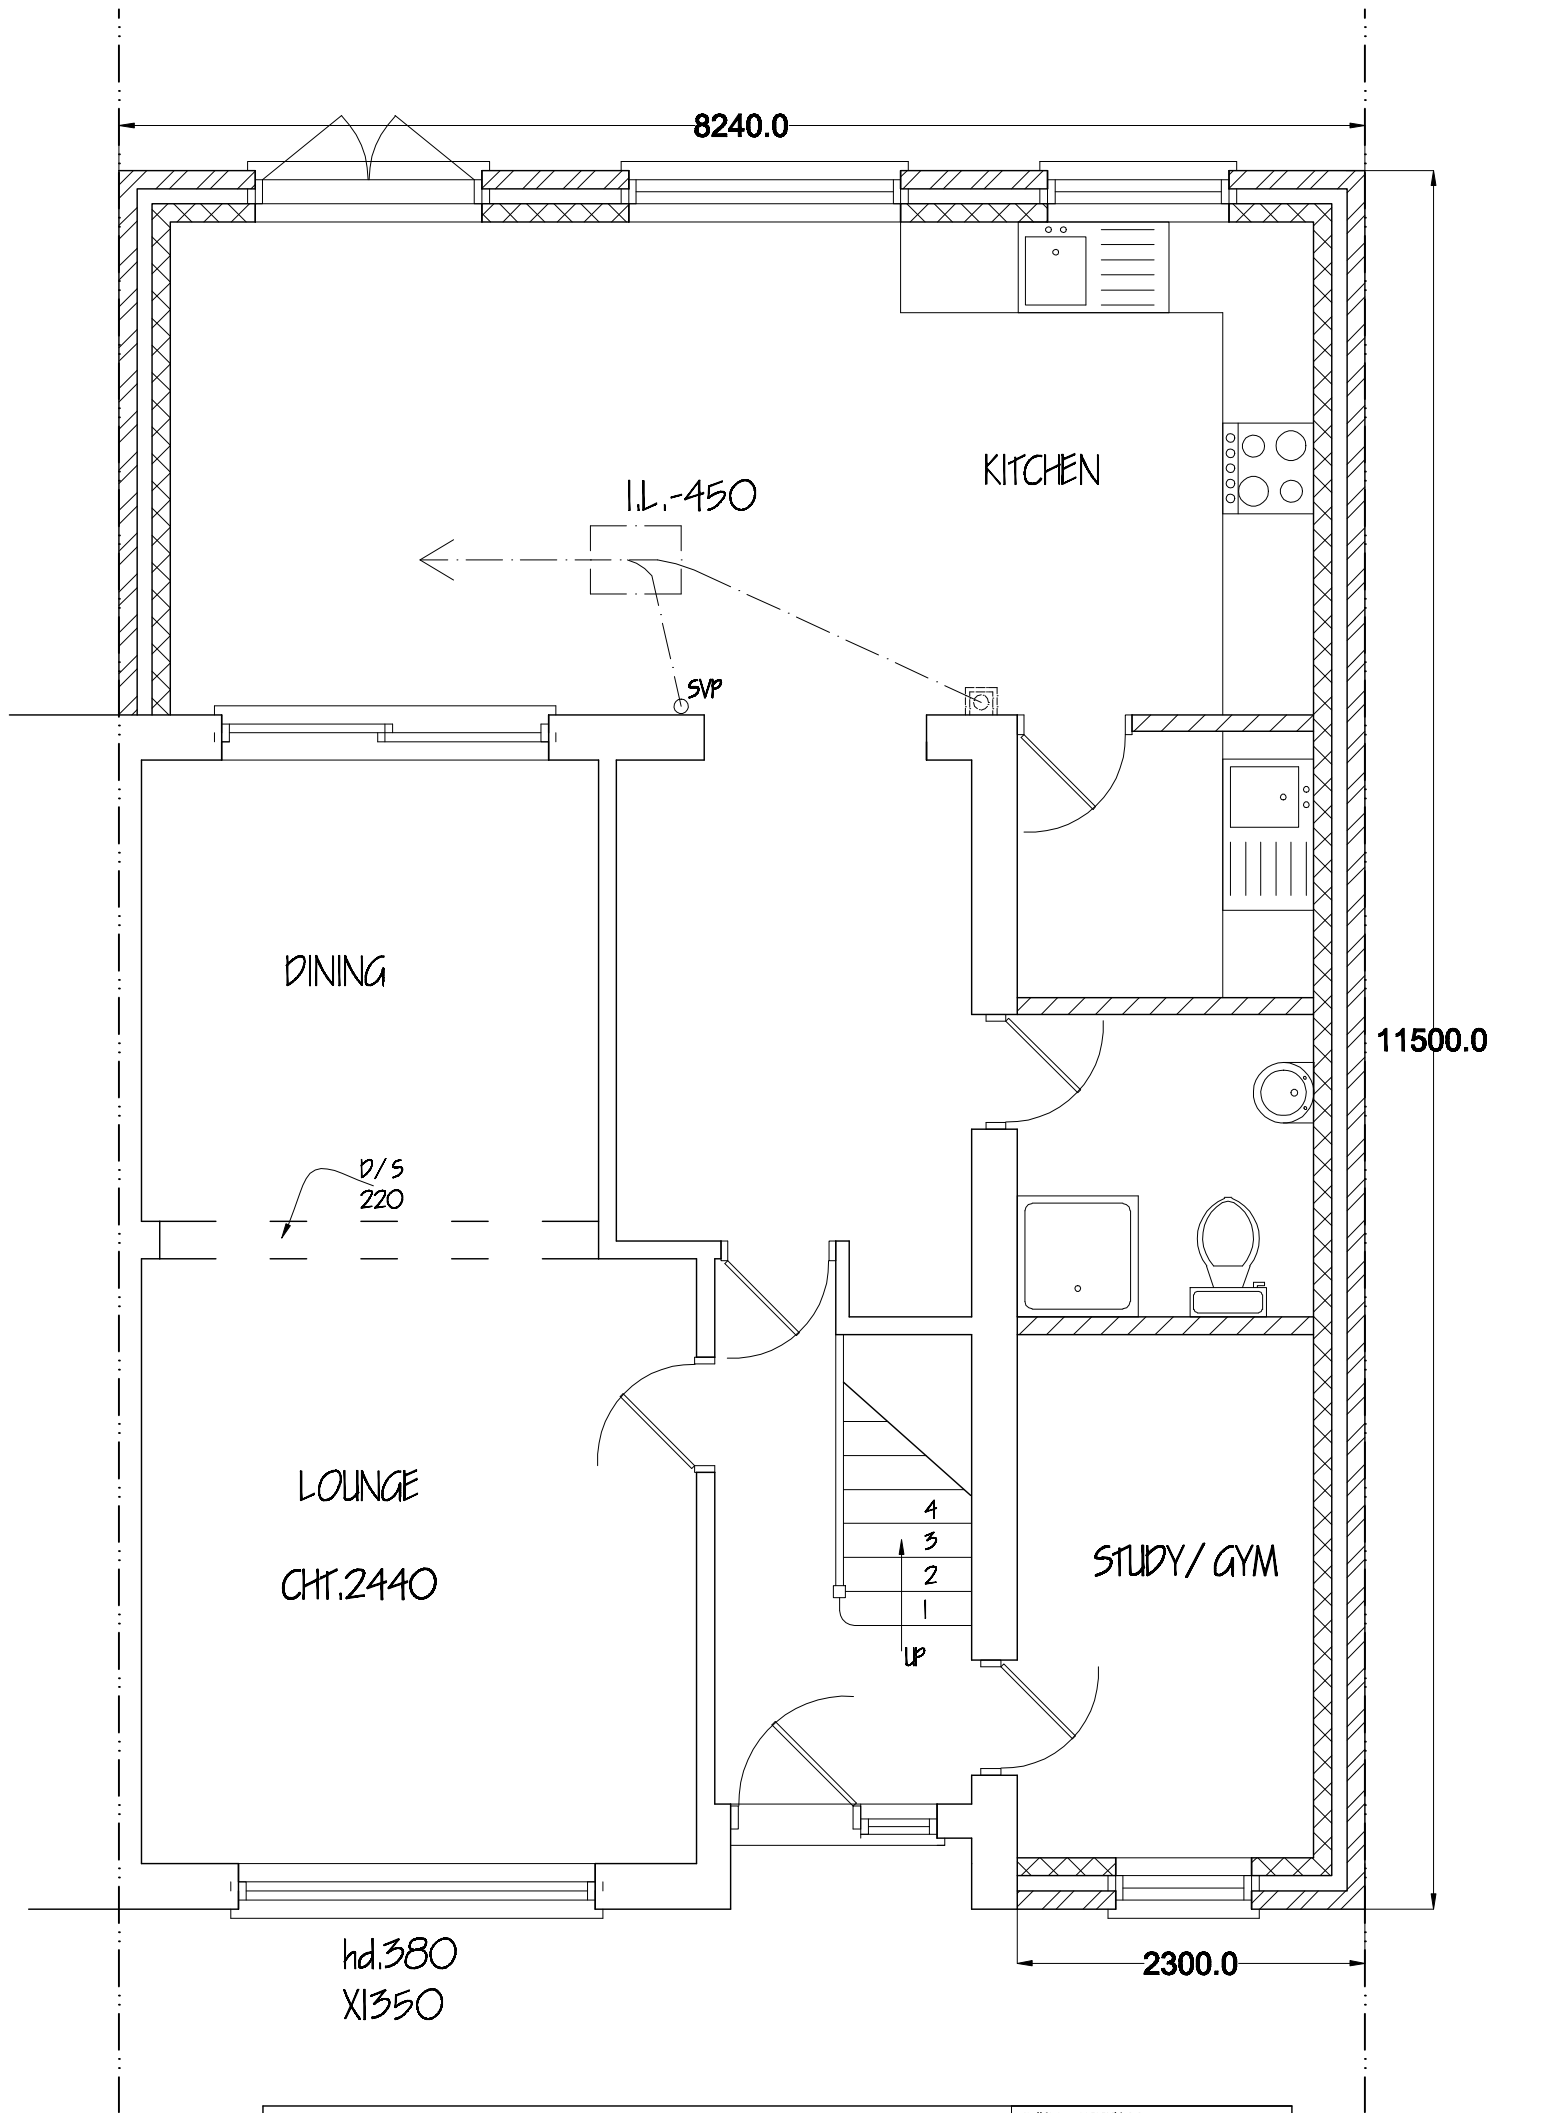

Nigel Fallon, B.Sc. (Hons)MBEng. 07768-408525 Planning & Development Consultant, Building Engineer.		CLIENT-ADDRESS: 25, NORTH HYDE ROAD, HAYES, UBS 4NL.	
5, Kingswood Avenue, Hounslow, TW3 4LL.		DRAWING TITLE: PROPOSED GROUND FLOOR PLAN	NO. - 04
SCALE - 1: 50		DATE: 06 / 08 / 2013	REV:
		ORG. PAPER SIZE: A3	

