


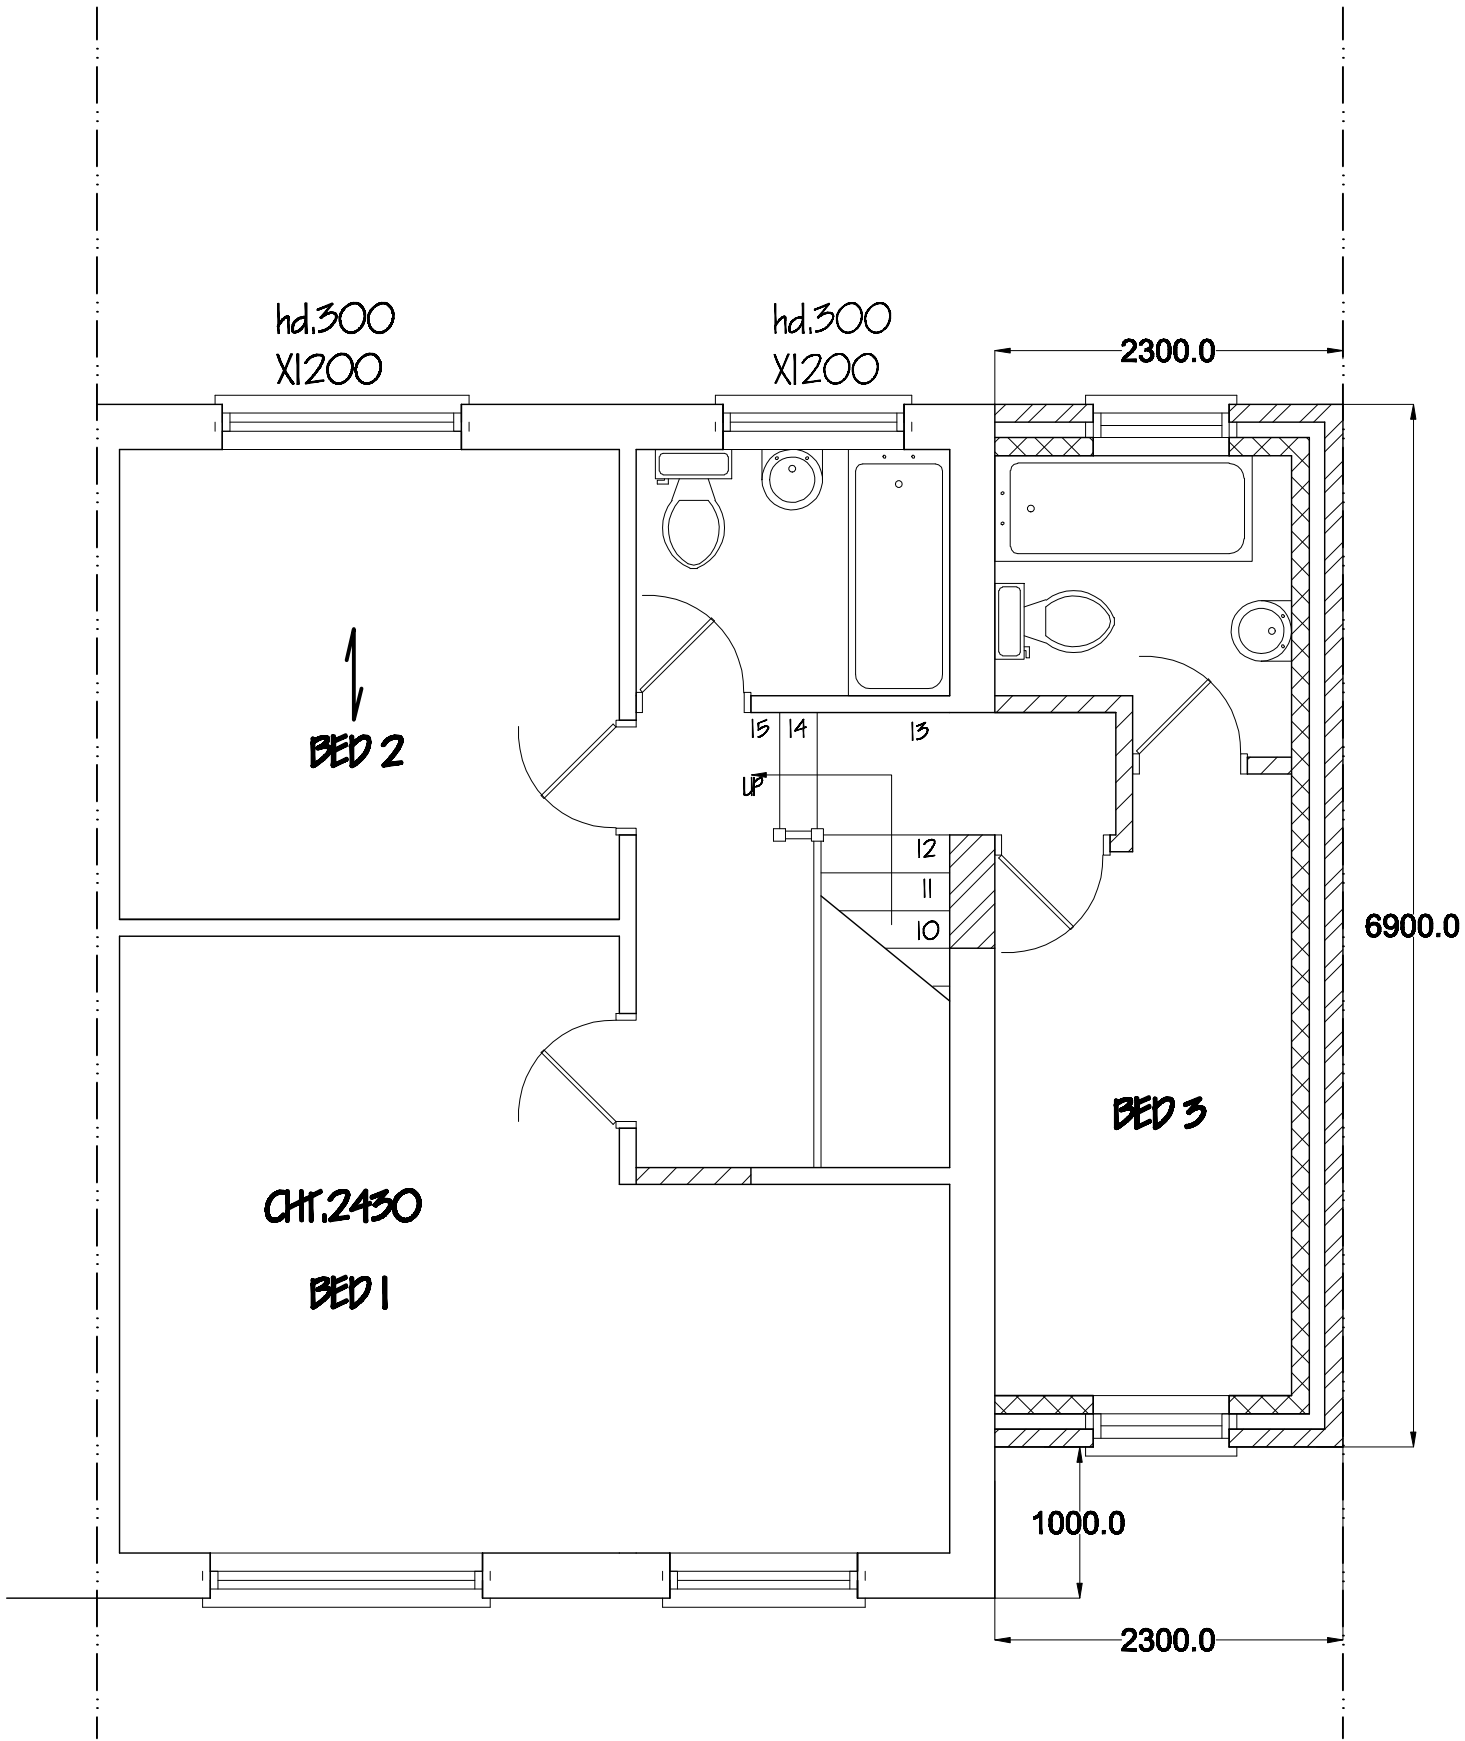

Nigel Fallon, B.Sc. (Hons) MBEng. 07768-408525
Planning & Development Consultant, Building Engineer.

**5, Kingswood Avenue,
Hounslow, TW3 4LL.**

DRAWING TITLE: PROPOSED FIRST FLOOR PLAN

SCALE - 1: 50

DATE: 06 / 08 / 2013

**CLIENT-ADDRESS:
25, NORTH HYDE ROAD,
HAYES, UBS 4NL.**

NO. - 05

REV:

DRG. PAPER SIZE: A3

