




SITE: 12 EDINBURGH CLOSE ICKENHAM UB10 8RA			 Tel: 020 8578 0155 Mobile: 07976 510827 Email: paultwyman@aol.com www.pdsplanning.co.uk
PROPOSAL: ALTERATIONS TO FRONT PORCH AND ERECTION OF TILED ROOF TO FRONT ELEVATION – REVISED RETRO APPLICATION			
DWG TITLE: PRE EXISTING ELEVATIONS			
SCALE 1:100 @ A4	DWG No. 0419 / CP / 03	REV:	

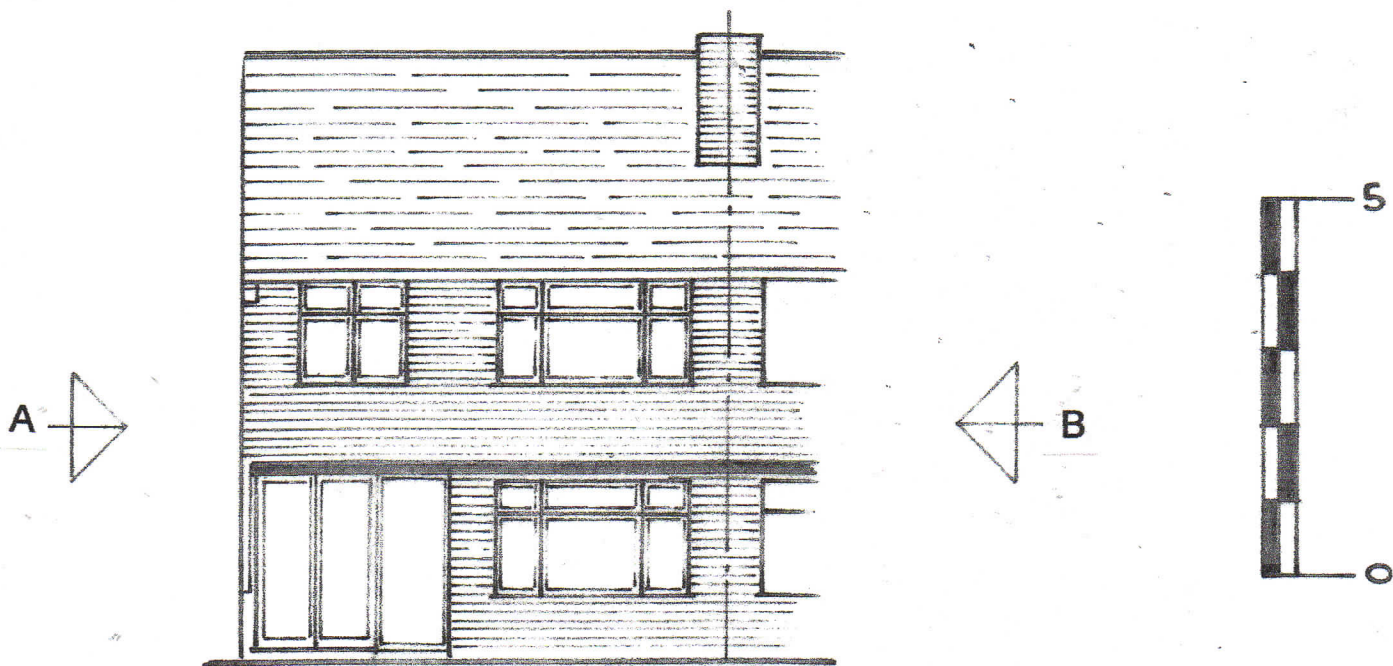

PRE EXISTING FRONT ELEVATION @ 1:100

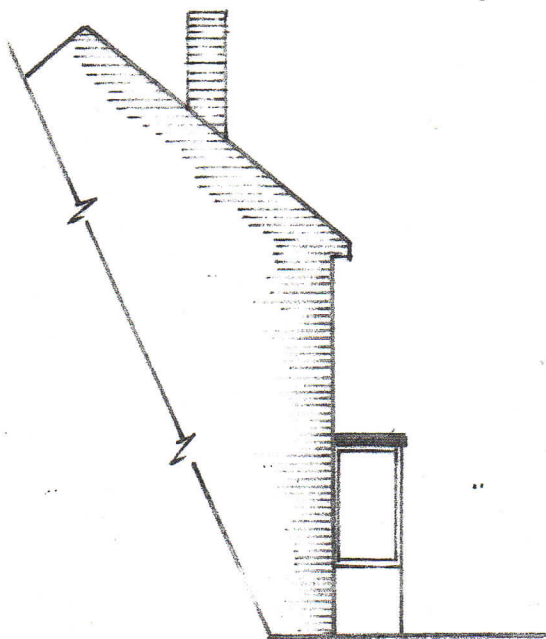

ELEV'n 'A' @ 1:100

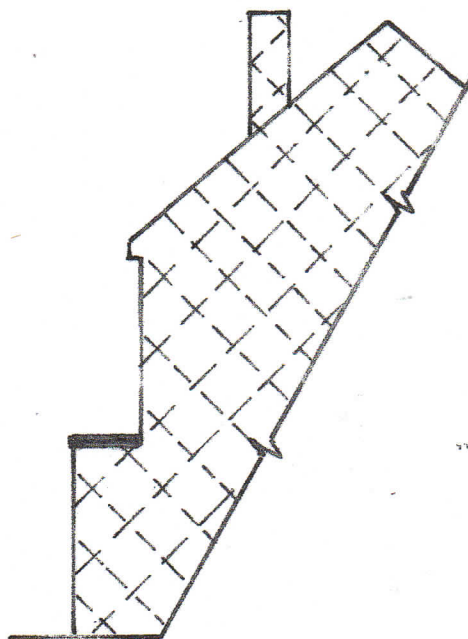

ELEV'n 'B' @ 1:100