

SITE:
12 EDINBURGH CLOSE ICKENHAM UB10 8RA

PROPOSAL:
ALTERATIONS TO FRONT PORCH AND ERECTION OF TILED ROOF
TO FRONT ELEVATION – REVISED RETRO APPLICATION

DWG TITLE:
PROPOSED ALTERED ELEVATIONS ELEVATIONS


SCALE 1:100 @ A4

DWG No. 0419 / CP / 06


REV:



Tel: 020 8578 0155
Mobile: 07976 510827
Email: paul@pdsplanning.co.uk
www.pdsplanning.co.uk

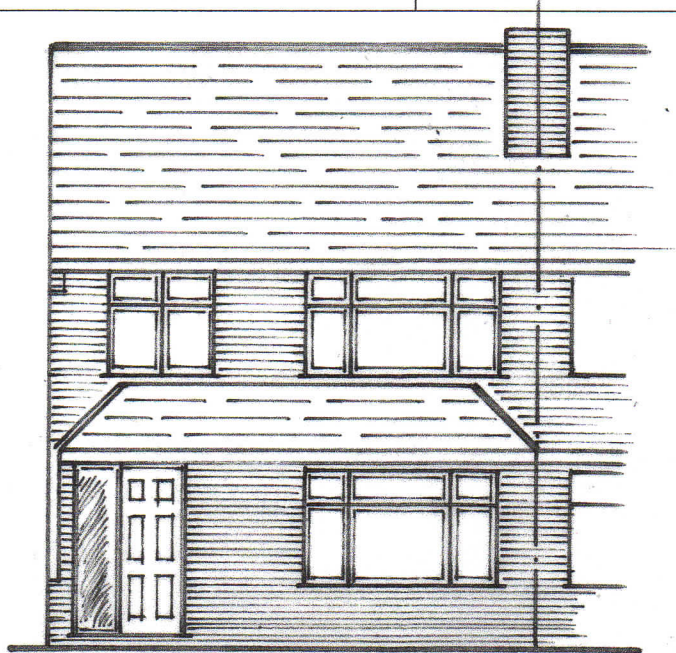

PROPOSED ALTERED FRONT ELEV @ 1:100

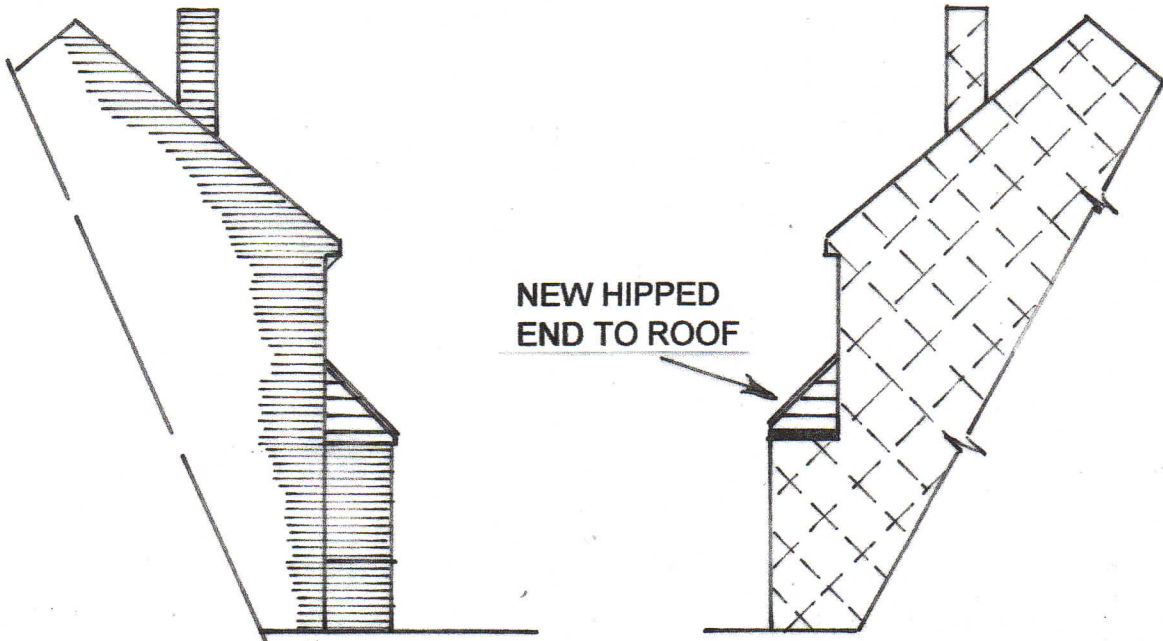

PROPOSED ALTERED END ELEVS @ 1:100

