



AERIAL VIEW

Site boundary
shown in red

Description of proposed works


Outbuilding single storey with flat
roof to be used as a store room

Drawing nos.	scale	Description
01	1:1250	Title sheet & Location Plan
Existing		
02	1:150	Site plan
03		Photographic views
Proposed		
04	1:100	Ground floor plan
05	1:100	Elevations

Approx. areas


Existing:		
Site area	-	360 sq. meters.
Main house	-	72 sq. meters.

Proposed:		
Outbuilding	-	30 sq. meters.

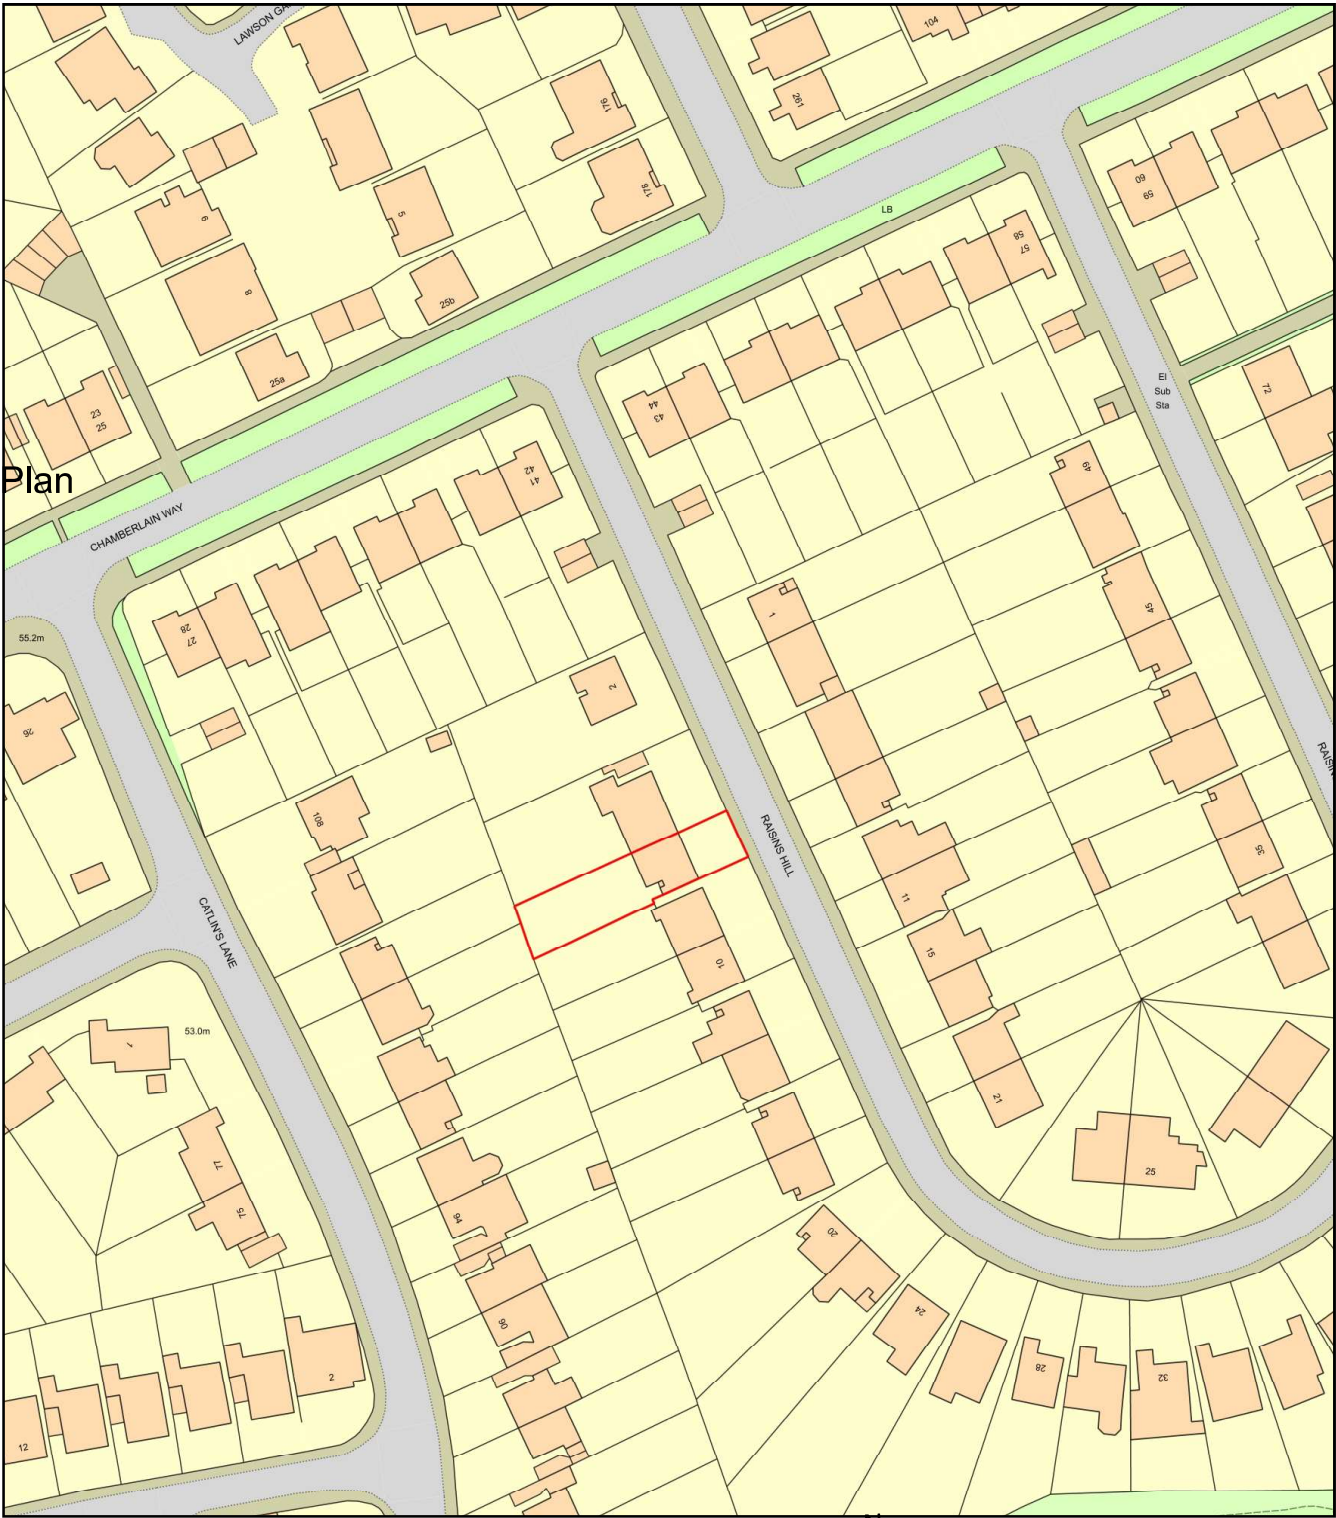

LOCATION PLAN

Site boundary
shown in red

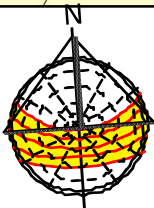

**DRAWING TITLES
&
LOCATION PLAN**

Purpose - Certificate of lawful development

All dimensions to be checked on site. All omissions & discrepancies to be reported to the designer. SSK architects owns the copyright of this drawing which must not be reproduced in whole or part without the written permission. ©	PROJECT: 6 Raisins Hill, Pinner, HA5 2BS	DATE: 01/04/2021
	DWG NO: TITLE SHEET 01	REVISION:



tel : 0796 222 3141

email : sandeep@sskarchitects.co.uk

