


scale - 1 : 100 @ A3

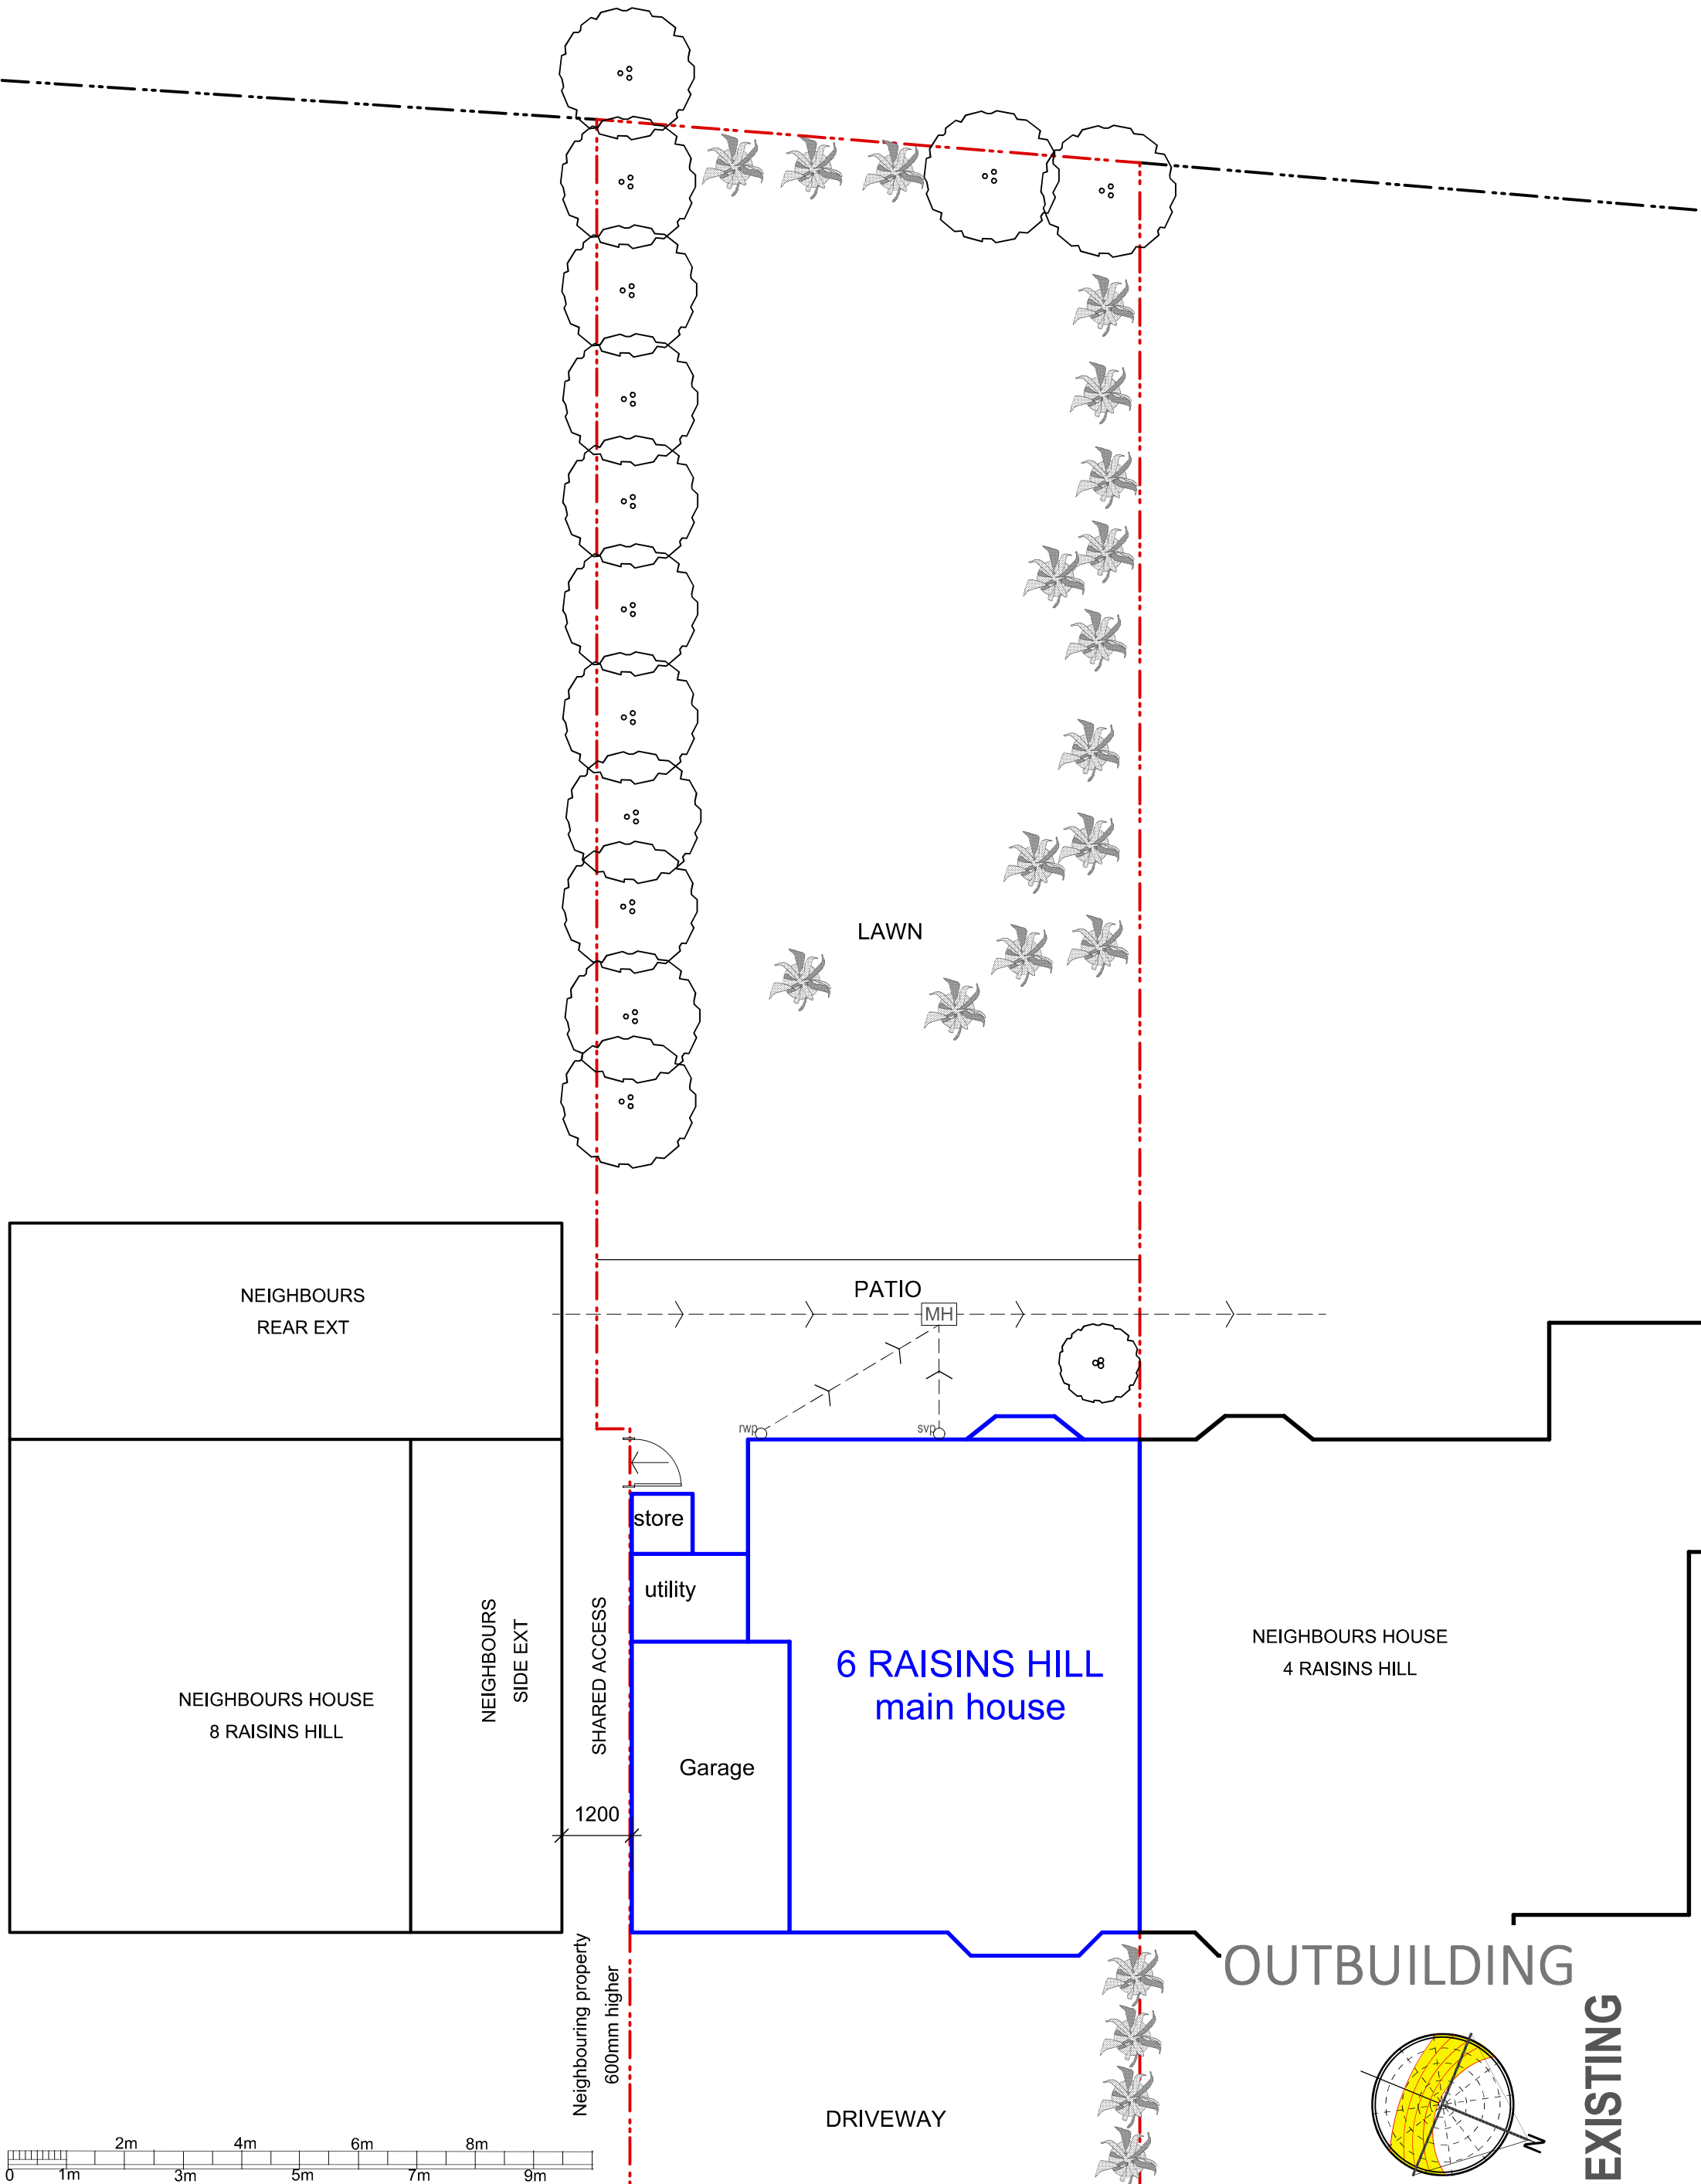

tel : 0796 222 3141
email : sandeep@sskarchitects.co.uk

Purpose - Certificate of Lawful development application

SITE PLAN

All dimensions to be checked on site. All omissions & discrepancies to be reported to the designer.	PROJECT: 6 Raisins Hill, Pinner, HA5 2BS	DATE: 01/04/2021
	DWG NO: SITE PLAN 02	REVISION: